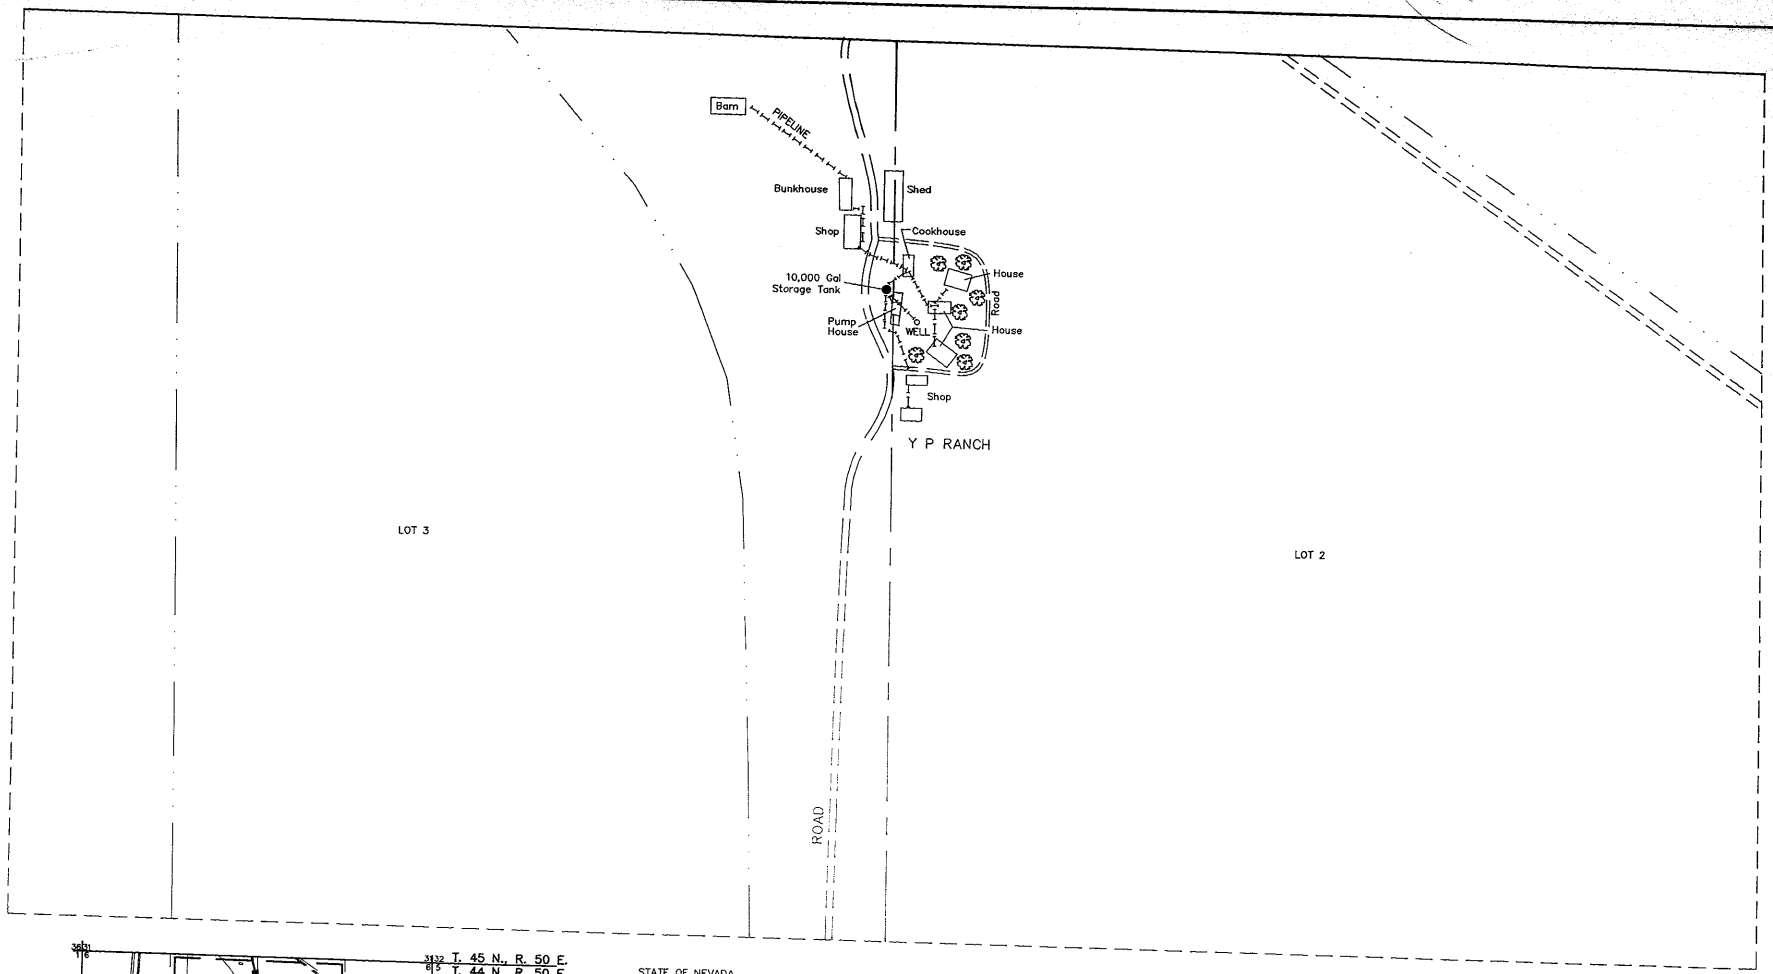

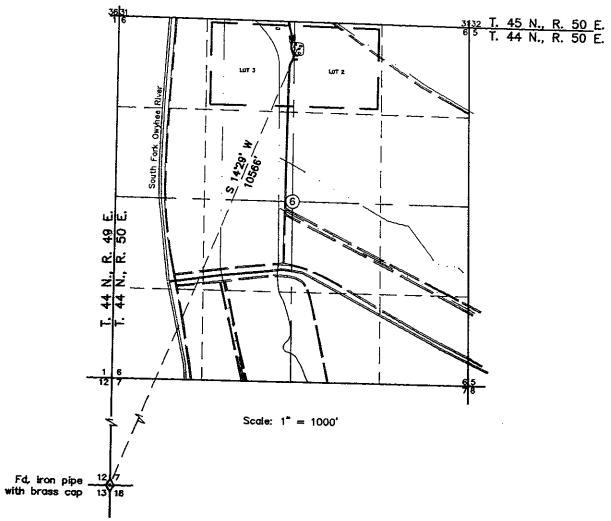

STATE OF NEVADA

COUNTY OF ELKO

I, William A. Nisbet, being first duly sworn depose and say that this map, consisting of one sheet, has been correctly drawn to the designated scale from a field survey made under my supervision and direction, completed on the 24th day of February, 1993 and from information shown on pertinent quadrangle maps published by the U.S. Geological Survey and from aerial photography, that it truly and correctly represents the proposed location and extent of the works used to divert water from an UNDERGROUND source in ELKO COUNTY by PETAN COMPANY OF NEVADA, INC. for QUASI-MUNICIPAL purposes. That the proposed points of diversion, the approximate location and names of all other works or streams which are crossed by, or contiguous with the said works, are fully and correctly designated thereon.

William A. Nisbet
STATE WATER RIGHT SURVEYOR NO.448

Subscribed and sworn to before me this 31 day of March, 1993.

Coralee Griswold
NOTARY PUBLIC in and for ELKO COUNTY, NEVADA

CORALEE GRISWOLD
Notary Public
State of Nevada
Elko County, Nevada
My appointment expires July 12, 1994

LEGEND

- Pipeline
- Trees
- Ditch
- Road
- Place of Use

BASIS OF BEARING: Magnetic var. 16° E.

N

0 100 200 300
SCALE: 1"=100'

FILED
JUN 3 1994
STATE ENGINEER'S OFFICE

05986

MAP TO ACCOMPANY
PROOF OF APPROPRIATION
FOR QUASI-MUNICIPAL PURPOSES
BY PETAN COMPANY OF NEVADA, INC.
FROM AN UNDERGROUND SOURCE
IN ELKO COUNTY

NO.	BY	DATE	DESCRIPTION	CHK'D	APP'D

REVISIONS

DRAWN BY DJH | APPROVED BY | JOB NO. 2053.001 | DATE 2\27\93

CHILTON Engineering and Surveying, LTD
421 Court Street
(702) 738-2121 Elko, Nevada 89801

W93012 1/1

05986