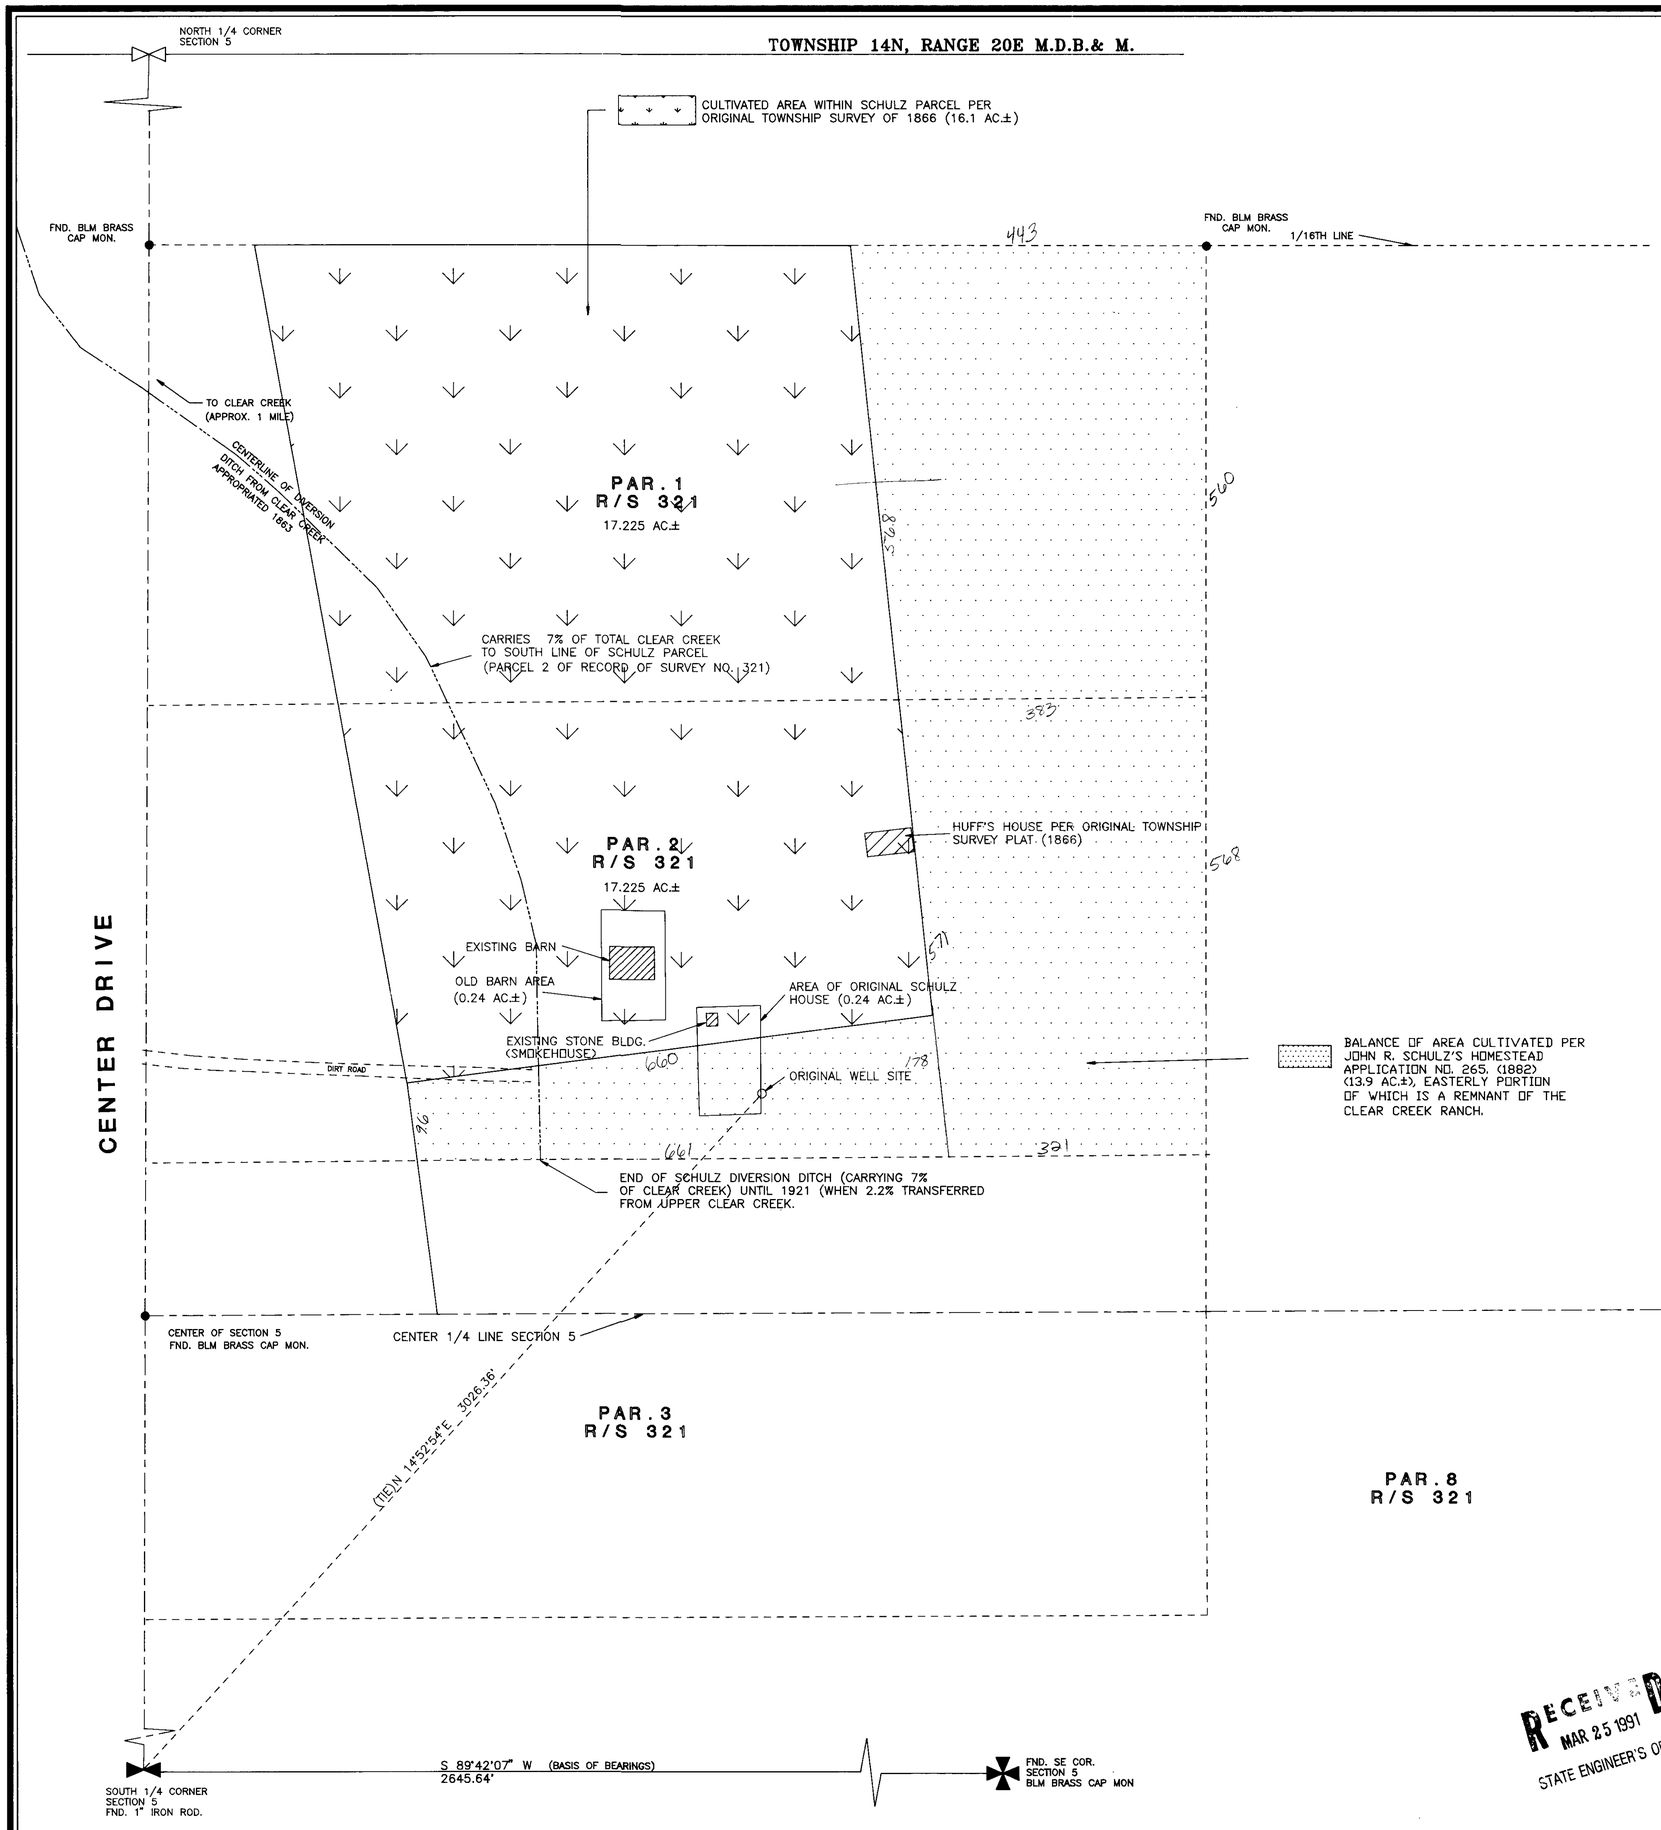

SURVEYOR'S CERTIFICATE

I, MICHAEL J. MILLER BEING DULY SWORN DEPOSE AND SAY THAT THIS MAP CONSISTING OF 1 SHEET, HAS BEEN CORRECTLY DRAWN FROM THE NOTES OF A SURVEY MADE BY ME SEPTEMBER 18, 1990, THAT IT TRULY AND CORRECTLY REPRESENTS THE LOCATION AND EXTENT OF THE WORKS USED TO DIVERT WATER FROM AN UNDERGROUND SOURCE, AND FROM SURFACE APPROPRIATION IN CARSON CITY, NEVADA, BY DONALD SCHULZ, FOR IRRIGATION AND DOMESTIC PURPOSES, THAT THE EXISTING POINT OF DIVERSION, THE APPROXIMATE LOCATION AND SIZE OF THE DIVERTING CHANNEL, ALL RESERVOIRS OR BASINS, THE LOCATIONS AND NAMES OF ALL OTHER WORKS WHICH WILL CROSS OR CONNECT WITH THE PROPOSED WORKS, AND THE BOUNDARY OF ALL LANDS, SHOWING BY 40 ACRE SUBDIVISIONS, ARE FULLY AND CORRECTLY DESIGNATED THEREON.

Michael J. Miller
MICHAEL J. MILLER — 724 CERTIFICATE NO.

PROFESSIONAL LAND SURVEYOR No. 6636 STATE OF NEVADA
3-6-91

SUBSCRIBED AND SWORN TO BEFORE ME THIS 6th DAY OF March, 1991.

Barbara J. Protain
NOTARY PUBLIC

BARBARA J. PROTAIN
Notary Public - State of Nevada
Appointment Recorded in Washoe County
MY APPOINTMENT EXPIRES DEC. 20, 1994

BASIS OF BEARINGS

THAT BEARING AS MEASURED BETWEEN THE SOUTH 1/4 CORNER OF SECTION 5, AND THE SOUTHEAST CORNER OF SAID SECTION 5, TAKEN AS SOUTH 89°42'07" WEST.

NOTES:

1. FOR YEARS 1876 THROUGH 1883, AN ADDITIONAL 13.9 ACRES WERE IRRIGATED TOGETHER WITH THE PREVIOUS 19.9 ACRES.

RECEIVED MAR 25 1991 STATE ENGINEER'S OFFICE

FILED MAR 25 1991 STATE ENGINEER'S OFFICE

PREPARED BY: PYRAMID ENGINEERS & LAND SURVEYORS
3195 MILL ST.
RENO, NEVADA, 89502
TEL. 329-2540

EXHIBIT MAP A2
TO SHOW PROOF OF APPROPRIATION OF VESTED WATER RIGHTS

BY DONALD SCHULZ
FROM AN UNDERGROUND SOURCE
IN CARSON CITY, NEVADA

82304 73750 05249