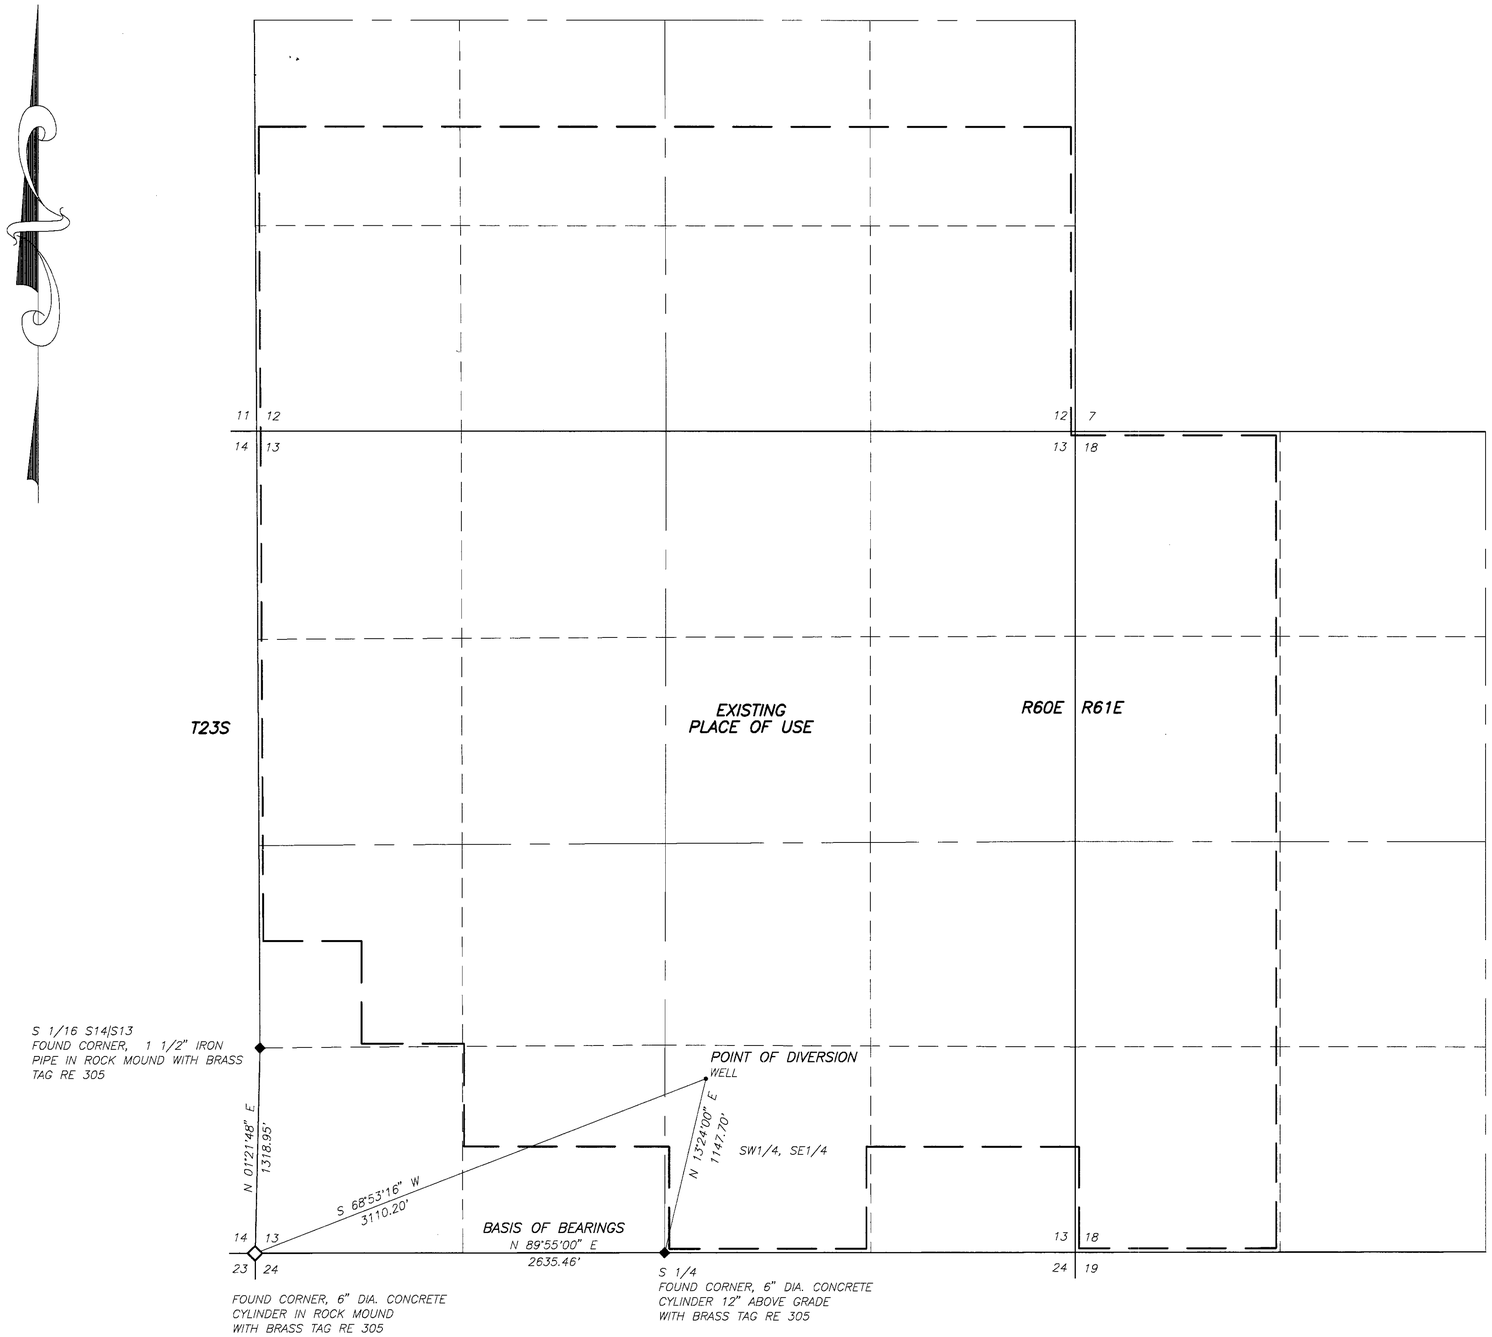

SURVEYOR'S CERTIFICATE

I, BYRON E. JOHNSON, BEING FIRST DULY SWORN, DEPOSE AND SAY THAT SITE INSPECTIONS HAVE BEEN MADE BY ME, OR UNDER MY SUPERVISION AND DIRECTION, BETWEEN THE 15TH OF APRIL, 1996 AND THE 23RD OF APRIL, 1996; THAT THE LOCATION OF EACH REFERENCE MONUMENT HAS BEEN VERIFIED BY SITE INSPECTION; THAT THE POINT OF DIVERSION AND PLACE OF USE SITES HAVE BEEN INSPECTED; THAT THIS MAP, CONSISTING OF 1 SHEET, HAS BEEN CORRECTLY DRAWN TO THE DESIGNATED SCALE FROM SURVEYING CALCULATION NOTES PREPARED BY ME, OR UNDER MY SUPERVISION AND DIRECTION, RELYING UPON ANALYSIS OF RECORD SURVEY MAPS AND OTHER RECORD SURVEYING DOCUMENTS IN THE OFFICE OF CLARK COUNTY RECORDER; THAT THIS MAP TRULY AND CORRECTLY REPRESENTS THE EXISTING LOCATION AND EXTENT OF THE WORKS USED TO DIVERT WATER FROM UNDERGROUND SOURCES, IN CLARK COUNTY, NEVADA, BY CHEMSTAR LIME COMPANY, FOR MINING PURPOSES. THAT THE EXISTING POINT OF DIVERSION AND THE LOCATION OF THE MINE ARE FULLY AND CORRECTLY DESIGNATED HEREON.

BYRON E. JOHNSON

4-23-96

BYRON E. JOHNSON STATE WATER RIGHTS SURVEYOR NO. 920

SUBSCRIBED AND SWORN BEFORE ME THIS 23 DAY OF APRIL, 1996

NOTARY PUBLIC IN AND FOR CLARK COUNTY, NEVADA.

MY COMMISSION EXPIRES June 27, 1998

Notary Public - State Of Nevada
COUNTY OF CLARK
RICHARD WAYNE STEUSING
My Commission Expires
June 27, 1998

BASIS OF BEARINGS

NORTH 89°55'00" EAST, BEING THE BEARING OF THE NORTH LINE OF THE NORTHWEST QUARTER (NW 1/4) OF SECTION 24, TOWNSHIP 23 SOUTH, RANGE 60 EAST, M.D.M., AS SHOWN BY A MAP THEREOF ON FILE IN BOOK 66, PAGE 58 OF SURVEYS IN THE CLARK COUNTY RECORDER'S OFFICE, CLARK COUNTY, NEVADA

GRAPHIC SCALE

500 0 250 500 1000 2000

(IN FEET)
1 inch = 500 ft.

STATE ENGINEER'S USE

MAP TO ACCOMPANY PROOF OF APPROPRIATION

FOR MINING USE
BY CHEMSTAR LIME COMPANY
FROM UNDERGROUND SOURCE
IN CLARK COUNTY, NEVADA

G.C. WALLACE, INC.
Engineering/Architecture
1555 SOUTH RAINBOW BLVD./LAS VEGAS, NEVADA 89102

SLOAN WATER RIGHTS

JOB# 398.087

C:\ADCADD\CIVIL\P\398-087\SLOAN-WR.DWG

80933T 74493 70626 70625T 70074 69302 68505T 67177T 05814