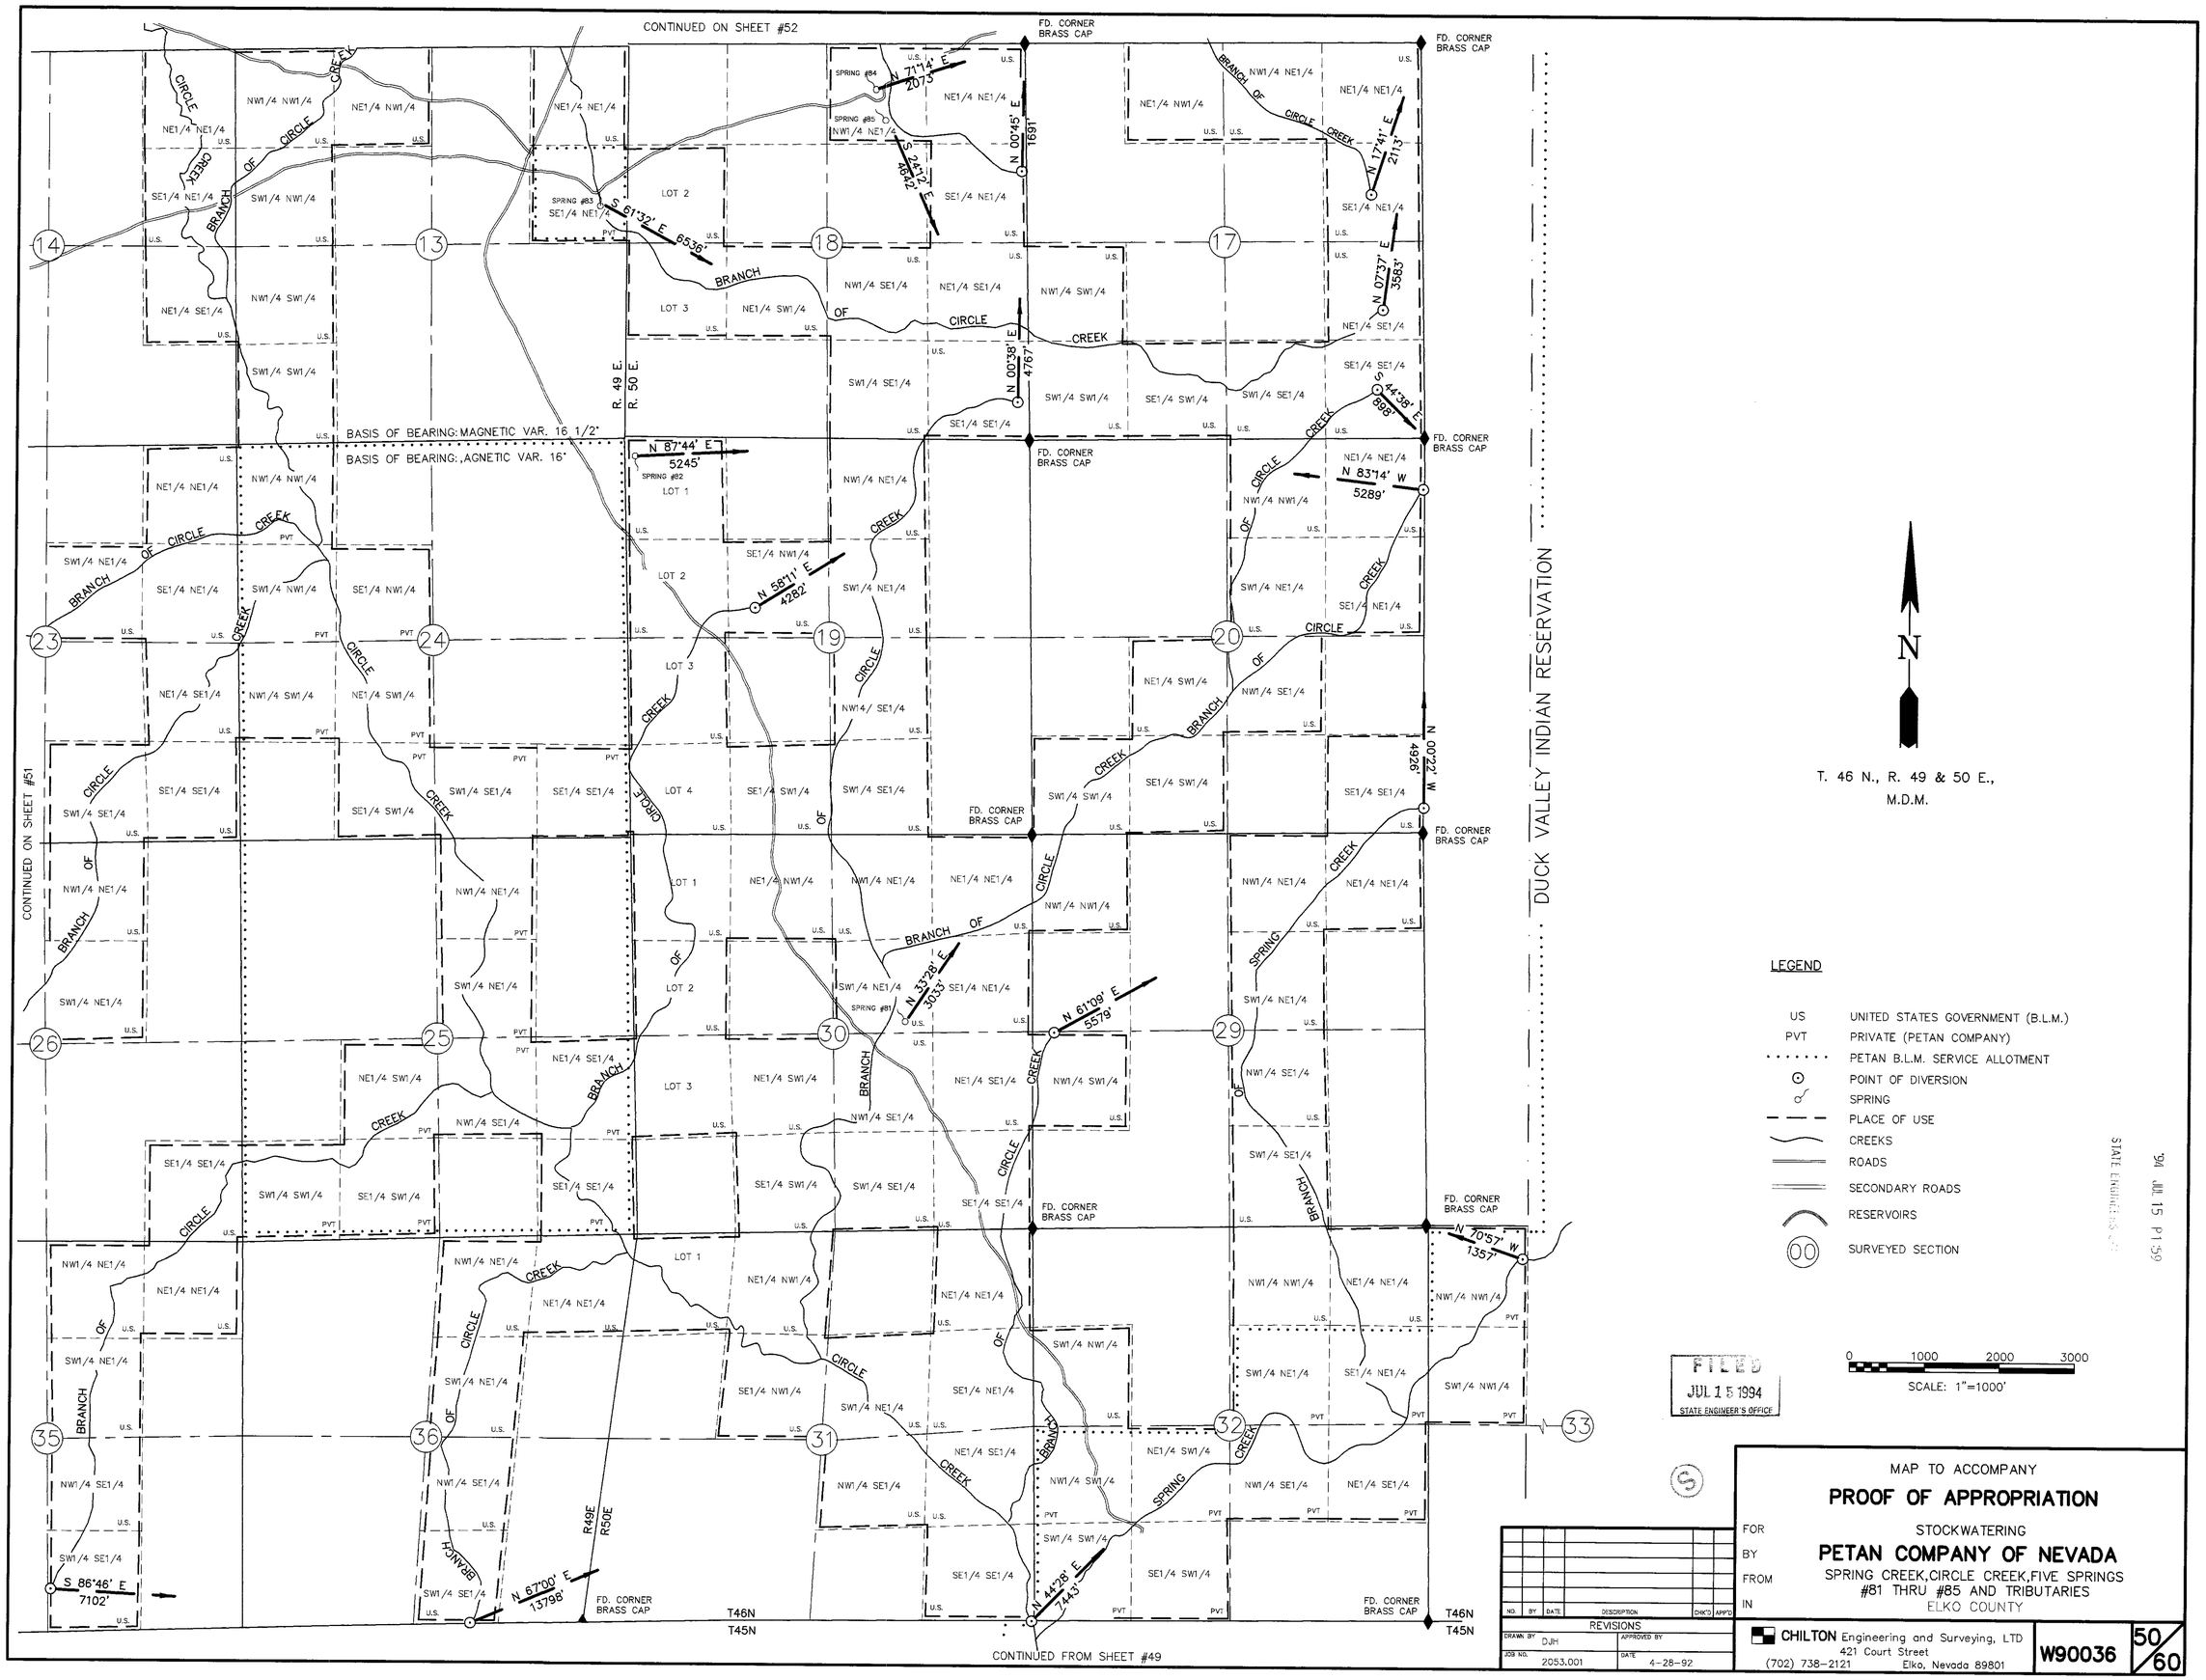
CONTINUED ON SHEET #52
CONTINUED ON SHEET #51
CONTINUED FROM SHEET #49
DUCK VALLEY INDIAN RESERVATION
BASIS OF BEARING: MAGNETIC VAR. 16 1/2°
BASIS OF BEARING: ,AGNETIC VAR. 16°
FD. CORNER BRASS CAP
BRANCH OF CIRCLE CREEK
SPRING #81
SPRING #82
SPRING #83
SPRING #84
SPRING #85
N 71°14' E 2075'
N 00°45' E 1691'
S 24°12' E 4842'
S 61°32' E 6536'
N 17°41' E 2113'
N 07°37' E 3583'
N 00°38' E 4767'
S 44°38' E 898'
N 87°44' E 5245'
N 83°14' W 5289'
N 58°11' E 4282'
N 00°22' W 4926'
N 33°28' E 3033'
N 61°09' E 5579'
N 70°57' W 1357'
N 44°28' E 7443'
N 67°00' E 13798'
S 86°46' E 7102'
R. 49 E.
R. 50 E.
R49E
R50E
T46N
T45N
T. 46 N., R. 49 & 50 E., M.D.M.
N
LEGEND
US UNITED STATES GOVERNMENT (B.L.M.)
PVT PRIVATE (PETAN COMPANY)
PETAN B.L.M. SERVICE ALLOTMENT
POINT OF DIVERSION
SPRING
PLACE OF USE
CREEKS
ROADS
SECONDARY ROADS
RESERVOIRS
SURVEYED SECTION
0 1000 2000 3000
SCALE: 1"=1000'
'94 JUL 15 P1:59
STATE ENGINEER'S OFFICE
FILED
JUL 15 1994
STATE ENGINEER'S OFFICE
MAP TO ACCOMPANY
PROOF OF APPROPRIATION
FOR STOCKWATERING
BY PETAN COMPANY OF NEVADA
FROM SPRING CREEK, CIRCLE CREEK, FIVE SPRINGS
IN #81 THRU #85 AND TRIBUTARIES
ELKO COUNTY
NO. BY DATE DESCRIPTION CHK'D APP'D
REVISIONS
DRAWN BY DJH
APPROVED BY
JOB NO. 2053.001
DATE 4-28-92
CHILTON Engineering and Surveying, LTD
421 Court Street
(702) 738-2121 Elko, Nevada 89801
W90036
50/60

05975 05974