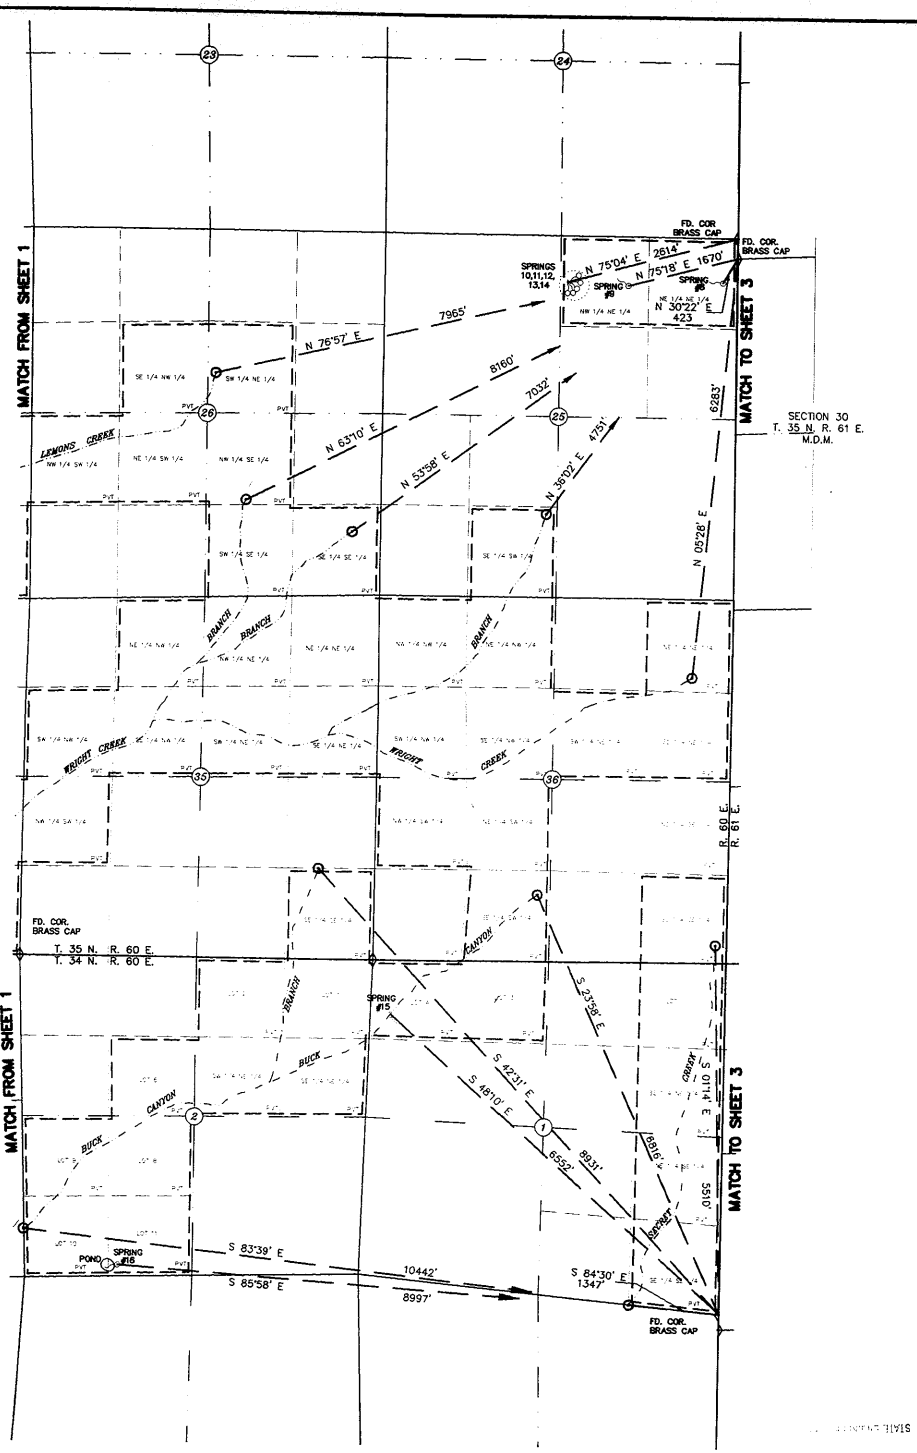

T. 34 & 35 N., R. 60 & 61 E.
M.D.M.

LEGEND

- SPRING
- CREEK OR RIVER
- PLACE OF USE
- POINT OF DIVERSION
- PVT PRIVATE OWNERSHIP

06025-33

0 1000 2000 3000

SCALE: 1"=1000'

FILED
JUL 27 1994
STATE ENGINEER'S OFFICE

NO.	BY	DATE	DESCRIPTION	CHK'D	APP'D

REVISIONS

DRAWN BY	CLA	APPROVED BY	WW
JOB NO.	2008.001	DATE	SEPTEMBER 1993

MAP TO ACCOMPANY
PROOF OF APPROPRIATION
FOR STOCKWATERING AND DOMESTIC purposes
BY **VON LOYD AND MARIAN P. SORENSEN AND DAVID L. SORENSEN, et. al.**
FROM DORSEY, DRY, LEMONS, WRIGHT, SECRET, WOODS CREEKS, BUCK CANYON, FRANKLIN RIVER, SPRINGS AND TRIBUTARIES
IN ELKO COUNTY, NEVADA

CHILTON Engineering and Surveying, LTD
421 Court Street
(702) 738-2121 Elko, Nevada 89801

W33038 2/3

06031 06030 06029 06028 06027