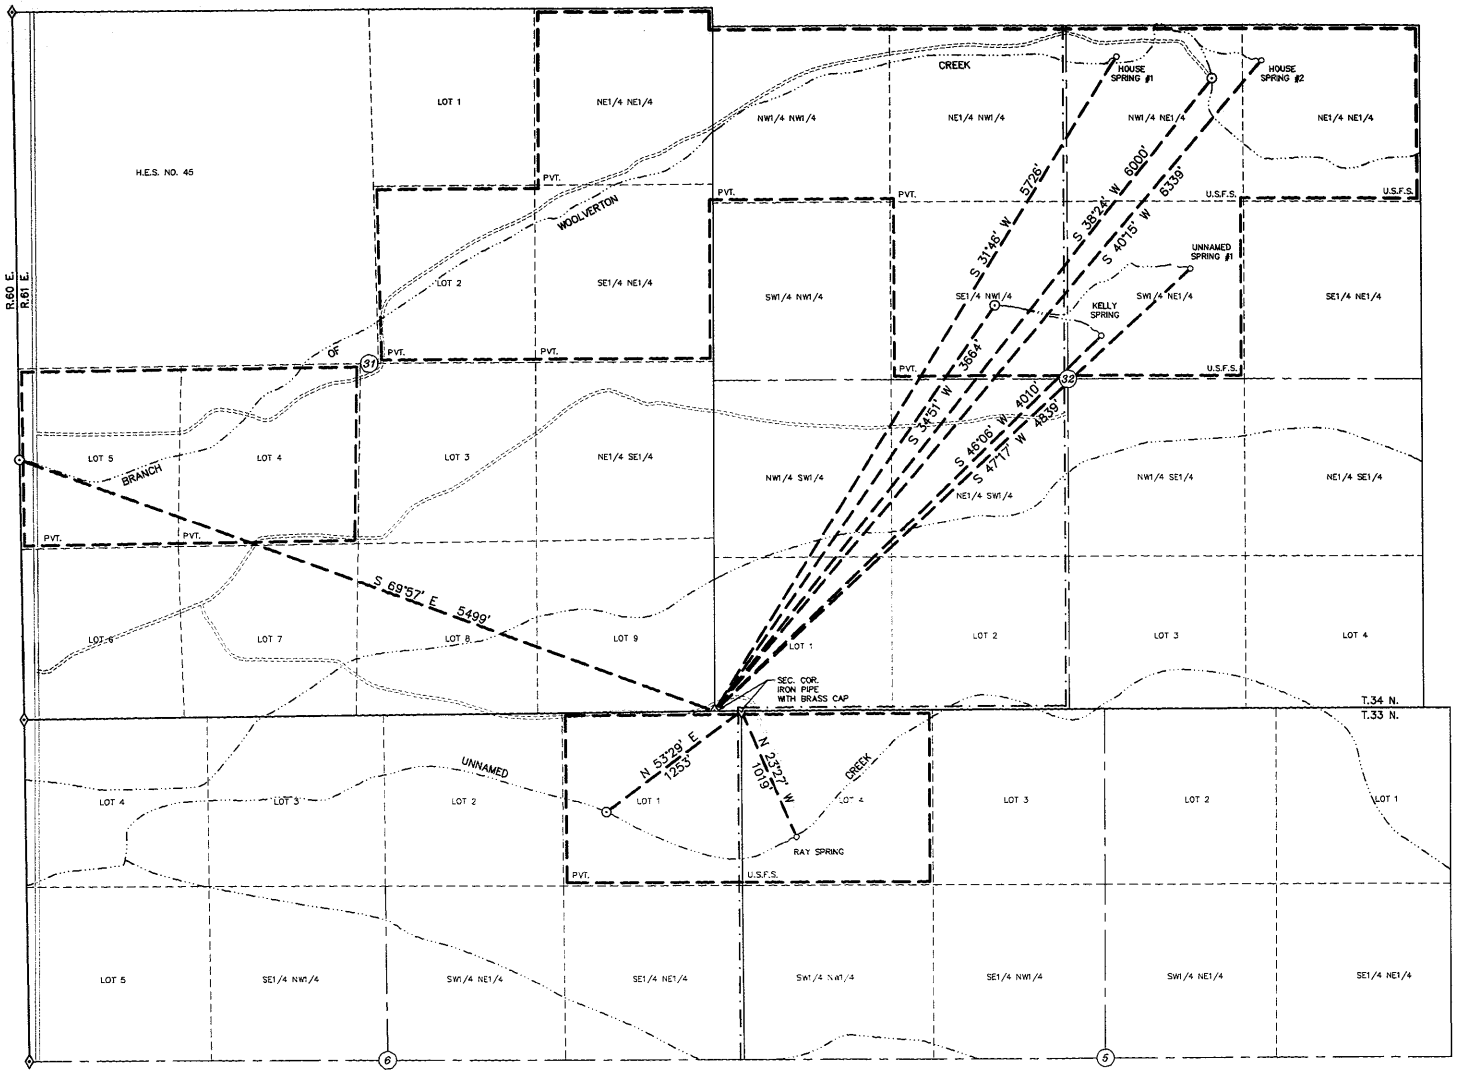

N

T.33 AND 34 N., R.61 E.
M.D.M.

STATE OF NEVADA }
COUNTY OF ELKO } ss.

I, William A. Nisbet, being first duly sworn, depose and say that this map, consisting of ONE sheet, has been correctly drawn to the designated scale and from information contained on pertinent quadrangle maps published by the U.S. Geological Survey in 1969, known as "Gordon Creek" and "Secret Valley"; that it truly and correctly represents the proposed location and extent of the works use to divert water from A BRANCH OF WOOLVERTON CREEK, AN UNNAMED CREEK, HOUSE SPRING NO., 1, HOUSE SPRING NO. 2, KELLY SPRING, RAY SPRING and UNNAMED SPRING NO. 1, in ELKO COUNTY, by DUVAL RANCHING COMPANY and S AND D COMPANY, for STOCKWATERING AND DOMESTIC purposes. That the points of diversion, the approximate location and size of the diverting channel or other conduit, the place and manner of use, and the location and names of all other works or streams which are crossed by, or connected with, the said works are fully and correctly designated thereon.

PROFESSIONAL LAND SURVEYOR-STATE OF NEVADA
WILLIAM A. NISBET
10/28/93
No. 3805

William A. Nisbet

William A. Nisbet, state water surveyor

Subscribed and sworn before me this 28 day of October, 1993.

CORALEE GRISWOLD
Notary Public
State of Nevada
Elko County, Nevada
My Appointment expires July 12, 1994.

Coralee Griswold

Notary Public in and for Elko County, Nevada.

BASIS OF BEARINGS: Magnetic, var. 17° E.

0 500 1000 1500
SCALE: 1"=500'

FILED
NOV 04 1993
STATE ENGINEER'S OFFICE

LEGEND

⊙	POINT OF DIVERSION
o—	SPRING
---·--·--	CREEK
— — —	PLACE OF USE
— · —	UNITED STATES FOREST SERVICE BOUNDARY
U.S.F.S.	UNITED STATES FOREST SERVICE
PVT.	PRIVATE PROPERTY

NO.	BY	DATE	DESCRIPTION	CHK'D	APP'D

REVISIONS

DRAWN BY PJB | APPROVED BY WAN
JOB NO. 2099.001 | DATE OCTOBER 14, 1993

MAP TO ACCOMPANY
PROOF OF SUBSISTING RIGHT TO WATER
FOR STOCKWATERING and DOMESTIC purposes
BY **DUVAL RANCHING COMPANY**
AND **S AND D COMPANY**
FROM A BRANCH OF WOOLVERTON CREEK, AN UNNAMED CREEK, HOUSE SPRING NO. 1, HOUSE SPRING NO. 2, KELLY SPRING, RAY SPRING, AND UNNAMED SPRING NO. 1
IN ELKO COUNTY

CHILTON Engineering and Surveying, LTD
421 Court Street
(702) 738-2121 Elko, Nevada 89801

W93042 1/1

06167 06166 06165 06164 06163 06162