| BUTO SPRINGS | | | | | | |
|---|---|---|---|---|---|---|
| SECTION | SUBDIVISION | TOWNSHIP | RANGE | ACREAGE | DESCRIPTION OF CULTURE | DATE OF 1ST CULTURE |
| 17 | NE1/4 NW1/4 | 19 N. | 63 E. | 9.25 | DIVERSIFIED PASTURE | |
| 17 | SE1/4 NW1/4 | 19 N. | 63 E. | 12.19 | MEADOW GRASSES | |
| 17 | SE1/4 NW1/4 | 19 N. | 63 E. | 2.64 | DIVERSIFIED PASTURE | |
| 17 | SW1/4 NW1/4 | 19 N. | 63 E. | 1.98 | MEADOW GRASSES | |
| 17 | SE1/4 NW1/4 | 19 N. | 63 E. | 1.18 | DIVERSIFIED PASTURE | |
| TOTAL ACREAGE | | | | 27.24 | | |

*T.19 N., R.63 E., M.D.B. & M.*

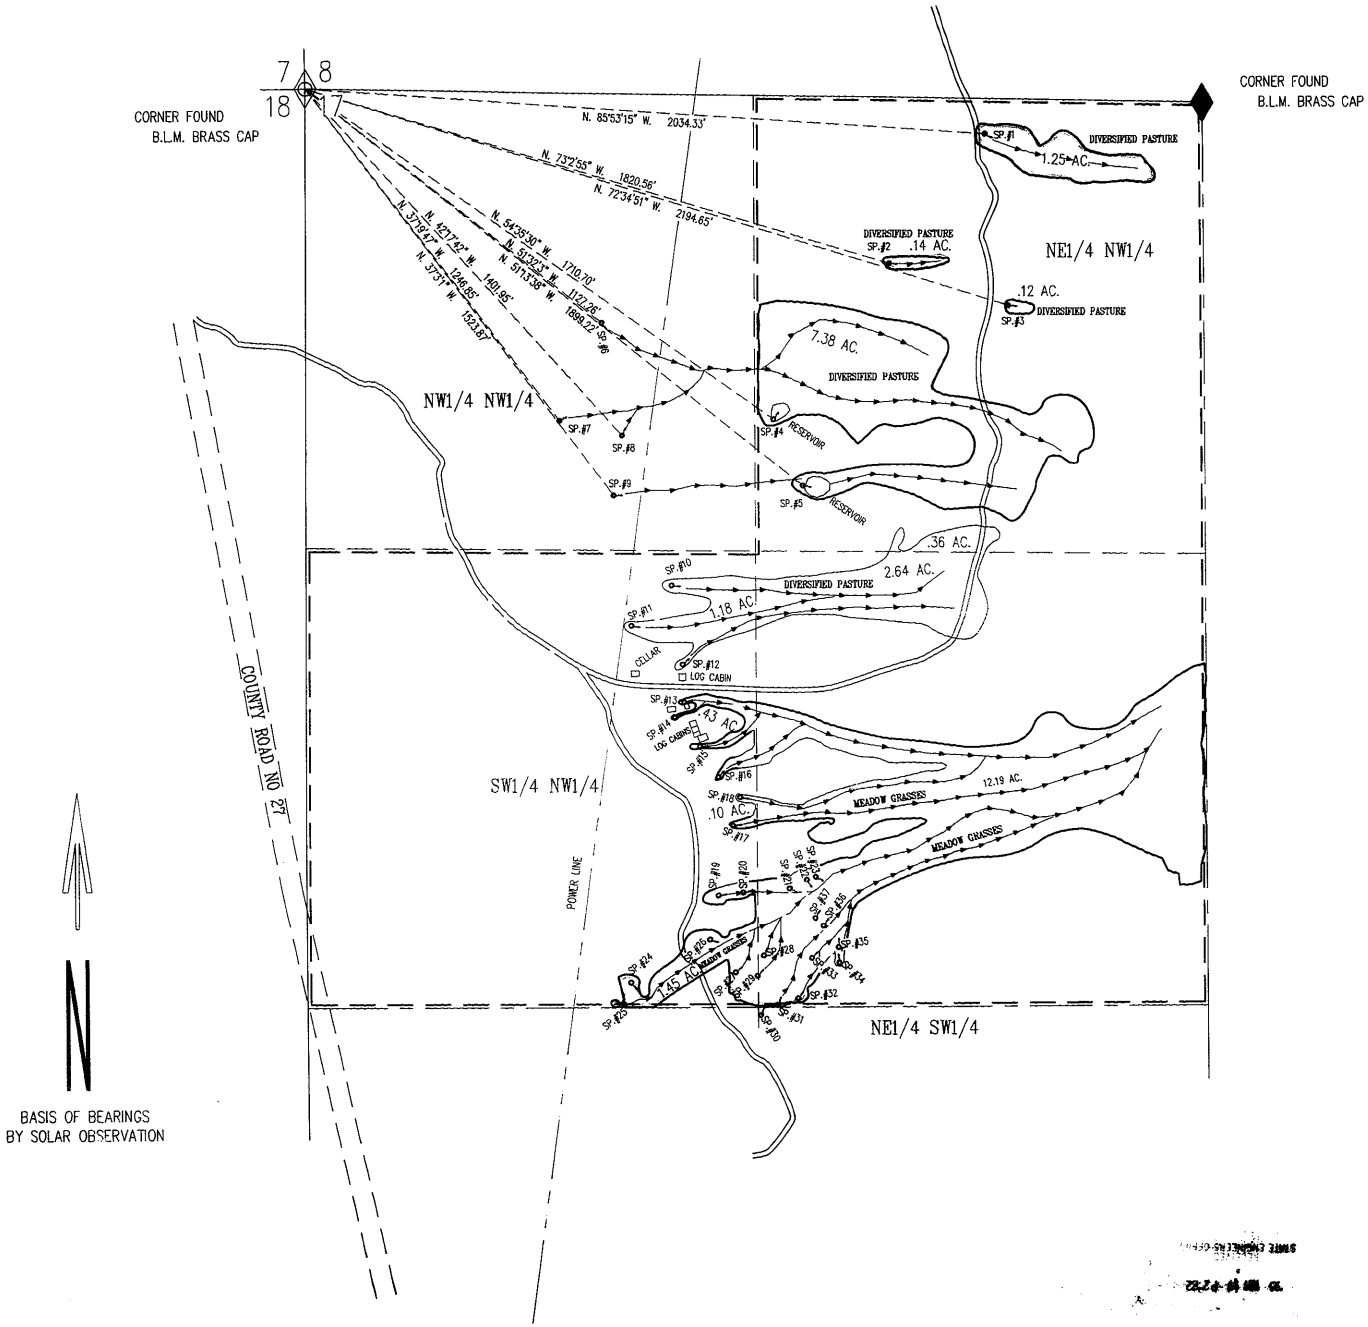


STATE OF NEVADA
County of White Pine } SS

I, Dean Neubauer, being first duly sworn, depose and say that this map, consisting of two sheets, has been correctly drawn to the designated scale from field notes of a survey made under my supervision and direction between the 1st & 15th days of November, 1993; that it truly and correctly represents the proposed location and extent of the works used to divert water from Buto Springs sources in White Pine County, by The Forman Family Trust for irrigation, domestic and stockwatering purposes. That the point of diversion, the location and size of the diverting channel or other conduit, the place and manner of use, and the location and names of all other works or streams which are crossed by or connected with the said works, are fully and correctly designated thereon.

Dean Neubauer
State Water Right Surveyor

PROFESSIONAL LAND SURVEYOR
DEAN NEUBAUER
11-15-93
No. 9092
STATE OF NEVADA

Subscribed and sworn to before me this 15th day of November, 1993.

Debbie Goddard
Notary Public in and for White Pine County, Nevada.

DEBBIE GODDARD
Notary Public - State of Nevada
Appointment Recorded in White Pine County
My Appointment Expires: JULY 5, 1995

0 200 400 600 800
SCALE 1" = 200'

*SHEET 1 OF 2 SHEETS*

FILED
OCT 11 1994
STATE ENGINEER'S OFFICE

SURVEYED & MAPPED BY
BOUNDY & FORMAN, INC.
ELY, NEVADA
NOVEMBER, 1993

*MAP TO ACCOMPANY*
*PROOF OF APPROPRIATION*
*IRRIGATION & DOMESTIC*
FOR *AND STOCKWATERING PURPOSES*
BY *THE FORMAN FAMILY TRUST*
FROM *BUTO SPRINGS*

06168

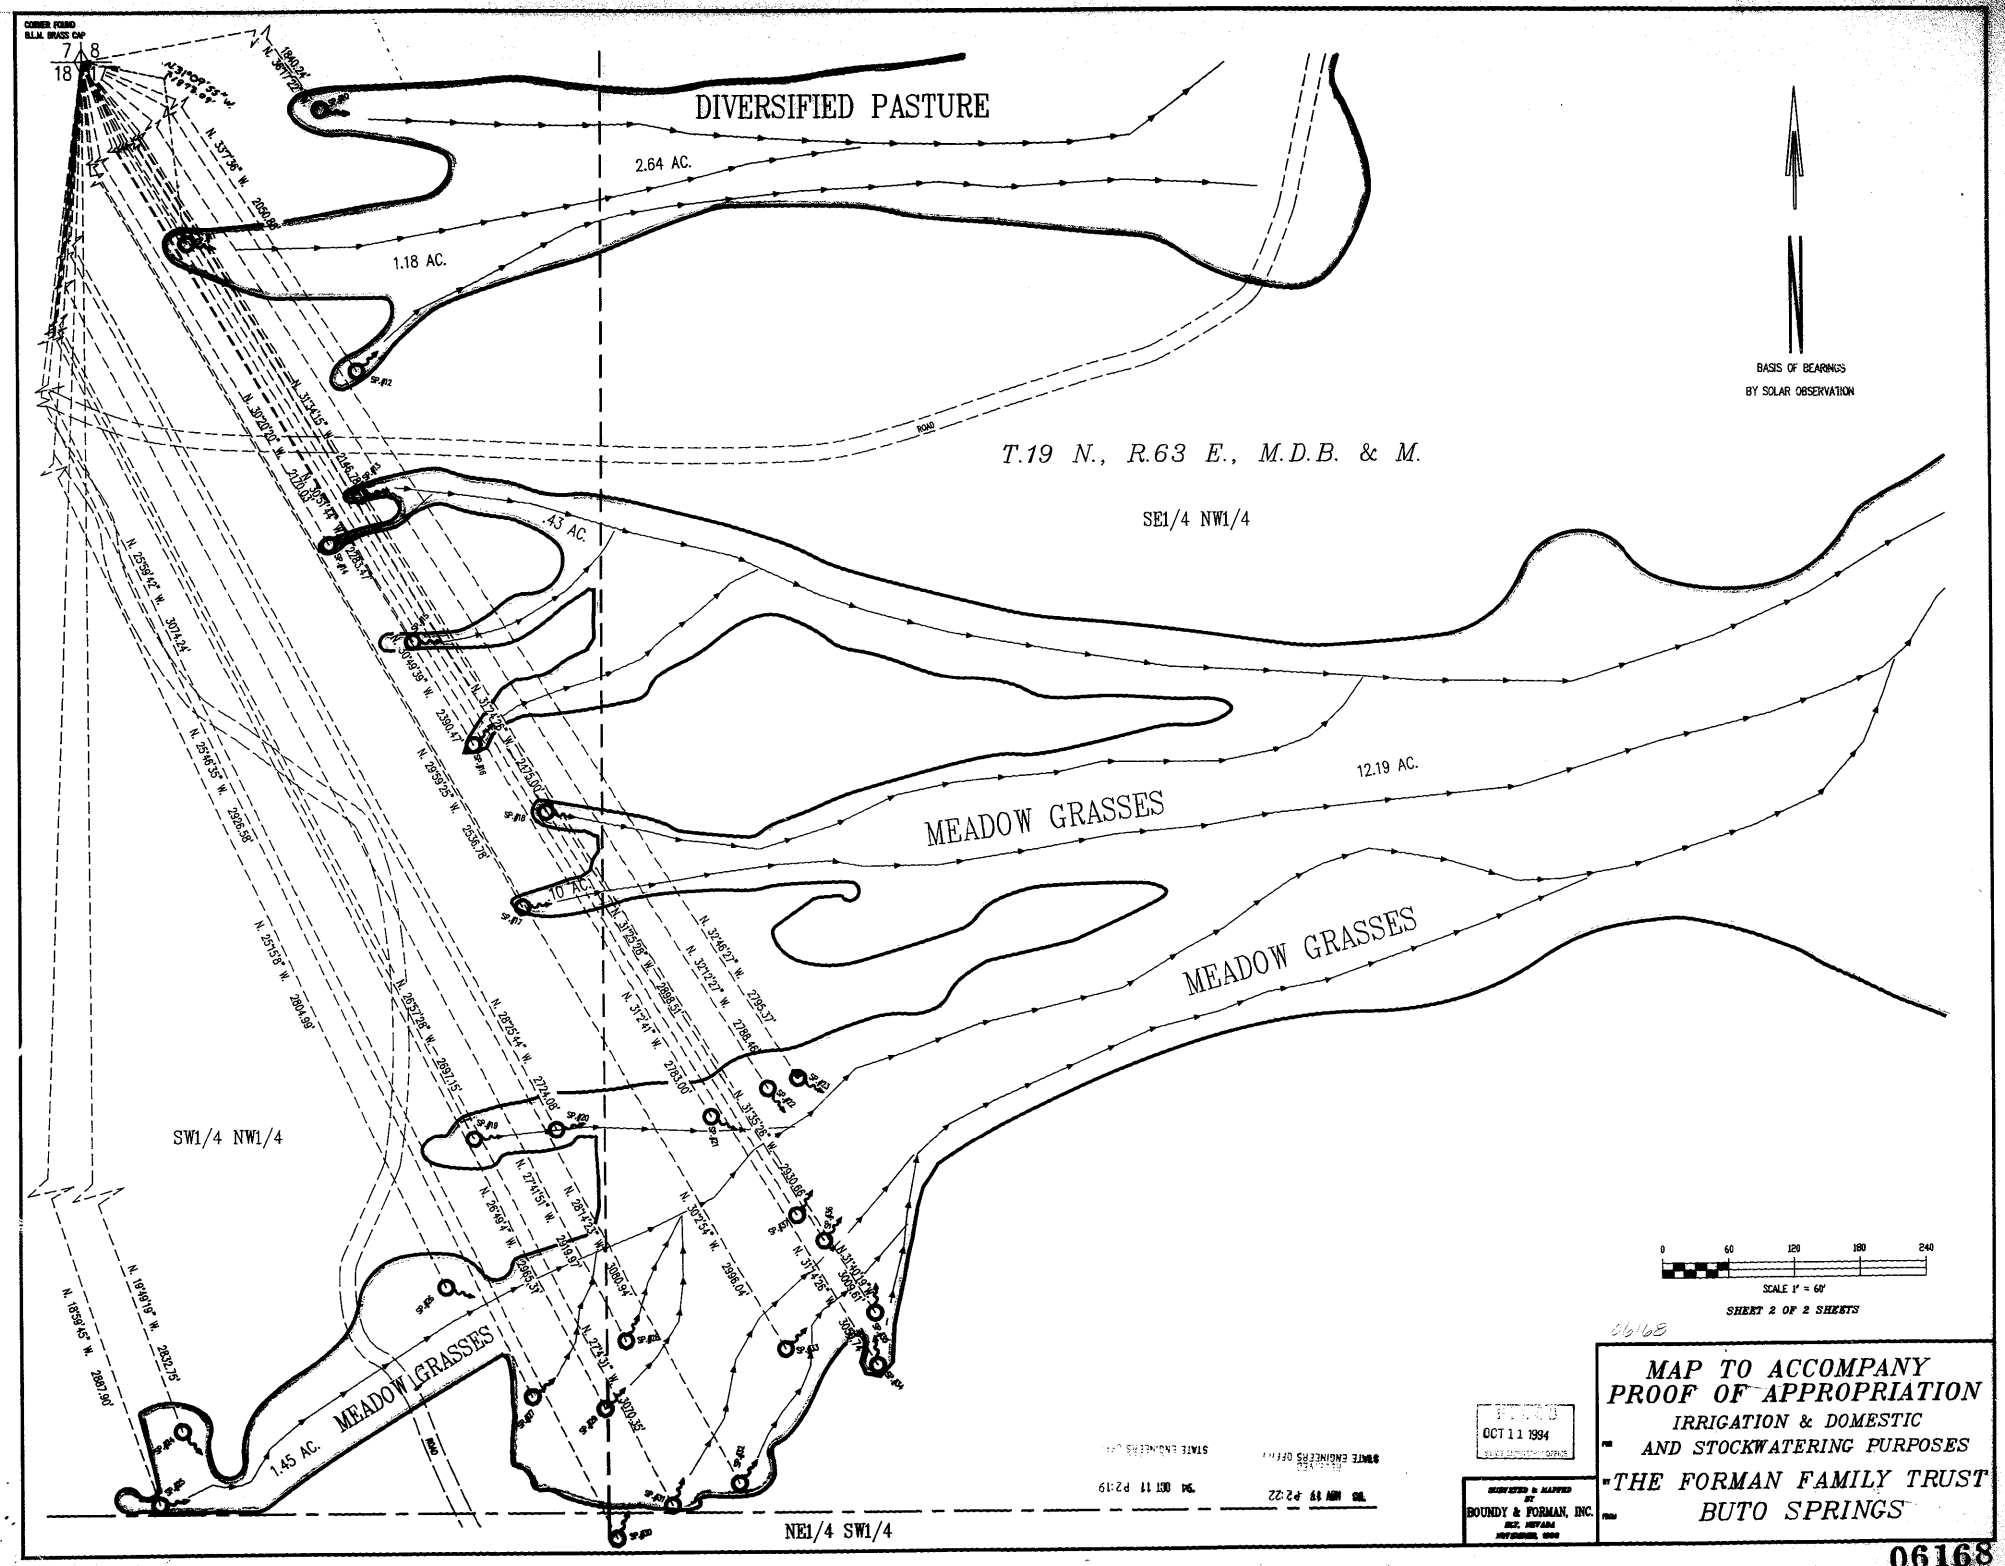
CORNER FOUND
B.L.M. BRASS CAP
7 8
18 17
DIVERSIFIED PASTURE
2.64 AC.
1.18 AC.
ROAD
T.19 N., R.63 E., M.D.B. & M.
SE1/4 NW1/4
.43 AC.
12.19 AC.
MEADOW GRASSES
MEADOW GRASSES
MEADOW GRASSES
10 AC.
SW1/4 NW1/4
1.45 AC.
MEADOW GRASSES
NE1/4 SW1/4
BASIS OF BEARINGS
BY SOLAR OBSERVATION
0 60 120 180 240
SCALE 1" = 60'
SHEET 2 OF 2 SHEETS
06168
MAP TO ACCOMPANY
PROOF OF APPROPRIATION
IRRIGATION & DOMESTIC
AND STOCKWATERING PURPOSES
THE FORMAN FAMILY TRUST
BUTO SPRINGS
OCT 11 1994
SURVEYED & MAPPED
BY
BOUNDY & FORMAN, INC.
ELY, NEVADA
NOVEMBER, 1990
06168