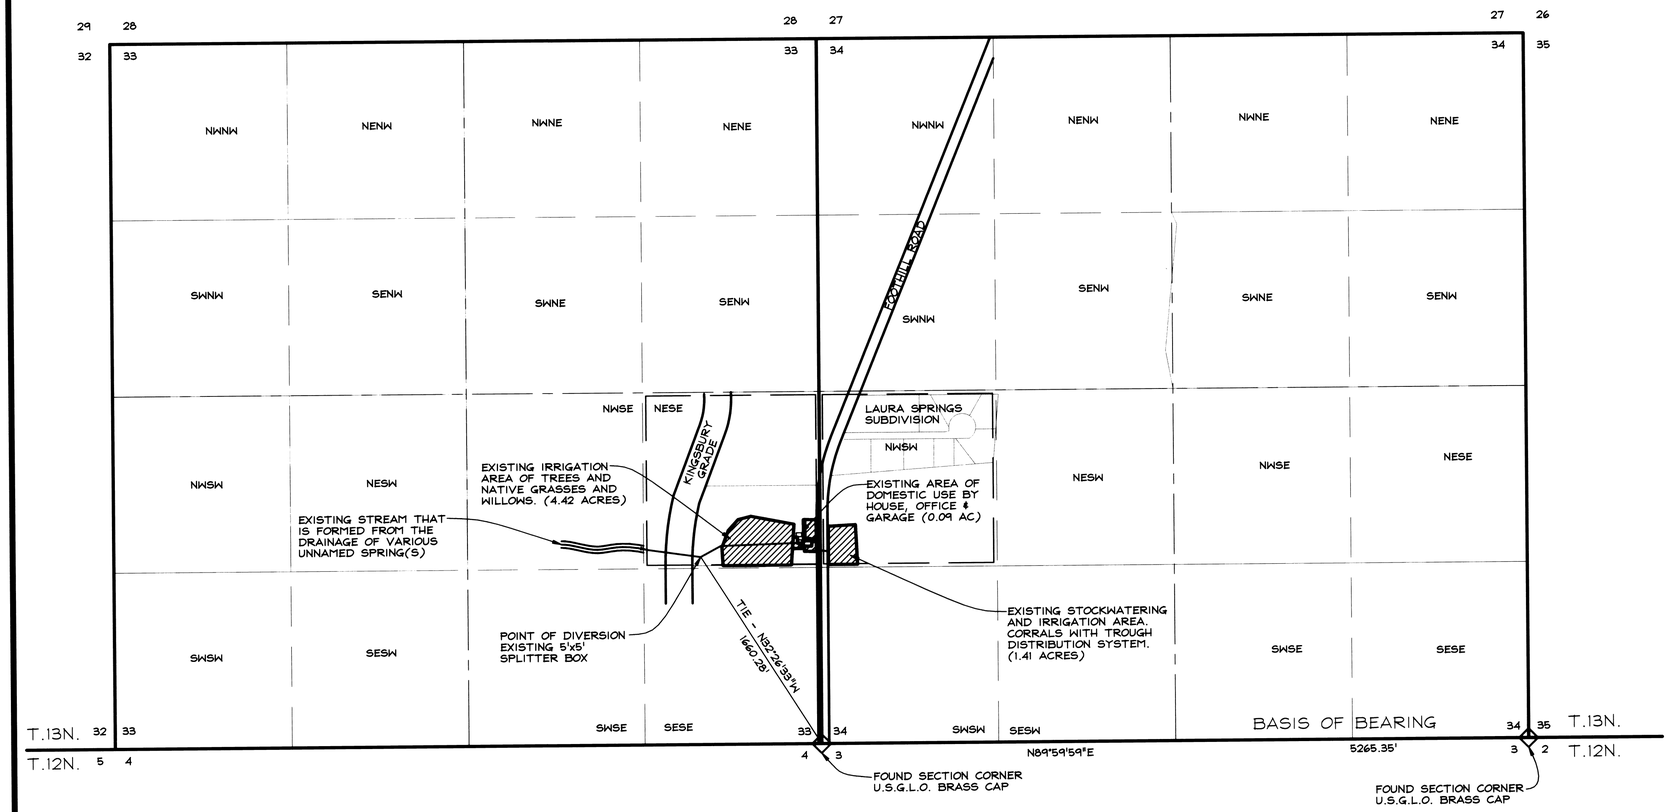

NORTH
1" = 600'

BASIS OF BEARING

N 89° 59' 59" E - SOUTH LINE OF
SECTION 34, T.13N., R.19E, MDB & M AS PER RECORD
OF SURVEY FOR DANIEL R. & LAURIE HICKEY & JOHNSON FAMILY TRUST

NOTES

THE FOLLOWING MAPS OF RECORD HAVE BEEN USED TO PREPARE THIS MAP;

- RECORD OF SURVEY FOR DANIEL R. & LAURIE C. HICKEY & JOHNSON FAMILY TRUST, DOC. NO. 266626
- RECORD OF SURVEY FOR ALLERMAN et. al. DOC. NO. 102427

STATE OF NEVADA SS
COUNTY OF DOUGLAS

I, ROBERT O. ANDERSON, BEING FIRST DULY SWORN, DEPOSE AND SAY THAT THIS MAP, CONSISTING OF ONE SHEET HAS BEEN CORRECTLY DRAWN TO THE DESIGNATED SCALE FROM FIELD NOTES OF A SURVEY MADE UNDER MY SUPERVISION AND DIRECTION, BETWEEN JUNE 1, 1997 AND JUNE 8, 1997; THAT IT TRULY AND CORRECTLY REPRESENTS THE PROPOSED LOCATION AND EXTENT OF THE WORKS USED TO DIVERT WATER FROM SURFACE SOURCES IN DOUGLAS COUNTY, BY DANIEL R. & LAUREL C. HICKEY FOR IRRIGATION, DOMESTIC, AND STOCKWATERING PURPOSES. THAT ALL OTHER WORKS OR STREAMS WHICH ARE CROSSED BY OR CONNECTED WITH SAID WORKS, AND THE BOUNDARY, AREA AND KIND OF CULTURE OF LANDS IRRIGATED, ARE CORRECTLY SHOWN AND DESIGNATED HEREON.

Robert O. Anderson
ROBERT O. ANDERSON, P.E.
STATE WATER RIGHT SURVEYOR NO. 814

ROBERT O. ANDERSON CIVIL STATE OF NEVADA
6-8-97

SUBSCRIBED AND SWORN TO BEFORE ME
THIS 4TH DAY OF June 1997.
NOTARY PUBLIC IN AND FOR DOUGLAS COUNTY, NEVADA.

Jolie McDuffee

Jolie McDuffee
Notary Public - Nevada
Douglas County
92-4270-6
My Appointment Expires March 10, 2001

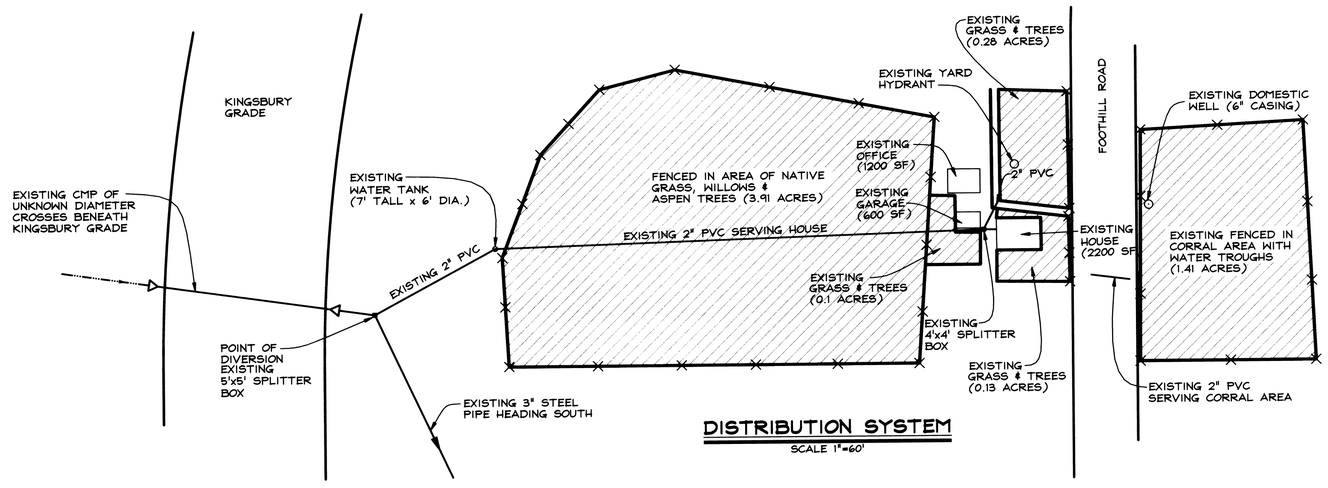

DISTRIBUTION SYSTEM

SCALE 1"=60'

600 0 600 1200 1800
SCALE: 1" = 600'

SOURCE	SECTION	SUBDIVISION	TOWNSHIP (N.)	RANGE (E.)	CULTIVATED ACREAGE	DESCRIPTION OF CULTURE	DATE OF FIRST CULTURE
UNNAMED SPRING(S)	33	NESE	13	19	4.42	GRASS & LANDSCAPED AREAS	1889
	34	NWSW	13	19	1.41	PASTURE GRASS	1889
			TOTAL		5.83		

R.O. ANDERSON ENGINEERING, INC.
1624 10th STREET · P.O. BOX 2294 · MINDEN, NEVADA 89423
(702) 782-2322 · FAX (702) 782-7084

STATE ENGINEER'S USE

FILED
JUN 09 1997
STATE ENGINEER'S OFFICE

MAP
TO ACCOMPANY PROOF OF APPROPRIATION,
CLAIM NO. 06348
FOR
IRRIGATION, STOCKWATERING AND DOMESTIC USE
BY
DANIEL R. & LAUREL C. HICKEY
FROM
UNNAMED SPRING(S)
IN
DOUGLAS COUNTY, NEVADA

032-08-97 SHEET 1 OF 1

06348

Z:\PROJECTS\03208\dwg\03208WR Mon Jun 09 12:32:08 1997