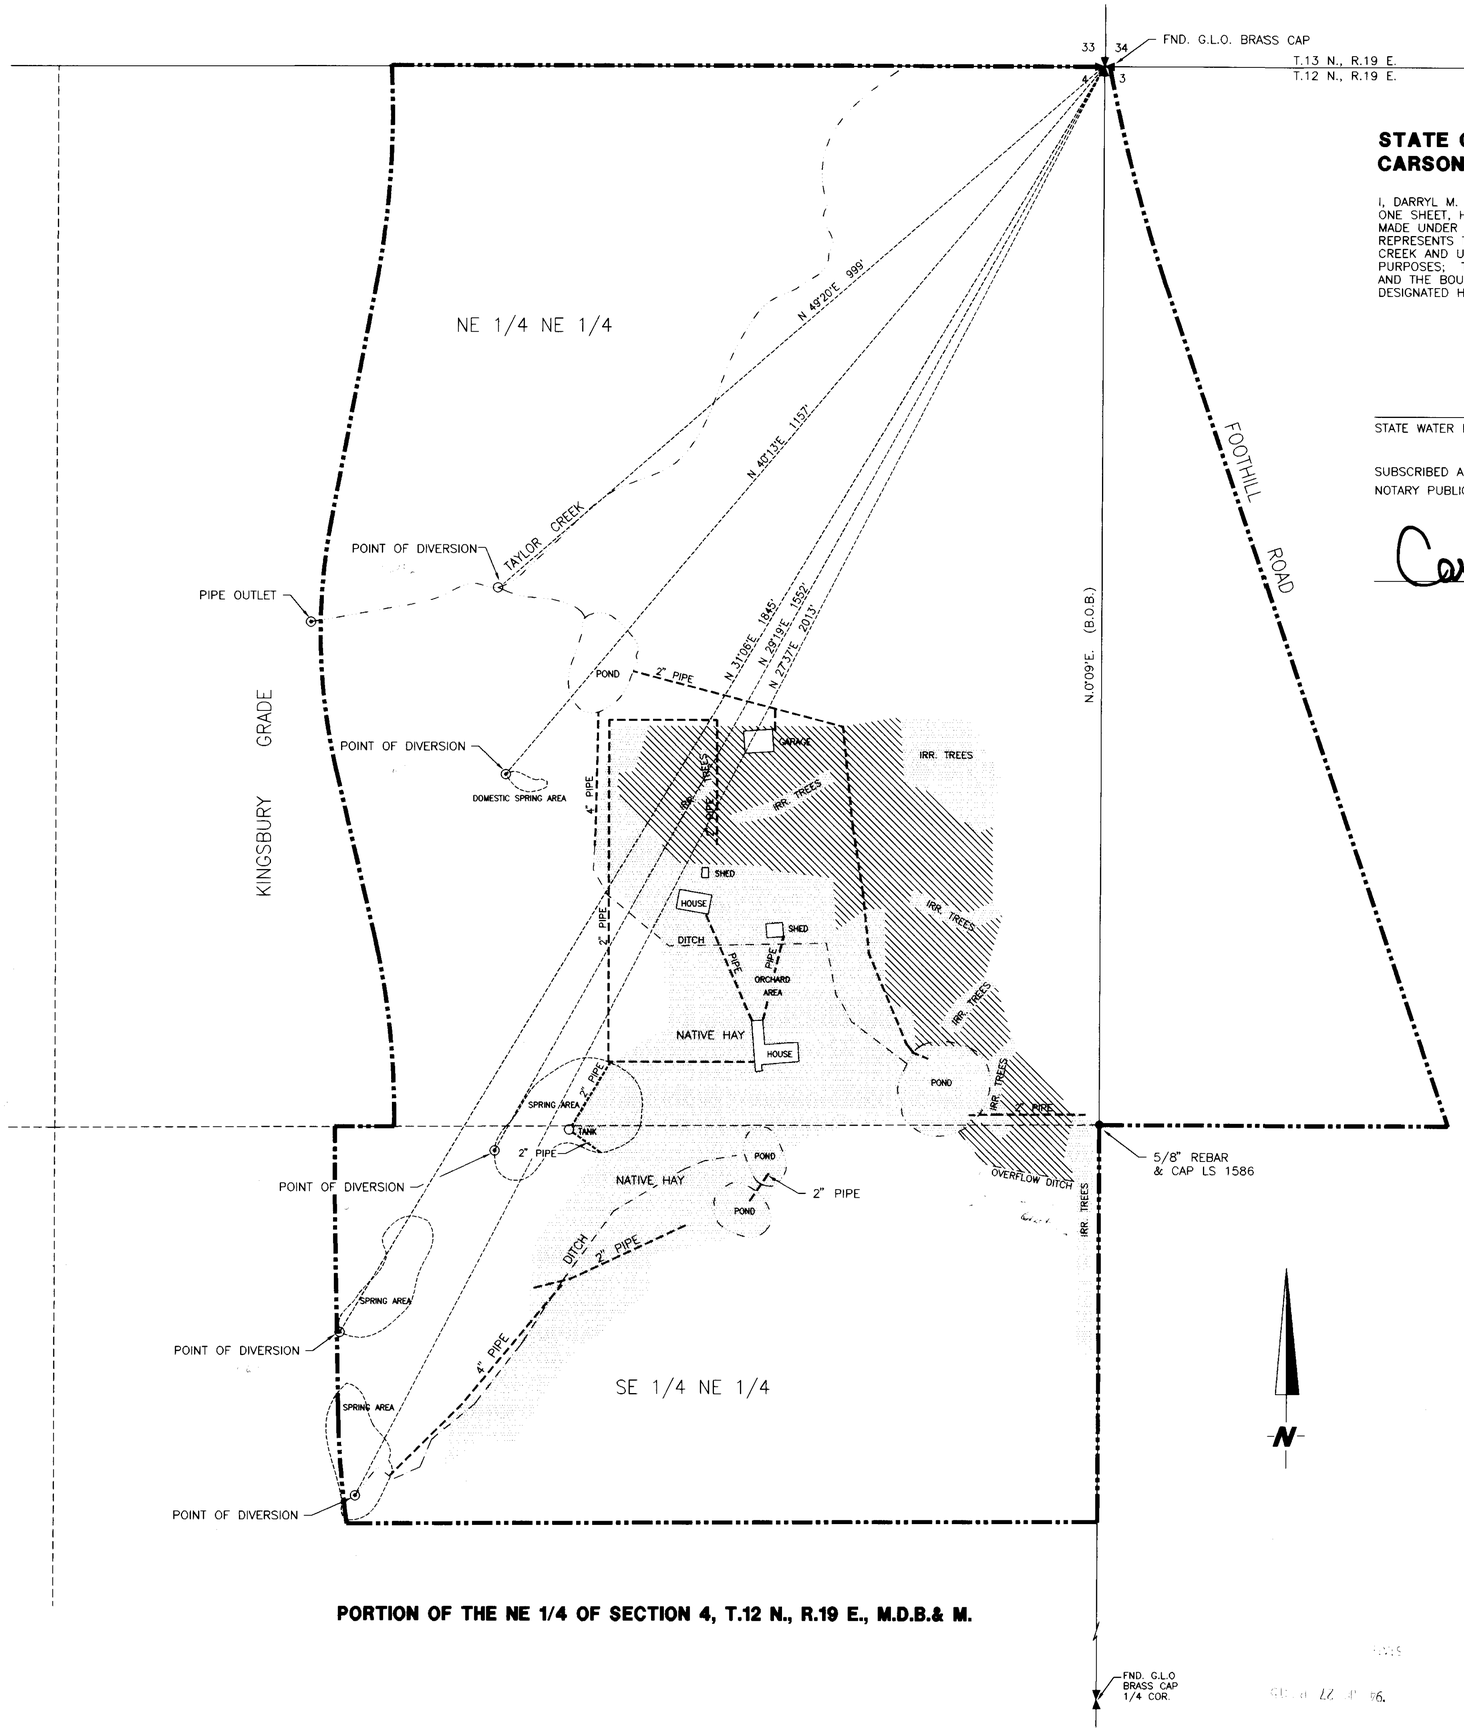

PORTION OF THE NE 1/4 OF SECTION 4, T.12 N., R.19 E., M.D.B.& M.

STATE OF NEVADA
CARSON CITY **S.S.**

I, DARRYL M. HARRIS, BEING FIRST DULY SWORN DEPOSE AND SAY THAT THIS MAP, CONSISTING OF ONE SHEET, HAS BEEN CORRECTLY DRAWN TO THE DESIGNATED SCALE FROM FIELD NOTES OF SURVEYS MADE UNDER MY SUPERVISION BETWEEN NOVEMBER 1993 AND MARCH 1994; THAT IT TRULY AND CORRECTLY REPRESENTS THE PROPOSED LOCATION AND EXTENT OF THE WORKS USED TO DIVERT WATER FROM TAYLOR CREEK AND UNNAMED SPRINGS IN DOUGLAS COUNTY, NEVADA BY DONALD A. TOUSSAU FOR IRRIGATION PURPOSES; THAT ALL OTHER WORKS OR STREAMS WHICH ARE CROSSED BY OR CONNECTED WITH SAID WORKS, AND THE BOUNDARY, AREA AND KIND OF CULTURE OF LANDS IRRIGATED, ARE CORRECTLY SHOWN AND DESIGNATED HEREON.

PROFESSIONAL LAND SURVEYOR STATE OF NEVADA DARRYL M. HARRIS No.6497

Darryl M. Harris
STATE WATER RIGHT SURVEYOR NO. 782

SUBSCRIBED AND SWORN TO BEFORE ME THIS 27th DAY OF July, 1994.
NOTARY PUBLIC IN AND FOR CARSON CITY, NEVADA

Carol L. Walton

BASIS OF BEARING:

THE WEST LINE OF THE NW 1/4 OF SECTION 3, T.12 N., R.19 E., M.D.B.& M. PER BLM TOWNSHIP PLAT DATED FEB. 18, 1954 (N.0°09'E.)

CULTURAL MAP TABULATION

SECTION	SUBDIVISION	TOWNSHIP	RANGE	CULTIVATED ACREAGE	DESCRIPTION OF CULTURE	DATE OF FIRST CULTURE
4	NE1/4 NE1/4	12N.	19E.	3.23 AC.	ORCHARD, NATIVE HAY (PASTURE) AND LANDSCAPING	PRIOR TO 1905
4	SE1/4 NE1/4	12N.	19E.	1.69 AC.	NATIVE HAY (PASTURE) & LANDSCAPING	PRIOR TO 1905
4	NE1/4 NE1/4	12N.	19E.	2.24 AC.	NATIVE HAY (OVERFLOW)	PRIOR TO 1905
4	SE1/4 NE1/4	12N.	19E.	0.16 AC.	NATIVE HAY (OVERFLOW)	PRIOR TO 1905

LEGEND:

PROPERTY LINE

CULTIVATED AREA

HIGH WATER YEAR IRRIGATION OVERFLOW AREA

0 100 200 300
FEET
SCALE:1"=100'

FILED
JUL 27 1994
STATE ENGINEER'S OFFICE

MAP
TO ACCOMPANY PROOF OF APPROPRIATION FOR IRRIGATION PURPOSES BY

Donald A. Toussau

FROM TAYLOR CREEK AND UNNAMED SPRINGS IN DOUGLAS COUNTY, NEVADA

ENGINEERING • PLANNING • RESOURCE MANAGEMENT
RESOURCE CONCEPTS, INC.
340 N. MINNESOTA STREET • CARSON CITY, NEVADA 89703-4152 • OFFICE:702-883-1600 • FAX:702-883-1656

DATE	REVISION

JOB NO. 94-007-01
DATE 3/16/94
DRAWN: MLM
CHECKED: CLW

SHEET 1 OF 1

06353 06352