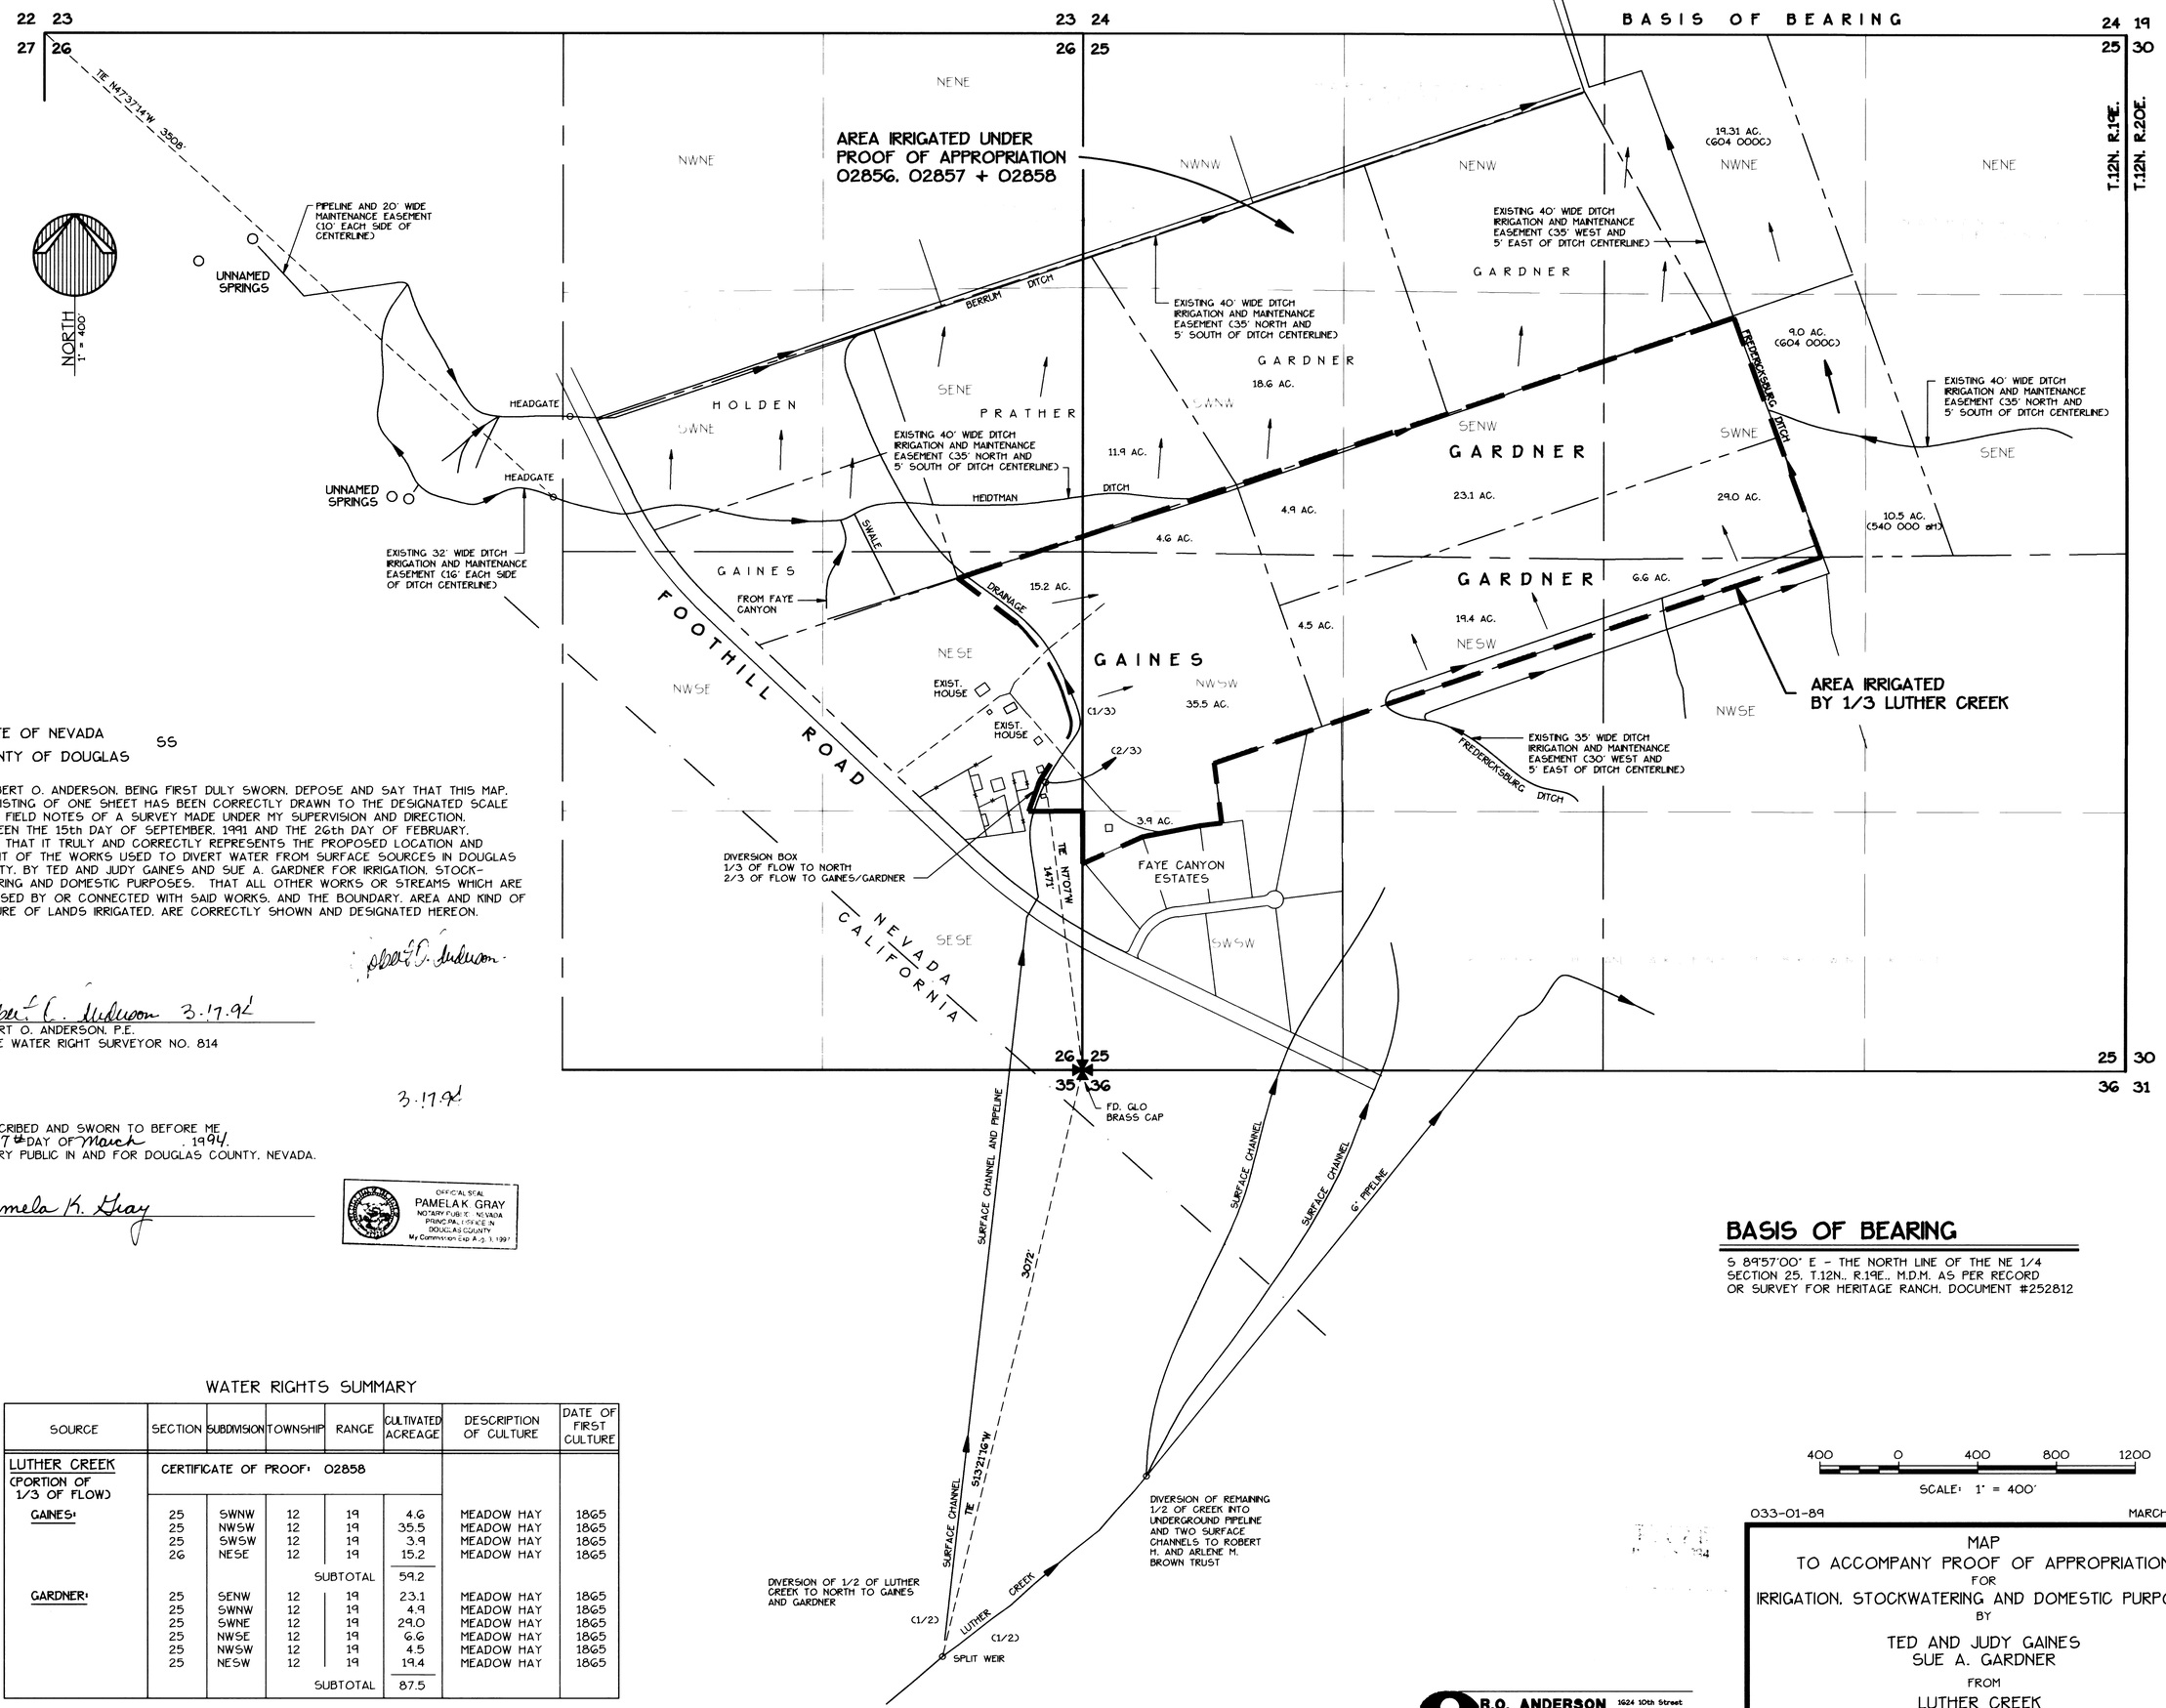

STATE OF NEVADA
COUNTY OF DOUGLAS SS

I, ROBERT O. ANDERSON, BEING FIRST DULY SWORN, DEPOSE AND SAY THAT THIS MAP, CONSISTING OF ONE SHEET HAS BEEN CORRECTLY DRAWN TO THE DESIGNATED SCALE FROM FIELD NOTES OF A SURVEY MADE UNDER MY SUPERVISION AND DIRECTION, BETWEEN THE 15th DAY OF SEPTEMBER, 1991 AND THE 26th DAY OF FEBRUARY, 1993; THAT IT TRULY AND CORRECTLY REPRESENTS THE PROPOSED LOCATION AND EXTENT OF THE WORKS USED TO DIVERT WATER FROM SURFACE SOURCES IN DOUGLAS COUNTY, BY TED AND JUDY GAINES AND SUE A. GARDNER FOR IRRIGATION, STOCK-WATERING AND DOMESTIC PURPOSES. THAT ALL OTHER WORKS OR STREAMS WHICH ARE CROSSED BY OR CONNECTED WITH SAID WORKS, AND THE BOUNDARY, AREA AND KIND OF CULTURE OF LANDS IRRIGATED, ARE CORRECTLY SHOWN AND DESIGNATED HEREON.

Robert O. Anderson

Robert O. Anderson 3.17.94
ROBERT O. ANDERSON, P.E.
STATE WATER RIGHT SURVEYOR NO. 814

3.17.94

SUBSCRIBED AND SWORN TO BEFORE ME
THIS 17th DAY OF March, 1994.
NOTARY PUBLIC IN AND FOR DOUGLAS COUNTY, NEVADA.

Pamela K. Gray

OFFICIAL SEAL
PAMELA K. GRAY
NOTARY PUBLIC - NEVADA
PRINCIPAL OFFICE IN
DOUGLAS COUNTY
My Commission Exp. Aug. 3, 1997

WATER RIGHTS SUMMARY

SOURCE	SECTION	SUBDIVISION	TOWNSHIP	RANGE	CULTIVATED ACREAGE	DESCRIPTION OF CULTURE	DATE OF FIRST CULTURE
LUTHER CREEK (PORTION OF 1/3 OF FLOW)	CERTIFICATE OF PROOF: 02858						
GAINES:	25	SWNW	12	19	4.6	MEADOW HAY	1865
	25	NWSW	12	19	35.5	MEADOW HAY	1865
	25	SWSW	12	19	3.9	MEADOW HAY	1865
	26	NESE	12	19	15.2	MEADOW HAY	1865
			SUBTOTAL		59.2		
GARDNER:	25	SENW	12	19	23.1	MEADOW HAY	1865
	25	SWNW	12	19	4.9	MEADOW HAY	1865
	25	SWNE	12	19	29.0	MEADOW HAY	1865
	25	NWSE	12	19	6.6	MEADOW HAY	1865
	25	NWSW	12	19	4.5	MEADOW HAY	1865
	25	NESW	12	19	19.4	MEADOW HAY	1865
			SUBTOTAL		87.5		

BASIS OF BEARING

S 89°57'00" E - THE NORTH LINE OF THE NE 1/4 SECTION 25, T.12N., R.19E., M.D.M. AS PER RECORD OR SURVEY FOR HERITAGE RANCH, DOCUMENT #252812

400 0 400 800 1200
SCALE: 1" = 400'

033-01-89 MARCH 1994

R.O. ANDERSON ENGINEERING
1624 10th Street
P.O. Box 2294
Minden, NV 89423

MAP
TO ACCOMPANY PROOF OF APPROPRIATION
FOR
IRRIGATION, STOCKWATERING AND DOMESTIC PURPOSES
BY
TED AND JUDY GAINES
SUE A. GARDNER
FROM
LUTHER CREEK
IN
DOUGLAS COUNTY, NEVADA