STATE OF NEVADA
COUNTY OF HUMBOLDT

I, JOHN H. MILTON III, being first duly sworn, depose and say that this map, consisting of one sheet, has been correctly drawn to the designated scale from field notes of a survey made by me or under my supervision and direction, between the 7th day of July and the 19th day of July 1993; that it truly and correctly represents the proposed location and extent of the works used to divert water from an unnamed spring et al in Humboldt County, by NEVADA FIRST CORPORATION for stockwatering purposes; that the point of diversion, the location and size of the diverting channel or other conduit, the place and manner of use, and the location and names of all other works or streams which are crossed by or connected with the said works, are fully and correctly designated thereon.

[signature]
State Water Right Surveyor No. 573

5-10-94

Subscribed and sworn to before me this 10th day of May 1994.

Doris A. Twichell
Notary Public

My commission expires: May 28th, 1997

DORIS A. TWICHELL
NOTARY PUBLIC
HUMBOLDT Co., NEVADA
My Appointment Expires
MAY 28 1997

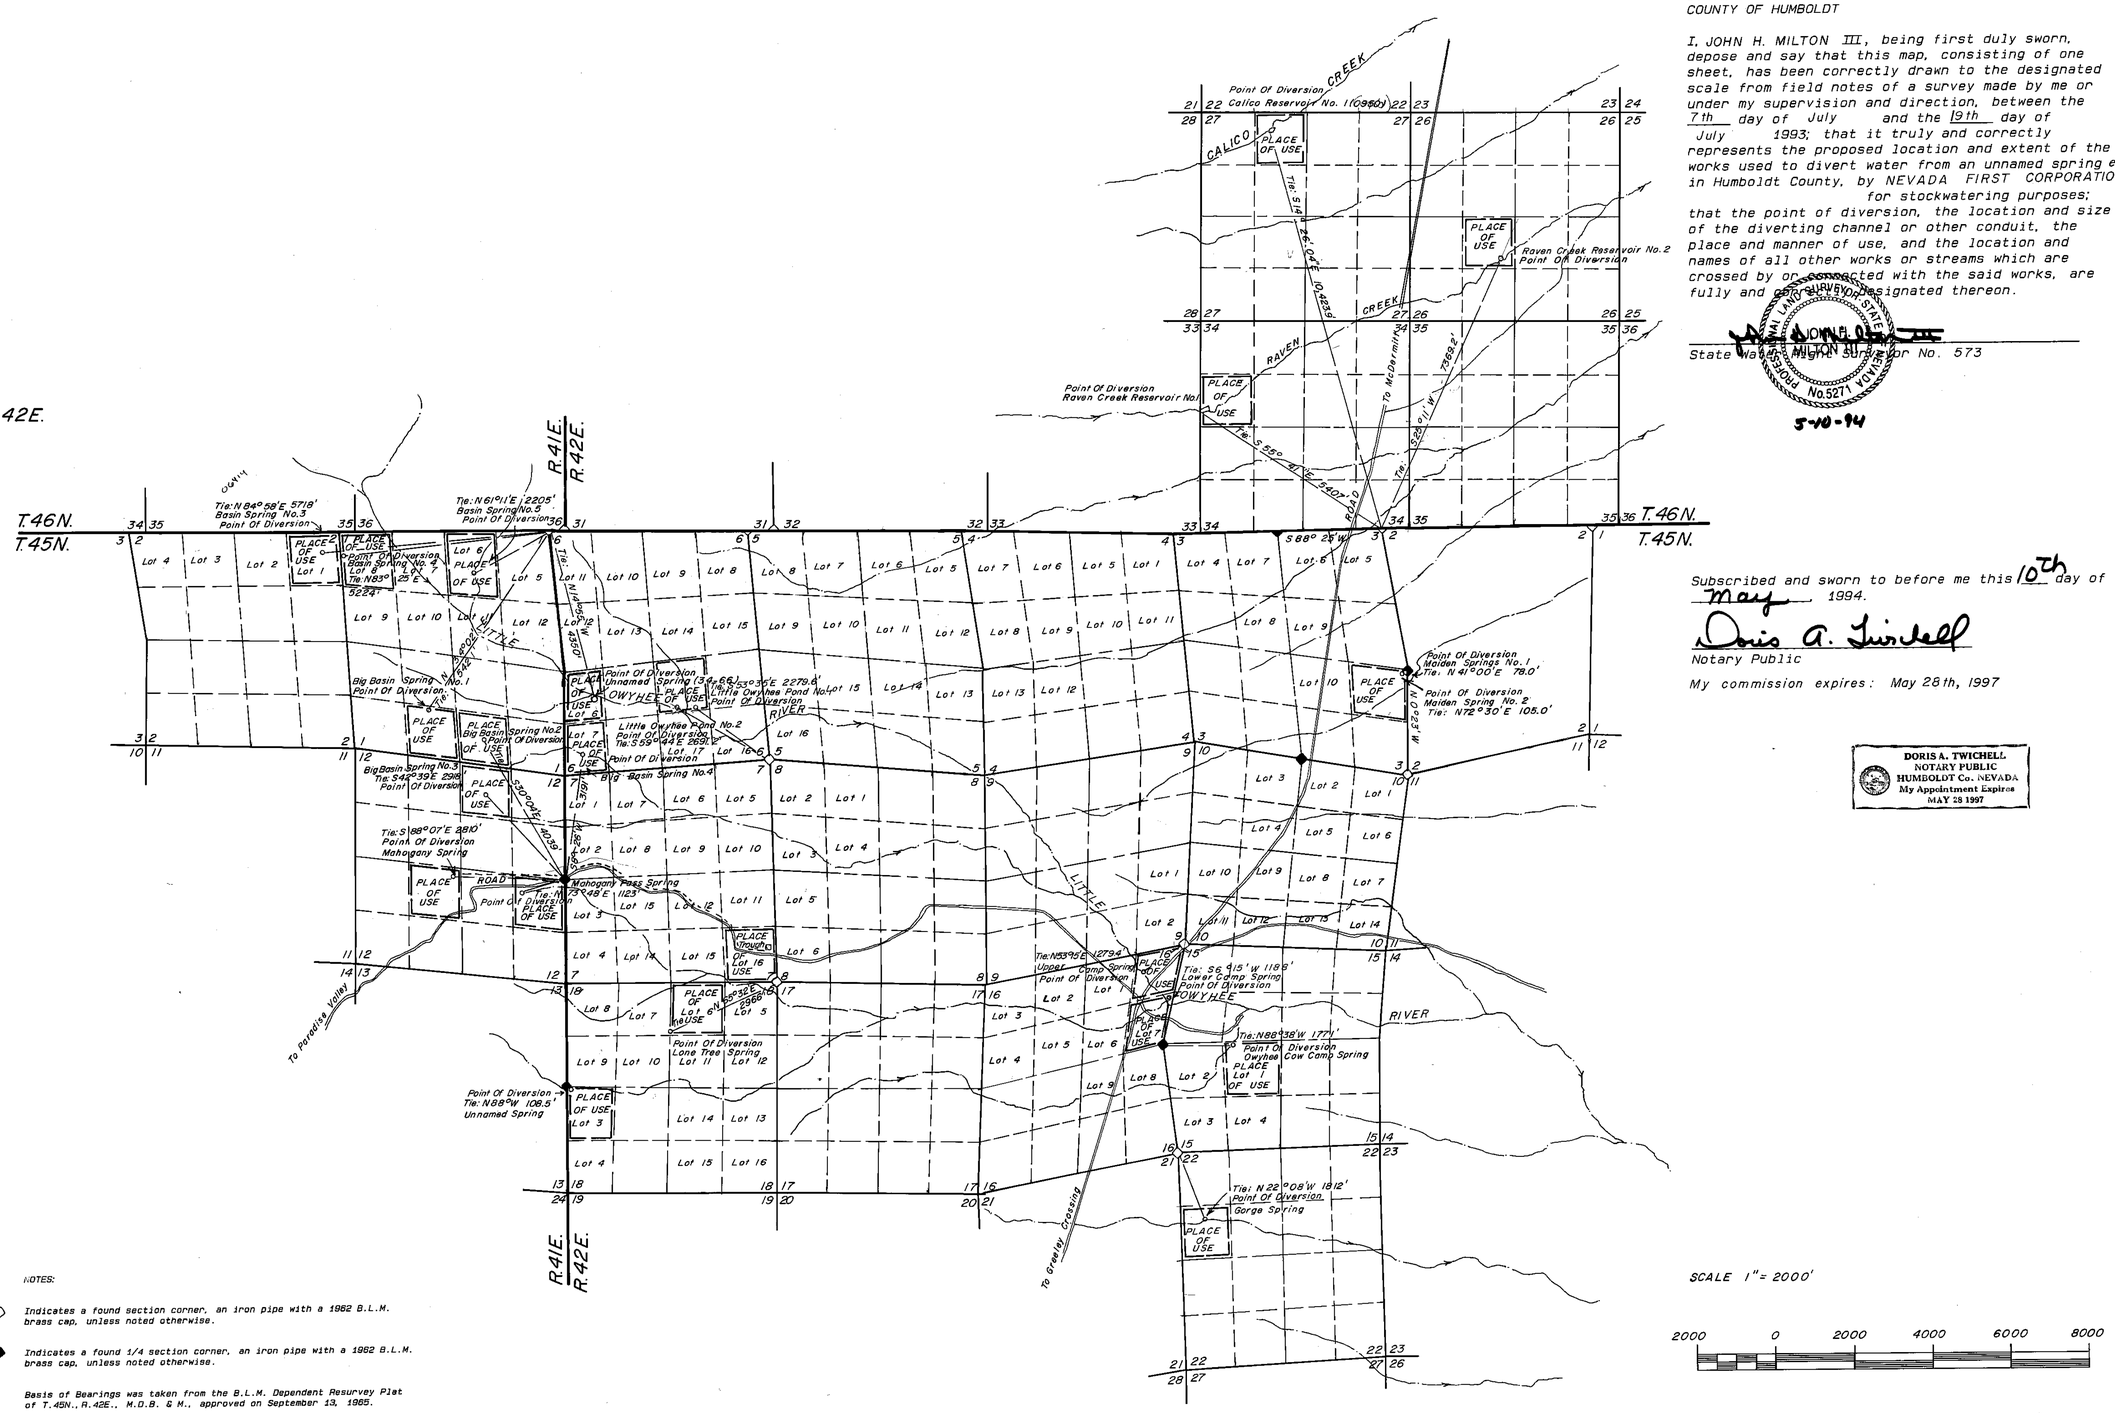

NOTES:

◇ Indicates a found section corner, an iron pipe with a 1962 B.L.M. brass cap, unless noted otherwise.

◆ Indicates a found 1/4 section corner, an iron pipe with a 1962 B.L.M. brass cap, unless noted otherwise.

Basis of Bearings was taken from the B.L.M. Dependent Resurvey Plat of T.45N., R.42E., M.D.B. & M., approved on September 13, 1965.

Base mapping was taken from the U.S.G.S. 7.5 minute topo maps.

SCALE 1" = 2000'

2000 0 2000 4000 6000 8000

PROOFS 06392-06414

FILED
MAY 16 1994
STATE ENGINEER'S OFFICE

RECEIVED
'94 MAY 18 AM 11:19
STATE ENGINEER'S OFFICE

Desert-Mountain Surveying
Land and Water Right Surveyors
146 West Second Street
Winnemucca, Nevada 89445
(702) 623-4414

MAP TO ACCOMPANY PROOF OF APPROPRIATION FOR STOCKWATERING PURPOSES

BY NEVADA FIRST CORPORATION

FROM AN UNNAMED SPRING ET AL IN HUMBOLDT COUNTY, NEVADA

06414 06413 06412 06411 06410 06409 06408 06407 06406 06405 06404 06403 06402 06401 06400 06399 06398 06397 06396 06395 06394 06393 06392 MAP #1