STATE OF NEVADA
COUNTY OF HUMBOLDT

I, JOHN H. MILTON III, being first duly sworn, depose and say that this map, consisting of one sheet, has been correctly drawn to the designated scale from field notes of a survey made by me or under my supervision and direction, between the 7th day of July, and the 19th day of July, 1993; that it truly and correctly represents the proposed location and extent of the works used to divert water from Twin Valley Spring No.1, 2 & 3 et al in Humboldt County, by the NEVADA FIRST CORPORATION for stockwatering purposes; that the point of diversion, the location and size of the diverting channel or other conduit, the place and manner of use, and the location and names of all other works or streams which are crossed by or connected with the said works, are fully and correctly designated thereon.

State Water Right Surveyor No. 573

PROFESSIONAL LAND SURVEYOR STATE OF NEVADA No.5271

5-10-94

Subscribed and sworn to before me this 10th day of May 1994.

Doris A. Twichell
Notary Public

My commission expires: May 28th, 1997

DORIS A. TWICHELL
NOTARY PUBLIC
HUMBOLDT Co. NEVADA
My Appointment Expires
MAY 28 1997

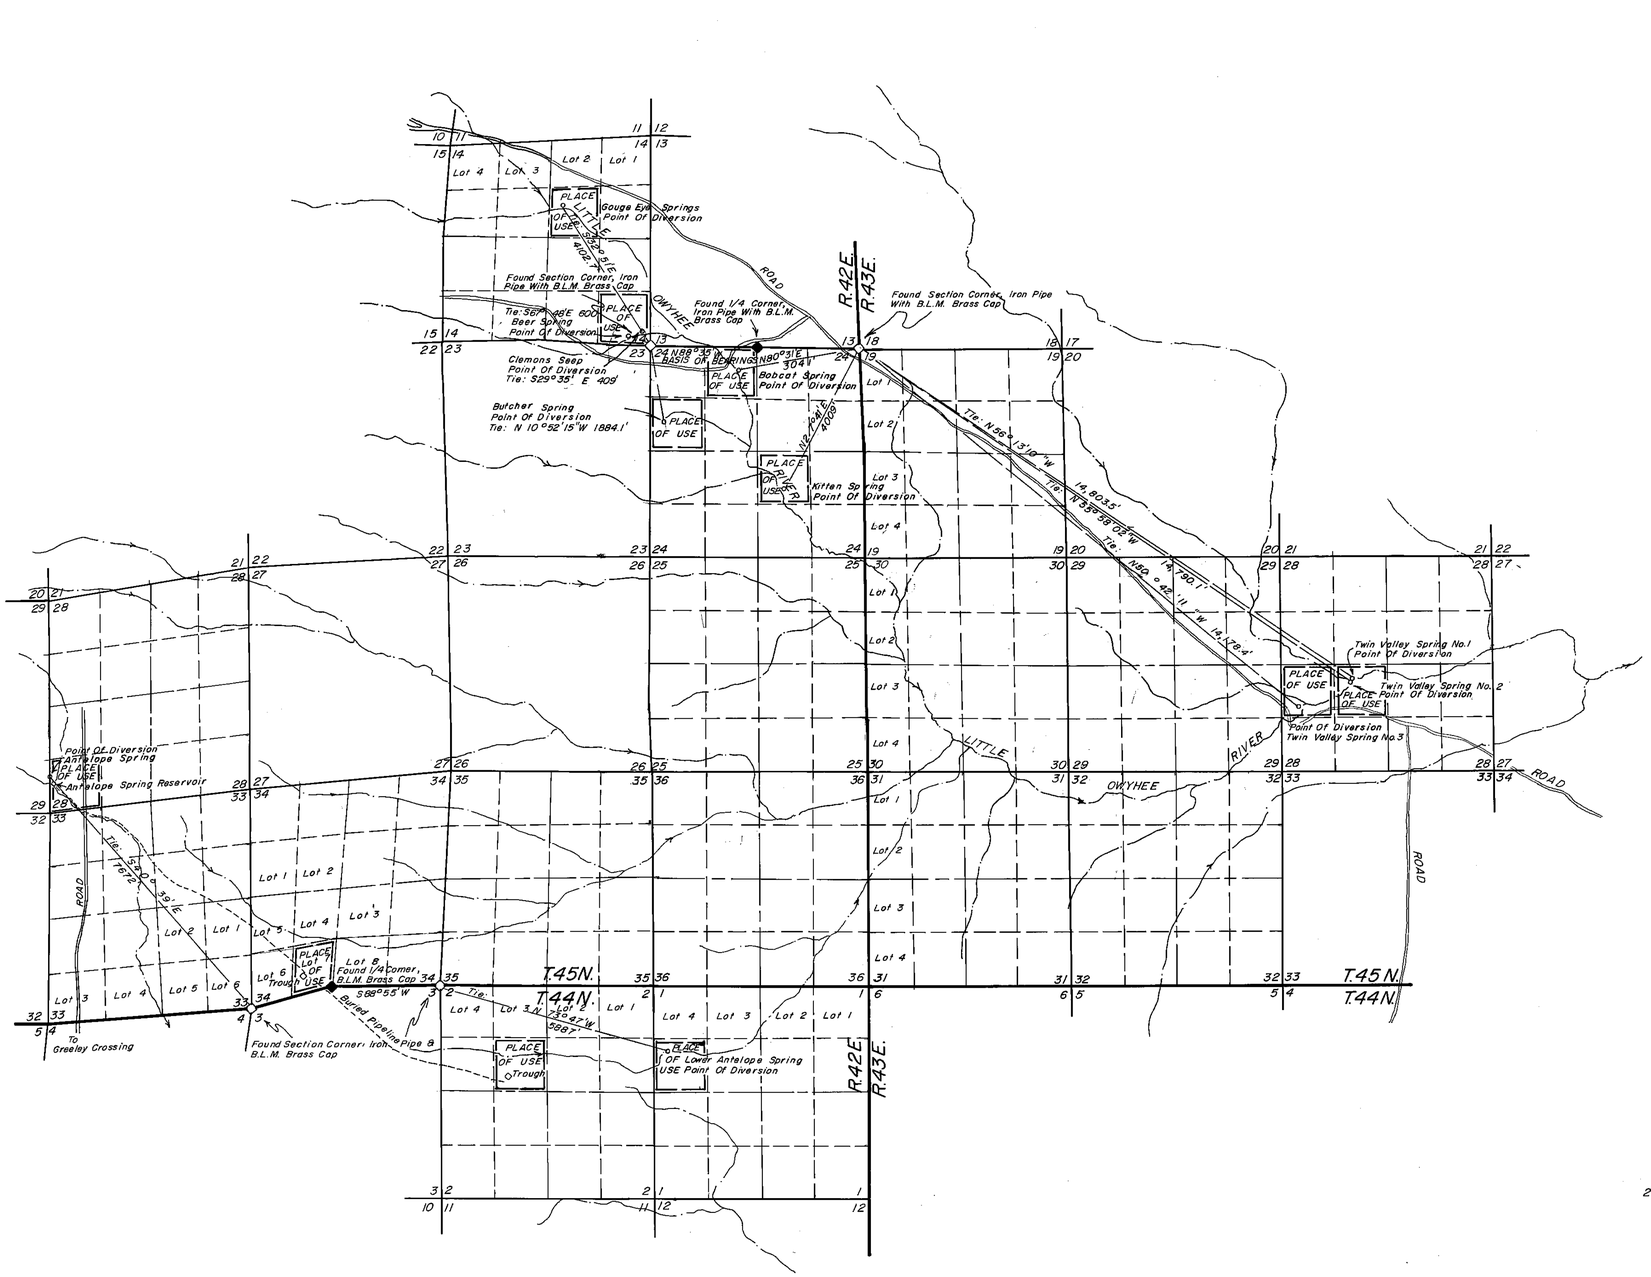

SCALE 1" = 2000'

2000 0 2000 4000 6000 8000

NOTES:

Basis Of Bearings Taken From The B.L.M. Dependent Resurvey Plat Of T.45N., R. 42E., M.D. B.&M., Dated September 13, 1965.

Base mapping was taken from the U.S.G.S. 7.5 minute topo maps.

PROOFS 06452 - 06462

FILED
OCT 01 1996
STATE ENGINEER'S OFFICE

RECEIVED
96 OCT -1 AM 11:42
STATE ENGINEERS OFFICE

RECEIVED
'94 MAY 18 AM 11:19
STATE ENGINEER

REVISED 9-25-96

Desert-Mountain Surveying
Land and Water Right Surveyors
146 West Second Street
Winnemucca, Nevada 89445
(702) 623-4414

MAP
TO ACCOMPANY PROOF
OF APPROPRIATION
FOR STOCKWATERING PURPOSES

BY NEVADA FIRST CORPORATION

FROM TWIN VALLEY SPRING NO.1 ET AL
IN HUMBOLDT COUNTY, NEVADA

06462 06461 06460 06459 06458 06457 06456 06455 06454 06453 06452

MAP # 3