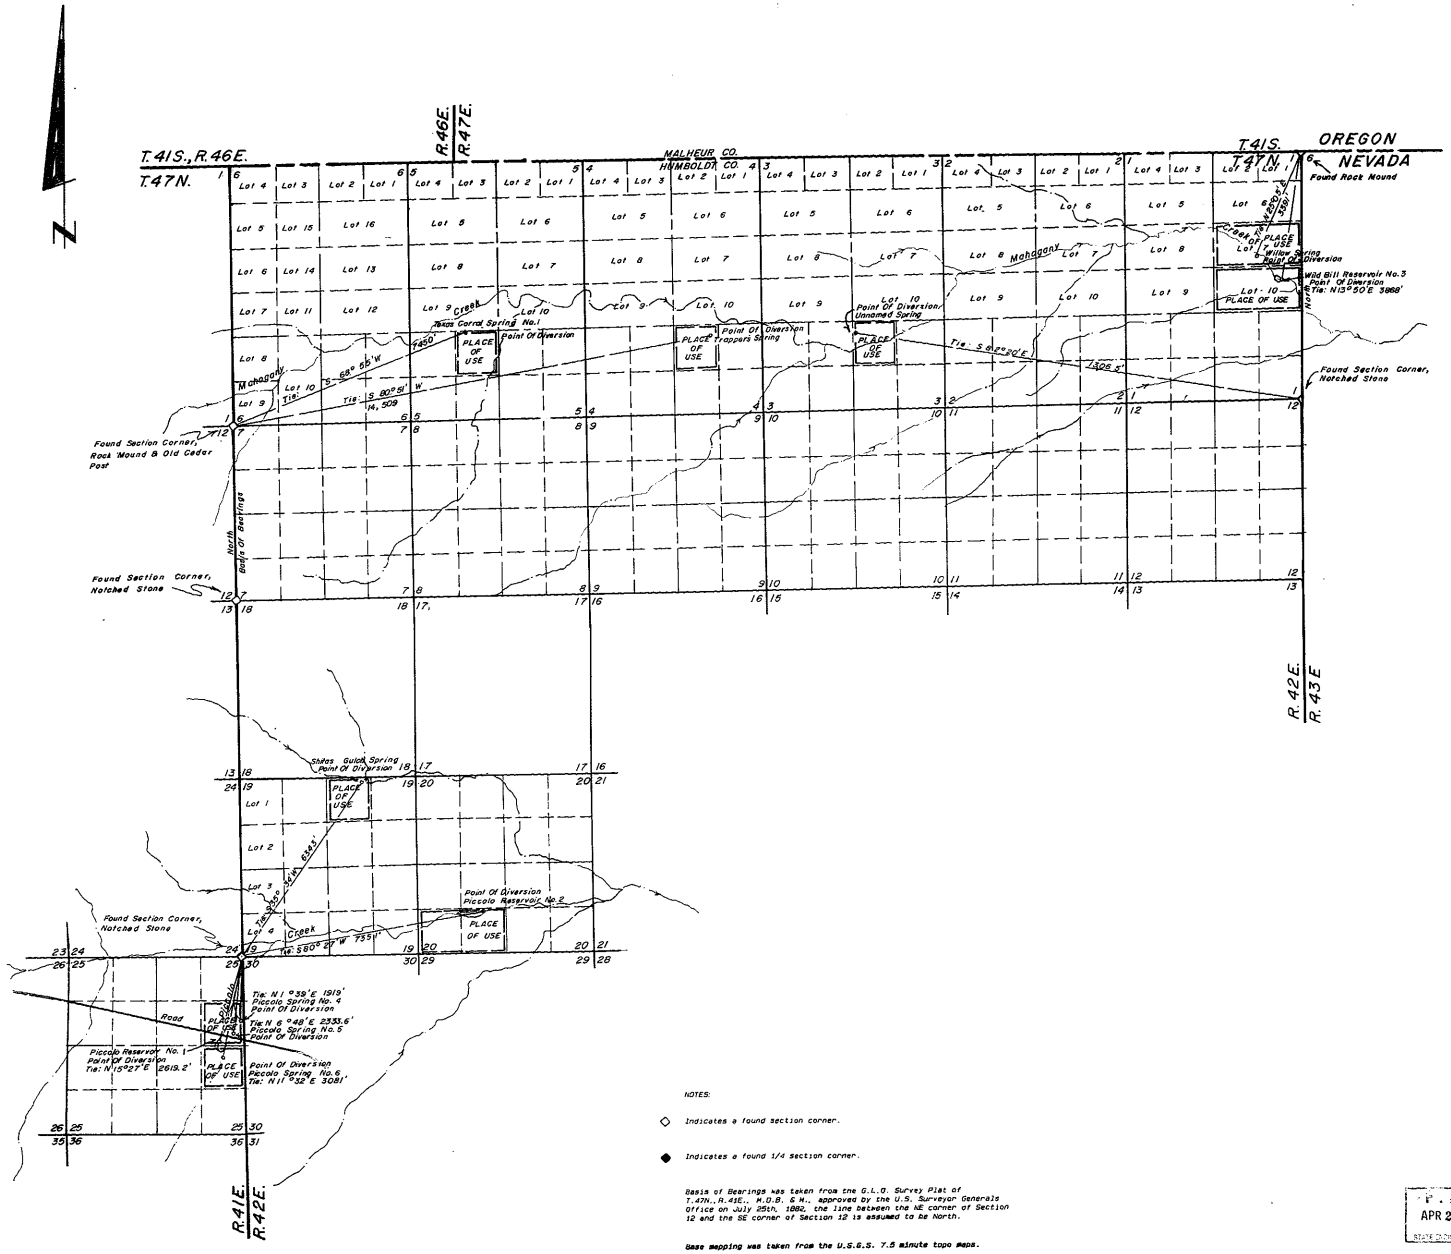

NOTES:

◇ Indicates a found section corner.

◆ Indicates a found 1/4 section corner.

Basis of Bearings was taken from the G.L.O. Survey Plat of T.47N., R.41E., M.D.B. & M., approved by the U.S. Surveyor Generals Office on July 25th, 1882, the line between the NE corner of Section 12 and the SE corner of Section 12 is assumed to be North.

Base mapping was taken from the U.S.G.S. 7.5 minute topo maps.

STATE OF NEVADA
COUNTY OF HUMBOLDT

I, JOHN H MILTON III, being first duly sworn, depose and say that this map, consisting of one sheet, has been correctly drawn to the designated scale from field notes of a survey made by me or under my supervision and direction, between the 7th day of July, and the 19th day of July, 1993; that it truly and correctly represents the proposed location and extent of the works used to divert water from an Walcott Spring et al in Humboldt County, by the NEVADA FIRST CORPORATION for stockwatering purposes; that the point of diversion, the location and size of the diverting channel or other conduit, the place and manner of use, and the location and names of all other works or streams which are crossed by or connected with the said works, are fully and correctly designated thereon.

State Water Resources Engineer MILTON III Cert. No. 573

5-10-94

Subscribed and sworn to before me this 10th day of May, 1994.

Doris A. Twichell
Notary Public

My commission expires: May 28th, 1997

DORIS A. TWICHELL
NOTARY PUBLIC
HUMBOLDT Co., NEVADA
My Appointment Expires
MAY 28 1997

SCALE 1" = 2000'

2000 0 2000 4000 6000 8000

Proofs 06488 - 06498

RECEIVED
APR 22 1996
STATE ENGINEER'S OFFICE

MAP
TO ACCOMPANY PROOF
OF APPROPRIATION
FOR STOCKWATERING PURPOSES

BY NEVADA FIRST CORPORATION
FROM WILLOW SPRING, TRAPPERS SPRING, UNNAMED SPRING. ET AL

IN HUMBOLDT COUNTY, NEVADA

4-2-96

Desert Mountain Surveying
Land and Water Right Surveyors
140 West Second Street
Winnemucca, Nevada 89445
(702) 623-4414

06498 06497 06496 06495 06494 06493 06492 06491 06490 06489 06488