Portion Of Section 9 & 16, T.45N., R.42E., M.D.B.& M.

T.45N., R.42E.
M.D.B.& M.

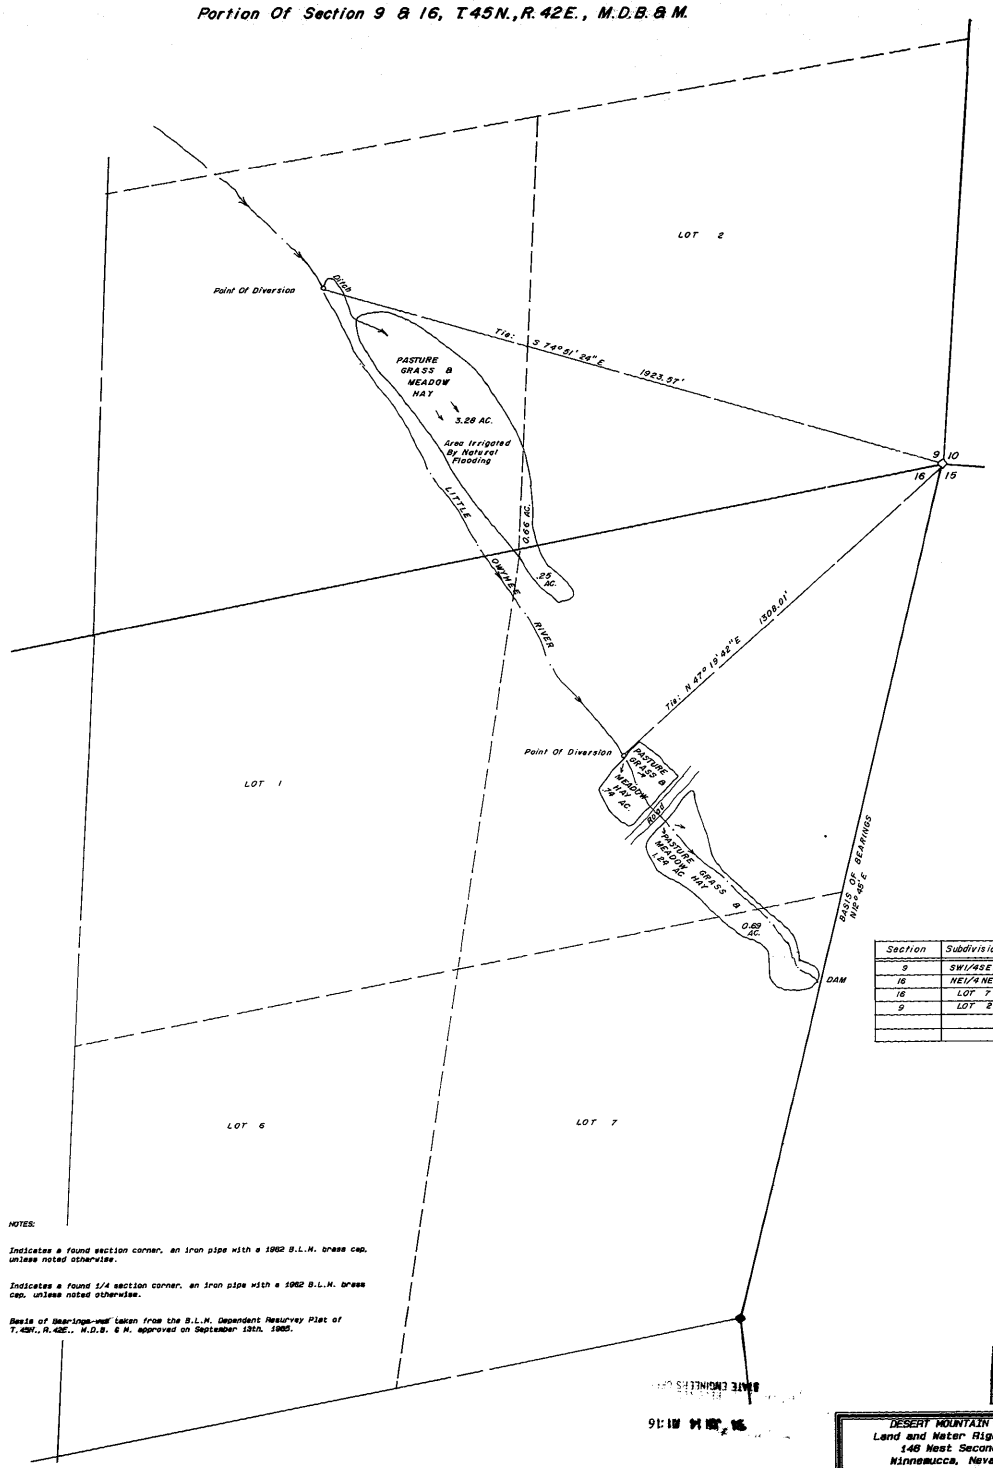

STATE OF NEVADA
COUNTY OF HUMBOLDT

I, JOHN H. WILTON III, being first duly sworn, depose and say that this map, consisting of one sheet, numbered from 1 to 1, inclusive, has been correctly drawn to the designated scale from field notes of a survey made by me or under my supervision and direction, between the 15th day of May and the 17th day of May, 1994; that it truly and correctly represents the proposed location and extent of the works used to divert water from Little Owyhee River in Humboldt County by NEVADA FIRST CORPORATION for irrigation purposes. That all other works or streams which are crossed by or connected with said works, and the boundary, area and kind of culture of lands irrigated, are correctly shown and designated hereon.

PROFESSIONAL LAND SURVEYOR STATE OF NEVADA No.5271

State Registered Professional Surveyor No. 573

5-31-94

STATE OF NEVADA
COUNTY OF HUMBOLDT
Signed and sworn to before me this 31st day of May, 1994 by JOHN H. WILTON III.

Doris A. Twichell

DORIS A. TWICHELL
Notary Public
My commission expires: May 28th, 1997

DORIS A. TWICHELL
NOTARY PUBLIC
HUMBOLDT Co., NEVADA
My Appointment Expires
MAY 28 1997

Cultural Map Tabulation

Section	Subdivision	Township	Range	Acreage	Description Of Culture	Date of first Culture
9	SW1/4SE1/4	T.45 N.	R.42E.	3.28	Meadow Hay & Pasture Grass	
16	NE1/4 NE1/4	T.45 N.	R.42E.	2.23	" "	
16	LOT 7	T.45 N.	R.42E.	0.69	" "	
9	LOT 2	T.45 N.	R.42E.	0.66		
			TOTAL:	6.88		

SCALE 1"= 200'

200 0 200 400 600 800

NOTES:

◇ Indicates a found section corner, an iron pipe with a 1962 B.L.M. brass cap, unless noted otherwise.

◆ Indicates a found 1/4 section corner, an iron pipe with a 1962 B.L.M. brass cap, unless noted otherwise.

Basis of Bearings was taken from the B.L.M. Dependent Resurvey Plat of T.45N., R.42E., M.D.B. & M. approved on September 13th, 1965.

FILED
JUN 14 1994
STATE ENGINEER'S OFFICE

STATE ENGINEER'S OFFICE
94 JUN 14 AM 11:16

DESERT MOUNTAIN SURVEYING
Land and Water Right Surveyors
148 West Second Street
Winnemucca, Nevada 89445
(702) 623-4414

MAP
TO ACCOMPANY PROOF OF APPROPRIATION
FOR IRRIGATION

BY NEVADA FIRST CORPORATION

From Little Owyhee River

IN HUMBOLDT COUNTY, NEVADA

Map # 14 06529