Portion Of Section 33, T.47N., R.42E., M.D.B.&M.

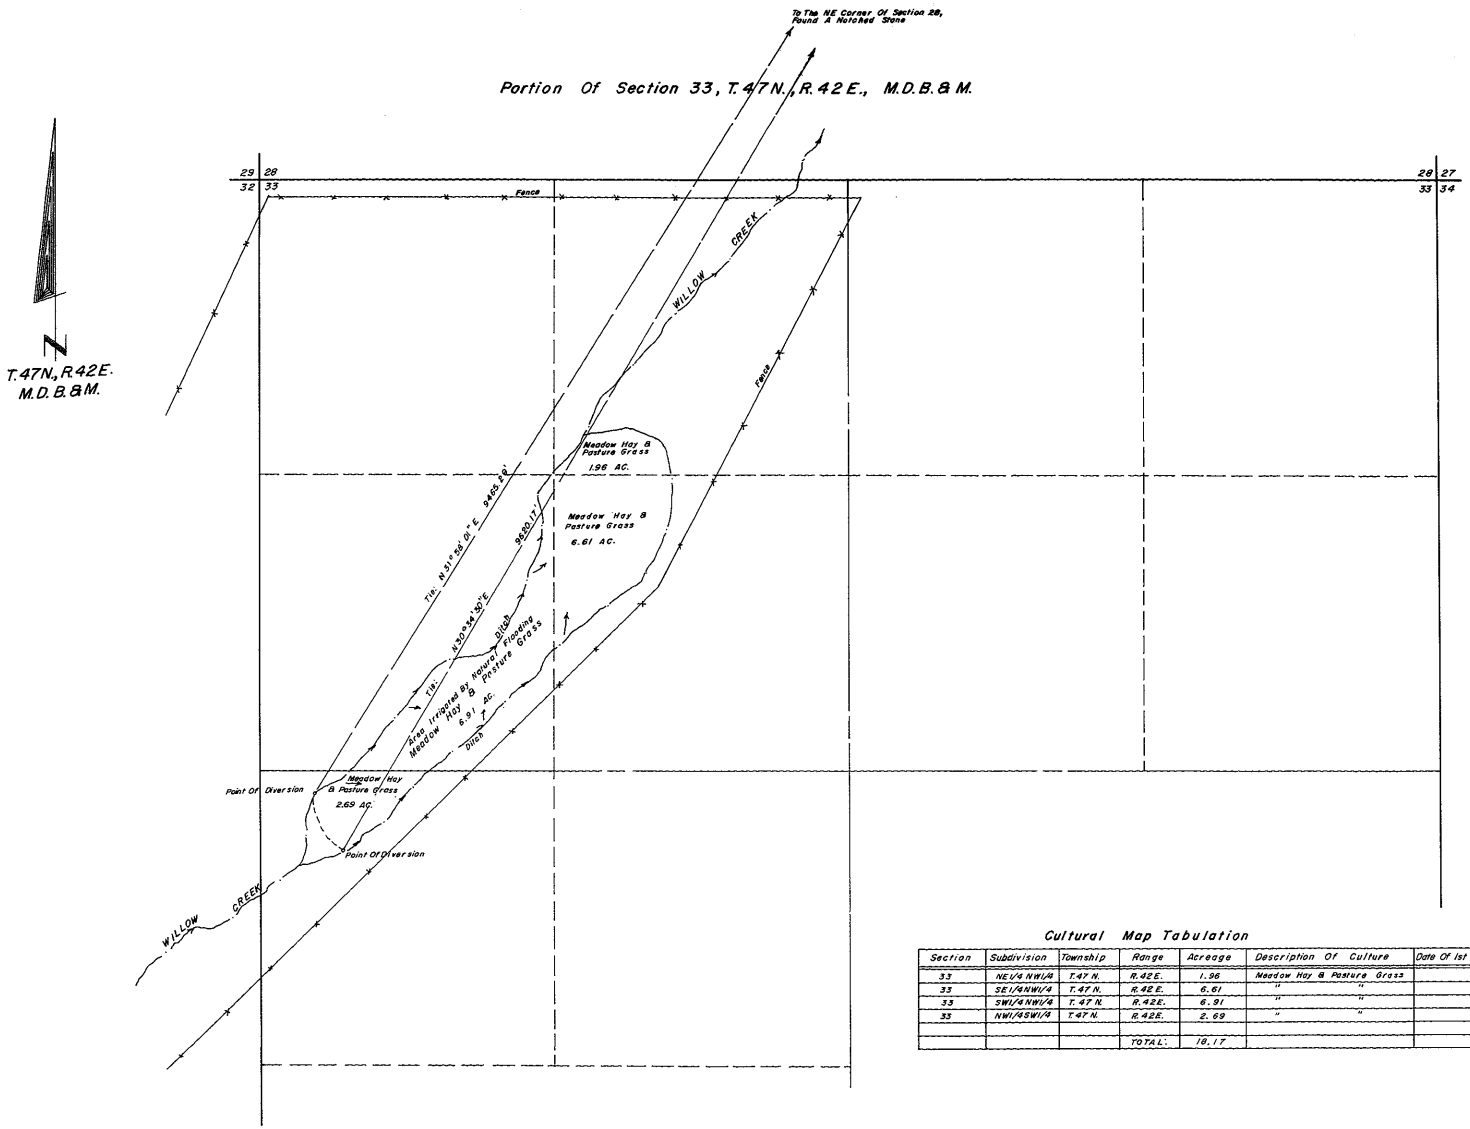

STATE OF NEVADA
COUNTY OF HUMBOLDT

I, JOHN H. MILTON III, being first duly sworn, depose and say that this map, consisting of one sheet, numbered from 1 to 1, inclusive, has been correctly drawn to the designated scale from field notes of a survey made by me or under my supervision and direction, between the 10th day of May and the 11th day of May 1994; that it truly and correctly represents the proposed location and extent of the works used to divert water from Willow Creek in Humboldt County by NEVADA FIRST CORPORATION for irrigation purposes. That all other works or streams which are crossed by or connected with said works, and the boundary, area and kind of culture of lands irrigated, are correctly shown and designated hereon.

State [illegible] Surveyor No. 573

5-31-94

STATE OF HUMBOLDT
Signed and sworn to before me this 31st day of May 1994 by JOHN H. MILTON III.

Doris A. Twichell
DORIS A. TWICHELL
Notary Public
My commission expires: May 28th, 1997

DORIS A. TWICHELL
NOTARY PUBLIC
HUMBOLDT Co., NEVADA
My Appointment Expires
MAY 28 1997

Cultural Map Tabulation

Section	Subdivision	Township	Range	Acreage	Description Of Culture	Date Of 1st Culture
33	NE1/4 NW1/4	T.47 N.	R.42E.	1.96	Meadow Hay & Pasture Grass	
33	SE1/4NW1/4	T.47 N.	R.42E.	6.61	" "	
33	SW1/4NW1/4	T.47 N.	R.42E.	6.91	" "	
33	NW1/4SW1/4	T.47 N.	R.42E.	2.69	" "	
			TOTAL:	18.17		

SCALE 1" = 300'

300 0 300 600 900 1200

NOTES:

◇ Indicates a found section corner.

◆ Indicates a found 1/4 section corner.

Basis Of Bearings Is Magnetic North, Declination 17½° East

FILED
APR 22 1996
STATE ENGINEER'S OFFICE

PROOF NO. 06531

Revised 2-14-96

DESERT MOUNTAIN SURVEYING
Land and Water Right Surveyors
149 West Second Street
Winnemucca, Nevada 89445
(702) 623-4414

MAP
TO ACCOMPANY PROOF OF APPROPRIATION FOR IRRIGATION

BY NEVADA FIRST CORPORATION

From Willow Creek

IN HUMBOLDT COUNTY, NEVADA

May 16

06531