MAP FOR BASIS OF BEARINGS

BASIS OF BEARING:

DEPENDENT RESURVEY DONE BY BUREAU OF LAND MANAGEMENT FOR T43N, R54E, MDM WAS USED AS BASIS OF BEARING. THE PLAT WAS APPROVED BY THE SURVEYOR GENERAL OFFICE ON AUGUST 9, 1978.

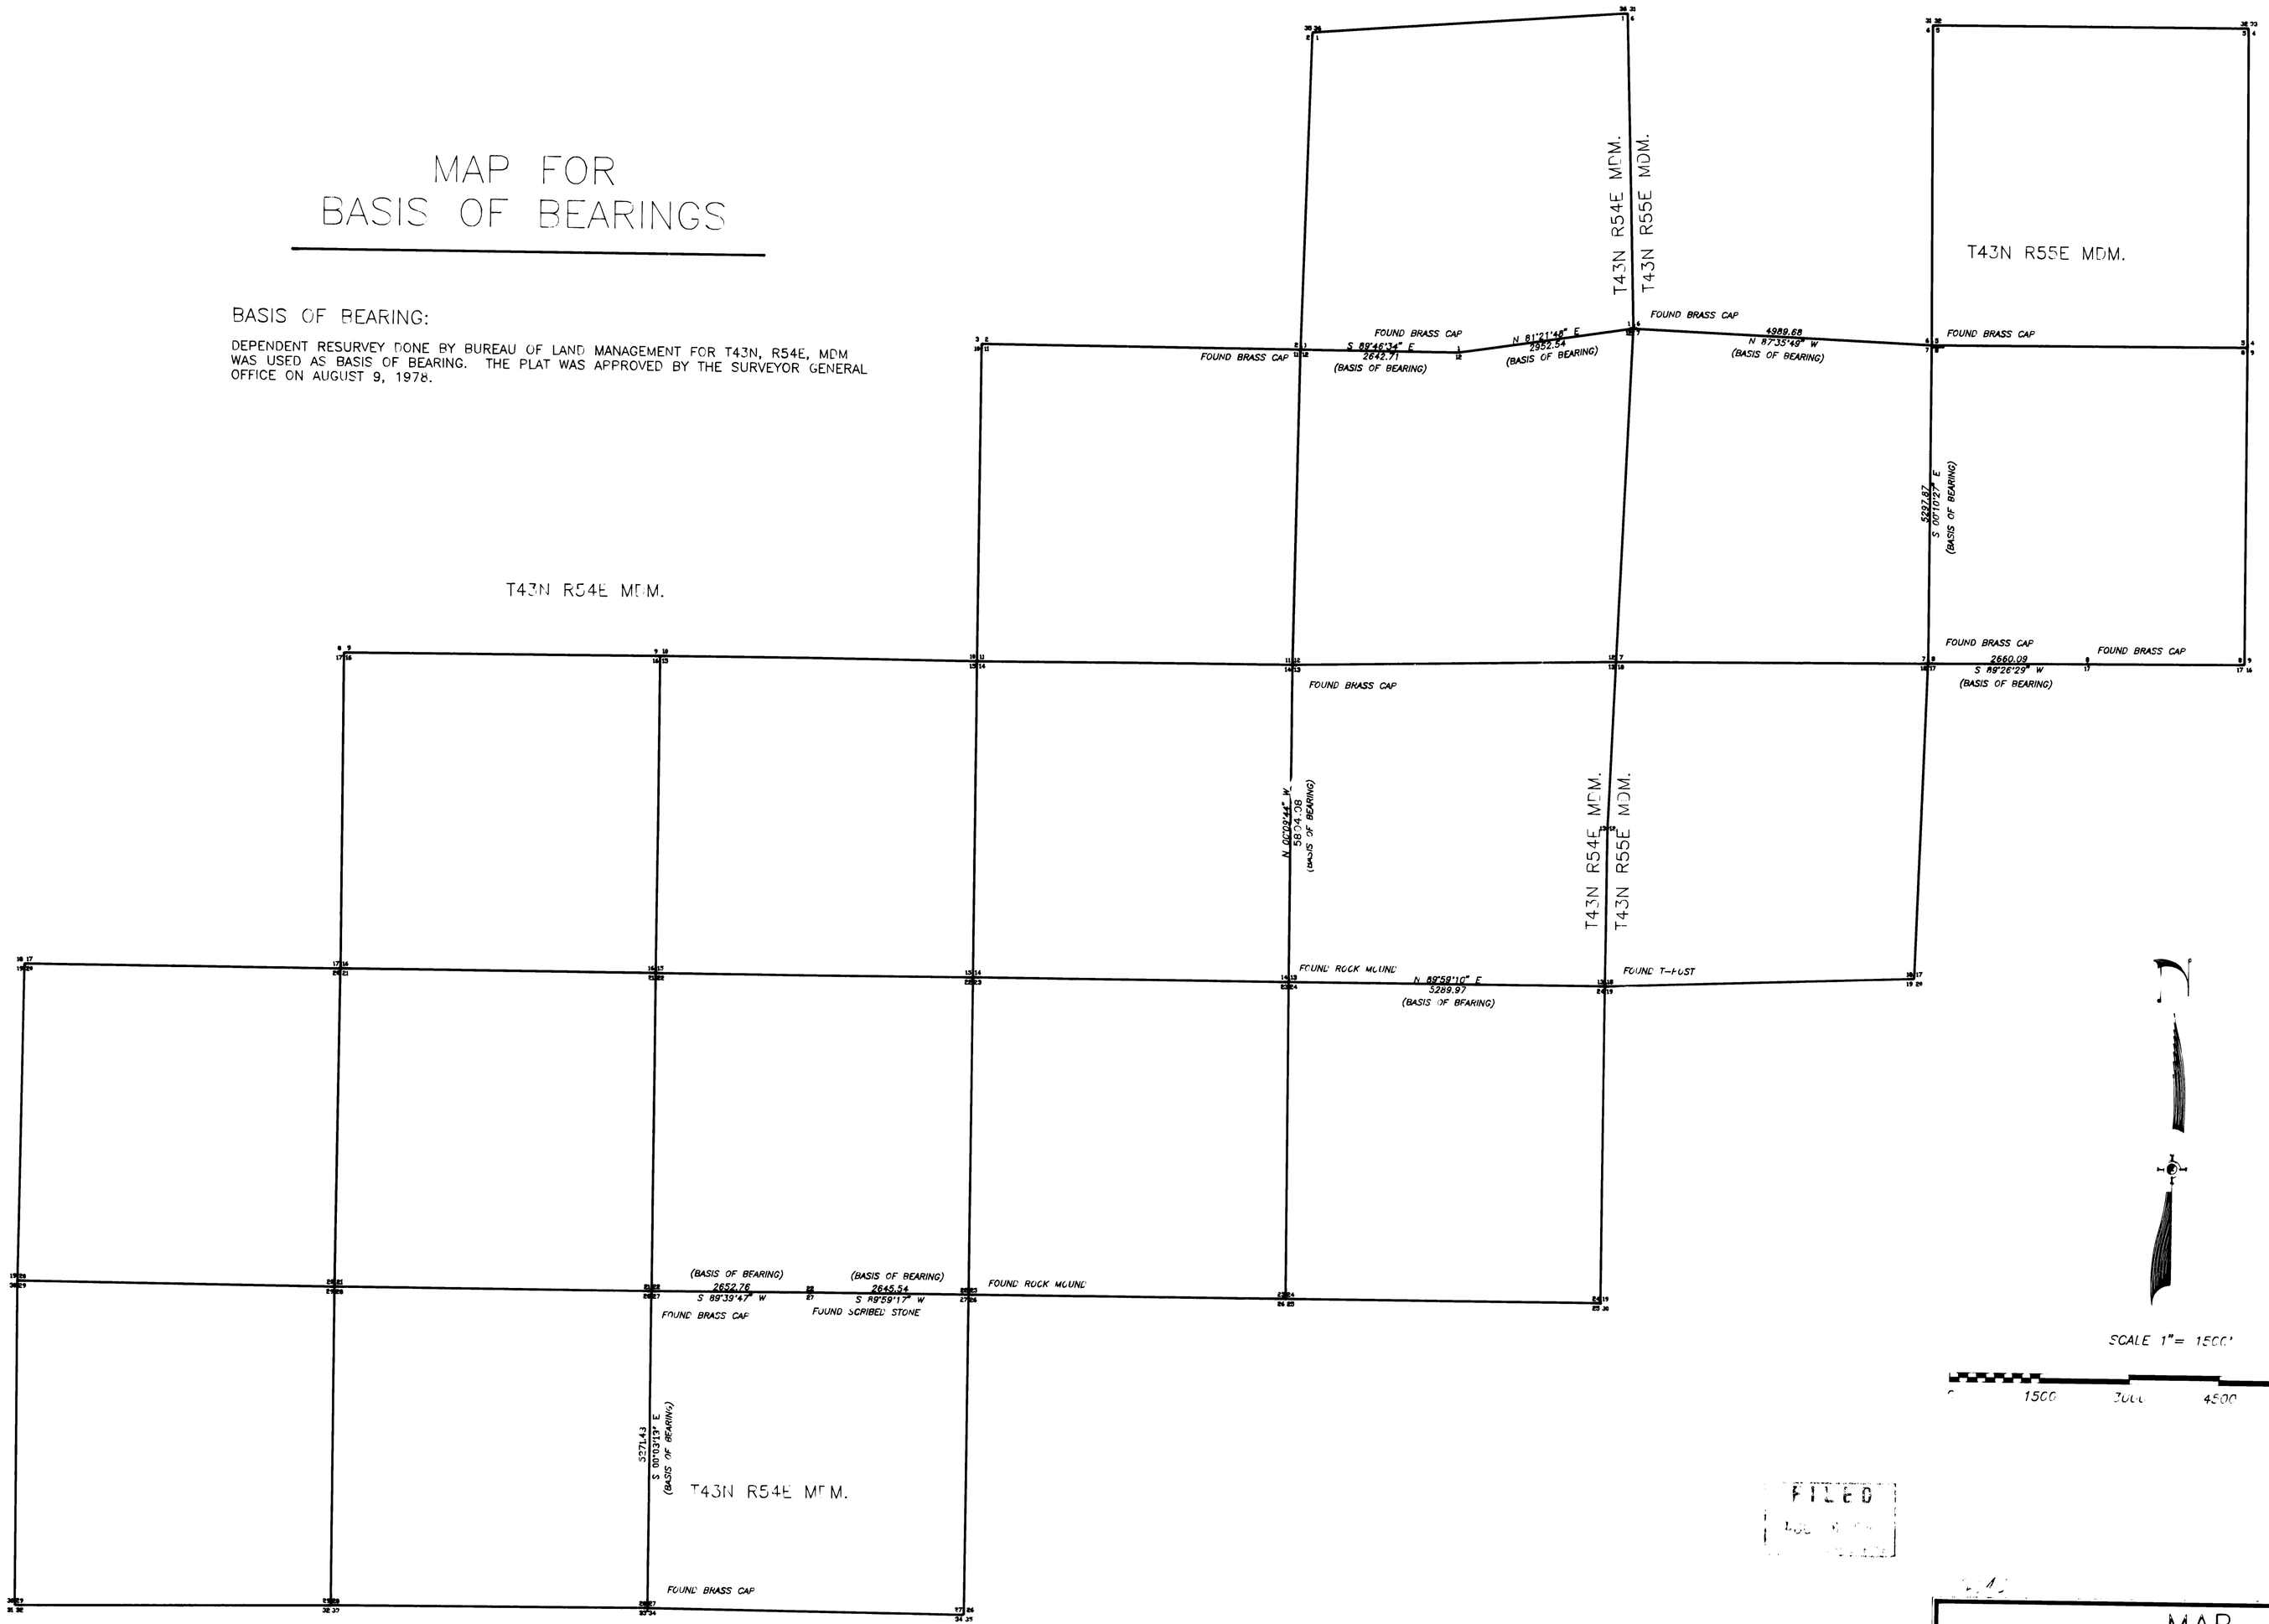

FILED

MAP
TO ACCOMPANY PROOFS OF APPROPRIATION
FOR IRRIGATION, STOCKWATER, STORAGE
AND DOMESTIC PURPOSES BY
RJD CATTLE COMPANY
FROM SURFACE AND UNDERGROUND SOURCES

P:\DWGS\DRA\RUSSTAB3.DWG

SUMMIT ENGINEERING CORPORATION
CONSULTING ENGINEERS AND SURVEYORS
5405 MAE ANNE AVE. RENO, NEVADA 89523
(702) 747-8550

SHEET 3 OF 8

2:42 PM * 12-AUG-1994

06543