TABULATION OF IRRIGATED ACREAGES BY CULTURE FOR DEEP CREEK RANCH

PROOF NO. 06543
SOURCE: DEEP CREEK TRIBUTARY TO EAST FORK OWYHEE RIVER AT WILD HORSE RESERVOIR
POD #1: SW1/4 SW1/4 SECTION 21 T43N,R54E MDM

T N	R E	SEC	1/4 1/4	H AC	M AC	DP AC
43	54	21	SW SE	1.16	0	0
		21	SE SW	10.24	2.63	0
		21	SW SW	0	1.79	0
43	54	28	NE NW	1.86	0	0
		28	NW NE	1.50	0	0

PROOF NO. 06543
SOURCE: DEEP CREEK TRIBUTARY TO EAST FORK OWYHEE RIVER AT WILD HORSE RESERVOIR
POD #2: SE1/4 SW1/4 SECTION 21 T43N,R54E MDM

T N	R E	SEC	1/4 1/4	H AC	M AC	DP AC
43	54	21	SE SE	3.41	6.57	0
		21	SW SE	14.70	0	0
		21	SE SW	5.85	0	0
		22	SW SW	0	2.67	
43	54	28	NW NE	0.44	0	0

PROOF NO. 06543
SOURCE: DEEP CREEK TRIBUTARY TO EAST FORK OWYHEE RIVER AT WILD HORSE RESERVOIR
POD #3: NW1/4 NE1/4 SECTION 28 T43N,R54E MDM

T N	R E	SEC	1/4 1/4	H AC	M AC	DP AC
43	54	21	SE SE	0	0	0.72
		21	SW SE	0	0	1.44
43	54	28	NW NE	0	0	1.48
		28	NE NE	0	0	0.24

PROOF NO. 06543
SOURCE: DEEP CREEK TRIBUTARY TO EAST FORK OWYHEE RIVER AT WILD HORSE RESERVOIR
POD #4: NE1/4 NE1/4 SECTION 28 T43N,R54E MDM

T N	R E	SEC	1/4 1/4	H AC	M AC	DP AC
43	54	13	NW SW	0	3.96	0
		13	SE SW	0	4.43	0
		13	SW SW	0	2.37	0
43	54	14	SE SE	0	5.66	0
		14	SW SE	0	0.29	0
43	54	21	SE SE	0	0	6.06
43	54	22	NE SE	0	0	8.08
		22	SE SE	0	0	26.37
		22	SW SE	0	0	1.27
		22	SW SW	0	0	0.89
43	54	23	NE NW	0	0.03	0
		23	SE NW	0	7.31	32.79
		23	SW NW	0	0.72	10.90
		23	NW NE	0	0.47	0
		23	NE NE	0	4.97	0
		23	SE NE	0	7.30	0
		23	SW NE	0	0.26	22.15
		23	NW SE	0	0.25	37.21
		23	SW SE	0	0	5.67
		23	NW SW	0	1.20	38.09
		23	NE SW	0	5.31	34.63
		23	SE SW	0	0	25.47
		23	SW SW	0	0.31	37.04
43	54	24	NW NW	0	1.66	0

PROOF NO. 06543
SOURCE: DEEP CREEK TRIBUTARY TO EAST FORK OWYHEE RIVER AT WILD HORSE RESERVOIR
POD #5: SE1/4 SE1/4 SECTION 21 T43N,R54E MDM

T N	R E	SEC	1/4 1/4	H AC	M AC	DP AC
43	54	21	SE SE	0	0.49	0
43	54	22	SE SW	0	13.29	0
		22	SW SW	0	14.89	0

PROOF NO. 06543
SOURCE: DEEP CREEK TRIBUTARY TO EAST FORK OWYHEE RIVER AT WILD HORSE RESERVOIR
POD #6: SE1/4 SW1/4 SECTION 22 T43N,R54E MDM

T N	R E	SEC	1/4 1/4	H AC	M AC	DP AC
43	54	14	SE SW	0	0	0.74
		14	SW SW	0.49	0	0.74
43	54	15	SE SE	0.83	0	0
43	54	22	NW NE	0.02	0	0.06
		22	NE NE	27.95	0	7.56
		22	SE NE	31.95	0	6.33
		22	SW NE	8.47	0	4.30
		22	NW SE	21.90	0	3.27
		22	NE SE	19.12	0	0
		22	SE SE	0.01	0	0
		22	SW SE	9.53	0	0.08
		22	NE SW	0.32	0	1.84
		22	SE SW	4.55	0	1.55
43	54	27	NW NW	13.45	0	9.02
		23	NE NW	0	0	0.07
		23	SW NW	8.57	0	0

PROOF NO. 06543
SOURCE: DEEP CREEK TRIBUTARY TO EAST FORK OWYHEE RIVER AT WILD HORSE RESERVOIR
POD #7: SE1/4 NE1/4 SECTION 22 T43N,R54E MDM

T N	R E	SEC	1/4 1/4	H AC	M AC	DP AC
43	54	14	SE SE	0.02	0	0
		14	SW SE	9.13	0	0
		14	SE SW	8.21	0	0
43	54	22	SE NE	0.23	0	0
43	54	23	NW NW	7.90	0	0
		23	NE NW	8.86	0	0
		23	SW NW	2.45	0	0

PROOF NO. 06543
SOURCE: DEEP CREEK TRIBUTARY TO EAST FORK OWYHEE RIVER AT WILD HORSE RESERVOIR
POD #8: NW1/4 NW1/4 SECTION 23 T43N,R54E MDM

T N	R E	SEC	1/4 1/4	H AC	M AC	DP AC
43	54	14	NW SE	1.54	0	0
		14	SW SE	0.05	0	0
		14	NE SW	0.47	0	0
		14	SE SW	11.28	0	0
43	54	23	NW NW	8.37	0	0
		23	NE NW	1.41	0	0

PROOF NO. 06543
SOURCE: DEEP CREEK TRIBUTARY TO EAST FORK OWYHEE RIVER AT WILD HORSE RESERVOIR
POD #9: SE1/4 SW1/4 SECTION 14 T43N,R54E MDM

T N	R E	SEC	1/4 1/4	H AC	M AC	DP AC
43	54	14	NW SE	9.10	0	0
		14	SW SE	1.46	0	0
		14	SE SW	1.05	0	0

PROOF NO. 06543
SOURCE: DEEP CREEK TRIBUTARY TO EAST FORK OWYHEE RIVER AT WILD HORSE RESERVOIR
POD #10: SW1/4 SE1/4 SECTION 14 T43N,R54E MDM

T N	R E	SEC	1/4 1/4	H AC	M AC	DP AC
43	54	13	SE NW	19.00	0	0
		13	SW NW	21.52	0	0
		13	SW NE	8.80	0	0
		13	NW SW	16.42	0	0
43	54	14	SE NE	3.09	0	0
		14	NW SE	5.59	0	0
		14	NE SE	26.12	0	0
		14	SE SE	0.19	0	0
		14	SW SE	1.41	0	0
43	54	13	NE SW	1.65	0	0

PROOF NO. 06543
SOURCE: DEEP CREEK TRIBUTARY TO EAST FORK OWYHEE RIVER AT WILD HORSE RESERVOIR
POD #11: NW1/4 SE1/4 SECTION 14 T43N,R54E MDM

T N	R E	SEC	1/4 1/4	H AC	M AC	DP AC
43	54	11	NE SE	2.17	0	0
		11	SE SE	8.75	0	4.08
43	54	12	NW SE	22.39	0	0
		12	NE SE	4.57	0	0
		12	SW SE	16.88	0	0
		12	NW SW	18.30	0	0
		12	NE SW	13.27	0	0
		12	SE SW	32.46	0	0.40
		12	SW SW	26.55	0	13.76
43	54	13	NW NW	14.56	0	19.43
		13	NE NW	3.82	0	0
		13	SW NW	0.01	0	0
43	54	14	NW NE	0	0	2.27
		14	NE NE	7.20	0	31.82
		14	SE NE	5.10	0	25.56
		14	SW NE	3.41	0	4.45
		14	NW SE	5.99	0	1.55
		14	NE SE	5.93	0	1.14
43	54	7	NW SW	0.86	0	0

STATE OF NEVADA
SS
COUNTY OF WASHOE

I, MICHAEL D. BUSCHELMAN, BEING FIRST DULY SWORN, DEPOSE AND SAY THAT THIS MAP, CONSISTING OF (8) EIGHT SHEETS, HAS BEEN CORRECTLY DRAWN TO THE DESIGNATED SCALE FROM NOTES OF FIELD SURVEYS MADE UNDER MY SUPERVISION AND CONDUCTED BETWEEN MAY 1990 AND JUNE 1990. THIS SURVEY PROVIDED THE NECESSARY DATA TO ESTABLISH EXISTING POINTS OF DIVERSION AND TO CONTROL AERIAL PHOTOGRAPHY WHICH PROVIDED PLACES OF USE FOR CULTURE BOUNDARIES.

THE CULTIVATED ACREAGES WERE DETERMINED BY ENLARGEMENT OF INFRARED AERIAL PHOTOGRAPHY CONTRACTED BY THE ELKO DISTRICT OFFICE OF THE BUREAU OF LAND MANAGEMENT. THIS AERIAL PHOTOGRAPHY IS DATED BETWEEN JUNE 26, 1979 AND JULY 4, 1979. ENLARGEMENT WAS COMPLETED UTILIZING FIELD SURVEYS, U.S.G.S. TOPOGRAPHIC MAPS, GENERAL LAND OFFICE SURVEY PLATS AND BUREAU OF LAND MANAGEMENT SURVEY PLATS. CULTURE BOUNDARY VERIFICATION WAS CONDUCTED IN THE FIELD BETWEEN MAY 1991 AND JUNE 1991.

LEGAL SUBDIVISIONS HAVE BEEN PLOTTED FROM CURRENT GENERAL LAND OFFICE SURVEY PLATS AND BUREAU OF LAND MANAGEMENT SURVEY, RESURVEY, DEPENDENT RESURVEY PLATS.

THIS MAP TRULY AND CORRECTLY REPRESENTS EXISTING POINTS OF DIVERSION AND EXISTING PLACES OF USE FROM SURFACE AND UNDERGROUND SOURCES WITHIN THE EAST FORK OF THE OWYHEE RIVER DRAINAGE IN ELKO COUNTY, NEVADA, BY RJD CATTLE COMPANY FOR IRRIGATION, STORAGE STOCKWATER AND DOMESTIC PURPOSES.

Michael D. Buschelman
MICHAEL D. BUSCHELMAN – STATE WATER RIGHT SURVEYOR NO. 792
8-16-94

SUBSCRIBED AND SWORN TO BEFORE ME THIS 16th DAY OF AUGUST, 1994

LYNN E. WALTER
Notary Public State of
Appointment Recorded in Washoe
My Appointment Expires

NOTARY PUBLIC IN AND FOR WASHOE COUNTY, NEVADA

NOTES:

THIS MAP HAS BEEN COMPLETED TO ILLUSTRATE CULTURAL BOUNDARIES AND TO QUANTIFY CULTIVATED ACREAGE. THE LEGAL SUBDIVISION LINES HAVE BEEN PLOTTED IN ACCORDANCE WITH CURRENT GENERAL LAND OFFICE SURVEY PLATS AND BUREAU OF LAND MANAGEMENT SURVEY, RESURVEY AND DEPENDENT RESURVEY PLATS. THIS MAP IS NOT INTENDED TO DETERMINE OR ILLUSTRATE OWNERSHIP BOUNDARIES. SUBDIVISION LINES ILLUSTRATED MAY CHANGE BASED ON RECOVERED SECTION CORNER AND QUARTER CORNER MONUMENTS.

FIELD SURVEYS WERE CONDUCTED TO ESTABLISH ENOUGH CONTROL TO ENLARGE EXISTING AERIAL PHOTOGRAPHY FOR THE IDENTIFICATION OF CULTURE BOUNDARIES, THE CALCULATION OF ACREAGES AND TO TIE EXISTING POINTS OF DIVERSION TO FOUND SECTION CORNERS.

CULTURE BOUNDARY IDENTIFICATION WAS CONDUCTED IN THE FIELD BETWEEN MAY 1991 AND JUNE 1991. FIELD VERIFICATION WAS COMPLETED UTILIZING BUREAU OF LAND MANAGEMENT INFRARED AERIAL PHOTOGRAPHY DATED BETWEEN JUNE 26, 1979 AND JULY 4, 1979 AND ENLARGEMENTS OF THIS PHOTOGRAPHY. AFTER THE CULTURE BOUNDARIES WERE ESTABLISHED IN THE FIELD AND NOTED ON THE ENLARGEMENTS, THE ACREAGES WERE DETERMINED BY DIGITIZING THESE BOUNDARIES WITHIN EACH 40 ACRE SUBDIVISION.

FILED
AUG 16 1994
STATE ENGINEER'S OFFICE

MAP
TO ACCOMPANY PROOFS OF APPROPRIATION FOR IRRIGATION, STOCKWATER, STORAGE AND DOMESTIC PURPOSES BY
RJD CATTLE COMPANY
FROM SURFACE AND UNDERGROUND SOURCES

P:\DWGS\DRA_BUSSTAB1.DWG

SUMMIT ENGINEERING CORPORATION
CONSULTING ENGINEERS AND SURVEYORS
5405 MAE ANNE AVE. RENO, NEVADA 89523
(702) 747-8550

SHEET 1 OF 8

10:09 AM • 12-AUG-1994

06543

TABULATION OF IRRIGATED ACREAGES BY CULTURE FOR DEEP CREEK RANCH

PROOF NO. 06543
SOURCE: DEEP CREEK TRIBUTARY TO EAST FORK OWYHEE RIVER AT WILD HORSE RESERVOIR
POD #12: SE1/4 NE1/4 SECTION 14 T43N,R54E MDM

T N	R E	SEC	1/4 1/4	H AC	M AC	DP AC
43	54	12	NW SE	5.31	0	0
		12	NE SE	17.62	0	0
		12	SE SE	43.22	0	0
		12	SW SE	31.74	0	0
43	54	13	NW NW	4.28	0	0
		13	NE NW	24.74	0	0
		13	SE NW	12.58	0	0
		13	SW NW	17.23	0	0
		13	NW NE	42.10	0	0
		13	NE NE	41.40	0	0
		13	SE NE	1.63	0	0
		13	SW NE	5.81	0	0
43	54	14	SE NE	6.28	0	0
43	55	7	NW SW	6.72	0	0
		7	NE SW	0.05	0	0
		7	SE SW	6.80	0	0
		7	SW SW	38.28	0	0
43	55	18	NW NW	23.16	0	0

PROOF NO. 06543
SOURCE: DEEP CREEK TRIBUTARY TO EAST FORK OWYHEE RIVER AT WILD HORSE RESERVOIR
POD #13: SW1/4 NW1/4 SECTION 13 T43N,R54E MDM

T N	R E	SEC	1/4 1/4	H AC	M AC	DP AC
43	54	12	NW SE	5.31	0	0
		12	NE SE	17.62	0	0
		12	SE SE	43.22	0	0
		12	NE SE	31.74	0	0
		12	SE SW	8.64	0	0
43	54	13	NW NW	3.06	0	0
		13	NE NW	13.25	0	0
		13	SW NW	0.33	0	0
43	55	7	NW SW	6.72	0	0
		7	NE SW	0.05	0	0
		7	SE SW	6.80	0	0
		7	SW SW	38.28	0	0

PROOF NO. 06543
SOURCE: DEEP CREEK TRIBUTARY TO EAST FORK OWYHEE RIVER AT WILD HORSE RESERVOIR
POD #14: NE1/4 SE1/4 SECTION 12 T43N,R54E MDM

T N	R E	SEC	1/4 1/4	H AC	M AC	DP AC
43	54	12	NE SE	2.34	0	0
43	55	7	SE NE	5.09	0	0
		7	SW NE	1.03	0	0
		7	NW SE	26.57	0	0
		7	NE SE	26.65	0	0
		7	NW SW	19.51	0	0
		7	NE SW	38.32	0	0
		7	SE SW	3.82	0	0
43	55	8	NE NW	5.44	0	0
		8	SE NW	16.22	0	0
		8	SW NW	8.85	0	0
		8	NW NE	9.78	0	0
		8	SW NE	0.06	0	0
		8	NW SW	0.18	0	0

PROOF NO. 06543
SOURCE: DEEP CREEK TRIBUTARY TO EAST FORK OWYHEE RIVER AT WILD HORSE RESERVOIR
POD #15: NW1/4 SW1/4 SECTION 7 T43N,R55E MDM

T N	R E	SEC	1/4 1/4	H AC	M AC	DP AC
43	55	7	SE NW	17.85	0	0
43	55	7	SW NW	0.08	0	0
		7	NW NE	4.38	0	0
		7	SE NE	0.16	0	0
		7	SW NE	19.75	0	0
		7	SW NW	2.92	0	0
		7	NE SW	1.19	0	0
		7	SE SW	3.82	0	0
43	55	8	NE NW	5.44	0	0
		8	SE NW	16.22	0	0
		8	SW NW	8.85	0	0
		8	NW NE	9.78	0	0
		8	SW NE	0.06	0	0
		8	NW SW	0.18	0	0

PROOF NO. 06543
SOURCE: DEEP CREEK TRIBUTARY TO EAST FORK OWYHEE RIVER AT WILD HORSE RESERVOIR
POD #16: NE1/4 SW1/4 SECTION 7 T43N,R55E MDM

T N	R E	SEC	1/4 1/4	H AC	M AC	DP AC
43	55	7	SE NW	5.26	0	0
		7	SE NE	14.12	0	3.94
		7	SW NE	8.80	0	10.39
		7	NW SE	0.37	0	1.06
		7	NE SW	2.65	0	0
43	55	8	SW NW	0.25	0	0

PROOF NO. 06543
SOURCE: DEEP CREEK TRIBUTARY TO EAST FORK OWYHEE RIVER AT WILD HORSE RESERVOIR
POD #17: SE1/4 NE1/4 SECTION 7 T43N,R55E MDM

T N	R E	SEC	1/4 1/4	H AC	M AC	DP AC
43	55	5	NW SW	0	8.66	0
		5	NE SW	0	3.40	0
		5	SE SW	0	3.35	0
		5	SW SW	0	23.73	0
43	55	7	SE NE	0.15	0	0
43	55	8	NW NW	10.63	0	0
		8	SW NW	12.64	0	0

PROOF NO. 06543
SOURCE: DEEP CREEK TRIBUTARY TO EAST FORK OWYHEE RIVER AT WILD HORSE RESERVOIR
POD #18: SW1/4 NW1/4 SECTION 8 T43N,R55E MDM

T N	R E	SEC	1/4 1/4	H AC	M AC	DP AC
43	55	5	NW NE	0	0.02	0
		5	SW NE	0	20.77	0
		5	NE SW	0	4.39	0
		5	SE SW	0	36.42	0
		5	SW SW	0	3.29	0
43	55	8	NW NW	10.82	0	0
		8	NE NW	34.66	0	0
		8	SE NW	2.47	0	0
		8	SW NW	5.25	0	0
		8	NW NE	6.00	0	0

PROOF NO. 06543
SOURCE: DEEP CREEK TRIBUTARY TO EAST FORK OWYHEE RIVER AT WILD HORSE RESERVOIR
POD #19: SE1/4 NW1/4 SECTION 28 T43N,R54E MDM

T N	R E	SEC	1/4 1/4	H AC	M AC	DP AC
43	54	21	SW SE	1.16	0	0
		21	SE SW	10.24	0	0
43	54	28	NE NW	5.73	0.87	0
		28	SE NW	0	1.82	0
		28	NW NE	1.50	0	0

PROOF NO. 06543
SOURCE: CLEAR CREEK TRIBUTARY TO DEEP CREEK
POD #20: NE1/4 SW1/4 SECTION 22 T43N,R54E MDM

T N	R E	SEC	1/4 1/4	H AC	M AC	DP AC
43	54	14	SE SW	0	0	0.74
		14	SW SW	0.49	0	0.74
43	54	15	SE SE	0.83	0	0
43	54	22	NW NE	0.02	0	0.06
		22	NE NE	27.95	0	7.56
		22	SE NE	23.13	0	6.33
		22	SW NE	8.47	0	4.30
		22	NW SE	3.99	0	0
		22	NE SW	0.32	0	0
43	54	23	NW NW	10.95	0	9.02
		23	NE NW	0	0	0.07

PROOF NO. 06543
SOURCE: UNNAMED TRIBUTARY TO DEEP CREEK
POD #21: NW1/4 NE1/4 SECTION 22 T43N,R54E MDM

T N	R E	SEC	1/4 1/4	H AC	M AC	DP AC
43	54	14	SE SW	0	0	0.74
		14	SW SW	0.49	0	0.74
43	54	15	SE SE	0.83	0	0
43	54	22	NW NE	0.02	0	0.06
		22	NE NE	28.09	0	7.56
43	54	23	NW NW	10.95	0	9.02
		23	NE NW	0	0	0.07

PROOF NO. 06543
SOURCE: UNNAMED TRIBUTARY TO RIFFE CREEK
POD #22: SW1/4 SW1/4 SECTION 11 T43N,R54E MDM

T N	R E	SEC	1/4 1/4	H AC	M AC	DP AC
43	54	11	NW SE	14.33	0	0
		11	NE SE	6.01	0	0
		11	SE SE	8.79	0	3.37
		11	SW SE	3.27	0	7.86
		11	NE SW	7.02	0	0
		11	SE SW	0	1.23	5.24
43	54	12	NW SW	0.01	0	0

PROOF NO. 06543
SOURCE: RIFFE CREEK TRIBUTARY TO DEEP CREEK
POD #23: NW1/4 SW1/4 SECTION 11 T43N,R54E MDM

T N	R E	SEC	1/4 1/4	H AC	M AC	DP AC
43	54	11	SE NW	0.62	0	0
		11	SE NE	3.21	2.45	0
		11	SW NE	0.68	0	0
		11	NW SE	30.89	0	0
		11	NE SE	29.31	0	0.02
		11	SE SE	5.40	0	0
		11	NW SW	4.03	0	0
		11	NE SW	22.17	0	0
43	54	12	SE NW	0	0.20	0
		12	SW NW	0	4.96	0
		12	NW SW	7.87	1.25	2.20
		12	NE SW	0	0.03	0

PROOF NO. 06543
SOURCE: UNNAMED RESERVOIR TRIBUTARY TO DEEP CREEK
POD #24: NW1/4 NW1/4 SECTION 12 T43N,R54E MDM

T N	R E	SEC	1/4 1/4	H AC	M AC	DP AC
43	54	12	NW NW	3.67	0	0
		12	NE NW	12.13	0	0
		12	SE NW	10.49	0	0
		12	SW NE	0.70	0	0
		12	NW SE	4.64	0	0
		12	NE SW	1.20	0	0

PROOF NO. 06543
SOURCE: UNNAMED TRIBUTARY TO DEEP CREEK
POD #25: SW1/4 SW1/4 SECTION 11 T43N,R54E MDM

T N	R E	SEC	1/4 1/4	H AC	M AC	DP AC
43	54	1	SE SW	0	0	0.93
		1	SW SW	1.17	0	4.47
43	54	12	NW NW	4.42	0	0.06
		12	NE NW	12.13	0	0.59
		12	SE NW	10.49	0	0
		12	SW NE	0.70	0	0
		12	NW SE	4.64	0	0
		12	NE SW	1.20	0	0

PROOF NO. 06543
SOURCE: UNNAMED TRIBUTARY TO DEEP CREEK
POD #26: NE1/4 NW1/4 SECTION 7 T43N,R55E MDM

T N	R E	SEC	1/4 1/4	H AC	M AC	DP AC
43	55	7	NE NW	0	1.62	0
		7	NW NE	4.29	0	2.13

FILED
AUG 12 1994

MAP
TO ACCOMPANY PROOFS OF APPROPRIATION FOR IRRIGATION, STOCKWATER, STORAGE AND DOMESTIC PURPOSES BY
RJD CATTLE COMPANY
FROM SURFACE AND UNDERGROUND SOURCES

P:\WPG\CRA_HUSSTAB4.WG

SUMMIT ENGINEERING CORPORATION
CONSULTING ENGINEERS AND SURVEYORS
5405 MAE ANNE AVE. RENO, NEVADA 89523
(702) 747-8550

SHEET 2 OF 8

10:20 AM * 12-AUG-1994

06543

MAP FOR BASIS OF BEARINGS

BASIS OF BEARING:

DEPENDENT RESURVEY DONE BY BUREAU OF LAND MANAGEMENT FOR T43N, R54E, MDM WAS USED AS BASIS OF BEARING. THE PLAT WAS APPROVED BY THE SURVEYOR GENERAL OFFICE ON AUGUST 9, 1978.

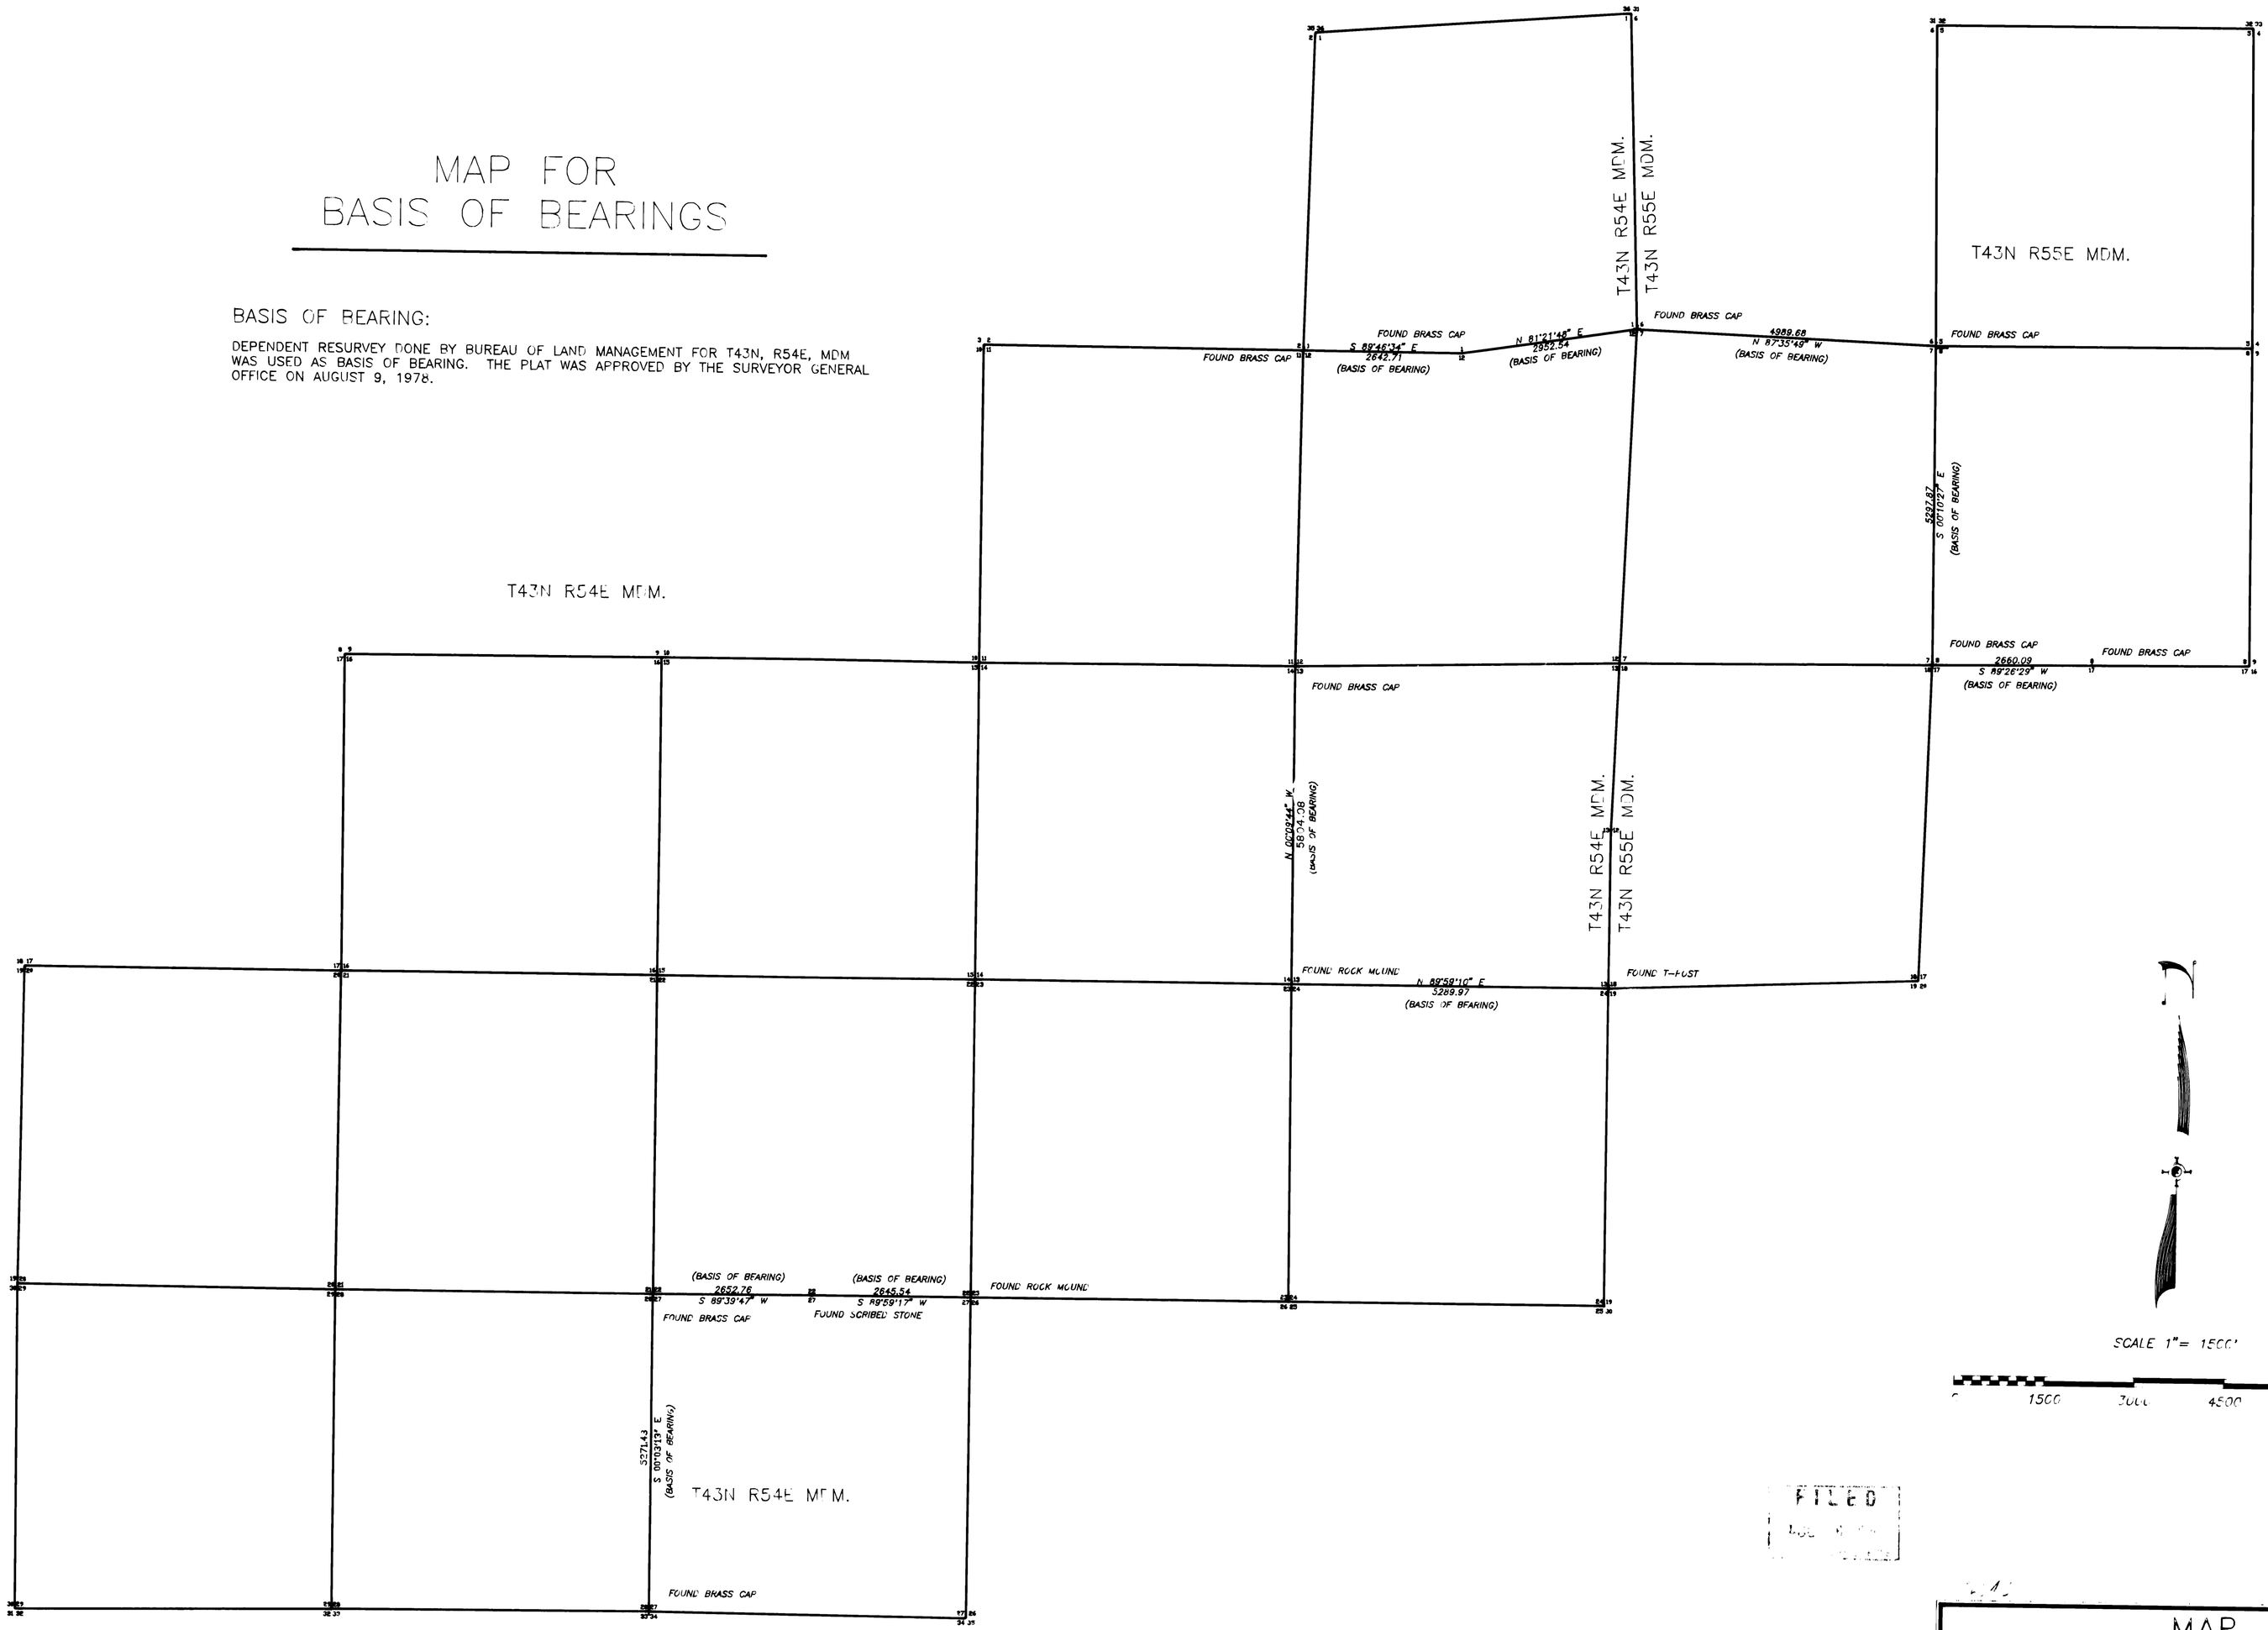

FILED

MAP

TO ACCOMPANY PROOFS OF APPROPRIATION FOR IRRIGATION, STOCKWATER, STORAGE AND DOMESTIC PURPOSES BY

RJD CATTLE COMPANY

FROM SURFACE AND UNDERGROUND SOURCES

P:\DWGS\URA\RUSSTAB3.DWG

SUMMIT ENGINEERING CORPORATION
CONSULTING ENGINEERS AND SURVEYORS
5405 MAE ANNE AVE. RENO, NEVADA 89523
(702) 747-8550

SHEET 3 OF 8

2:42 PM * 12-AUG-1994

06543

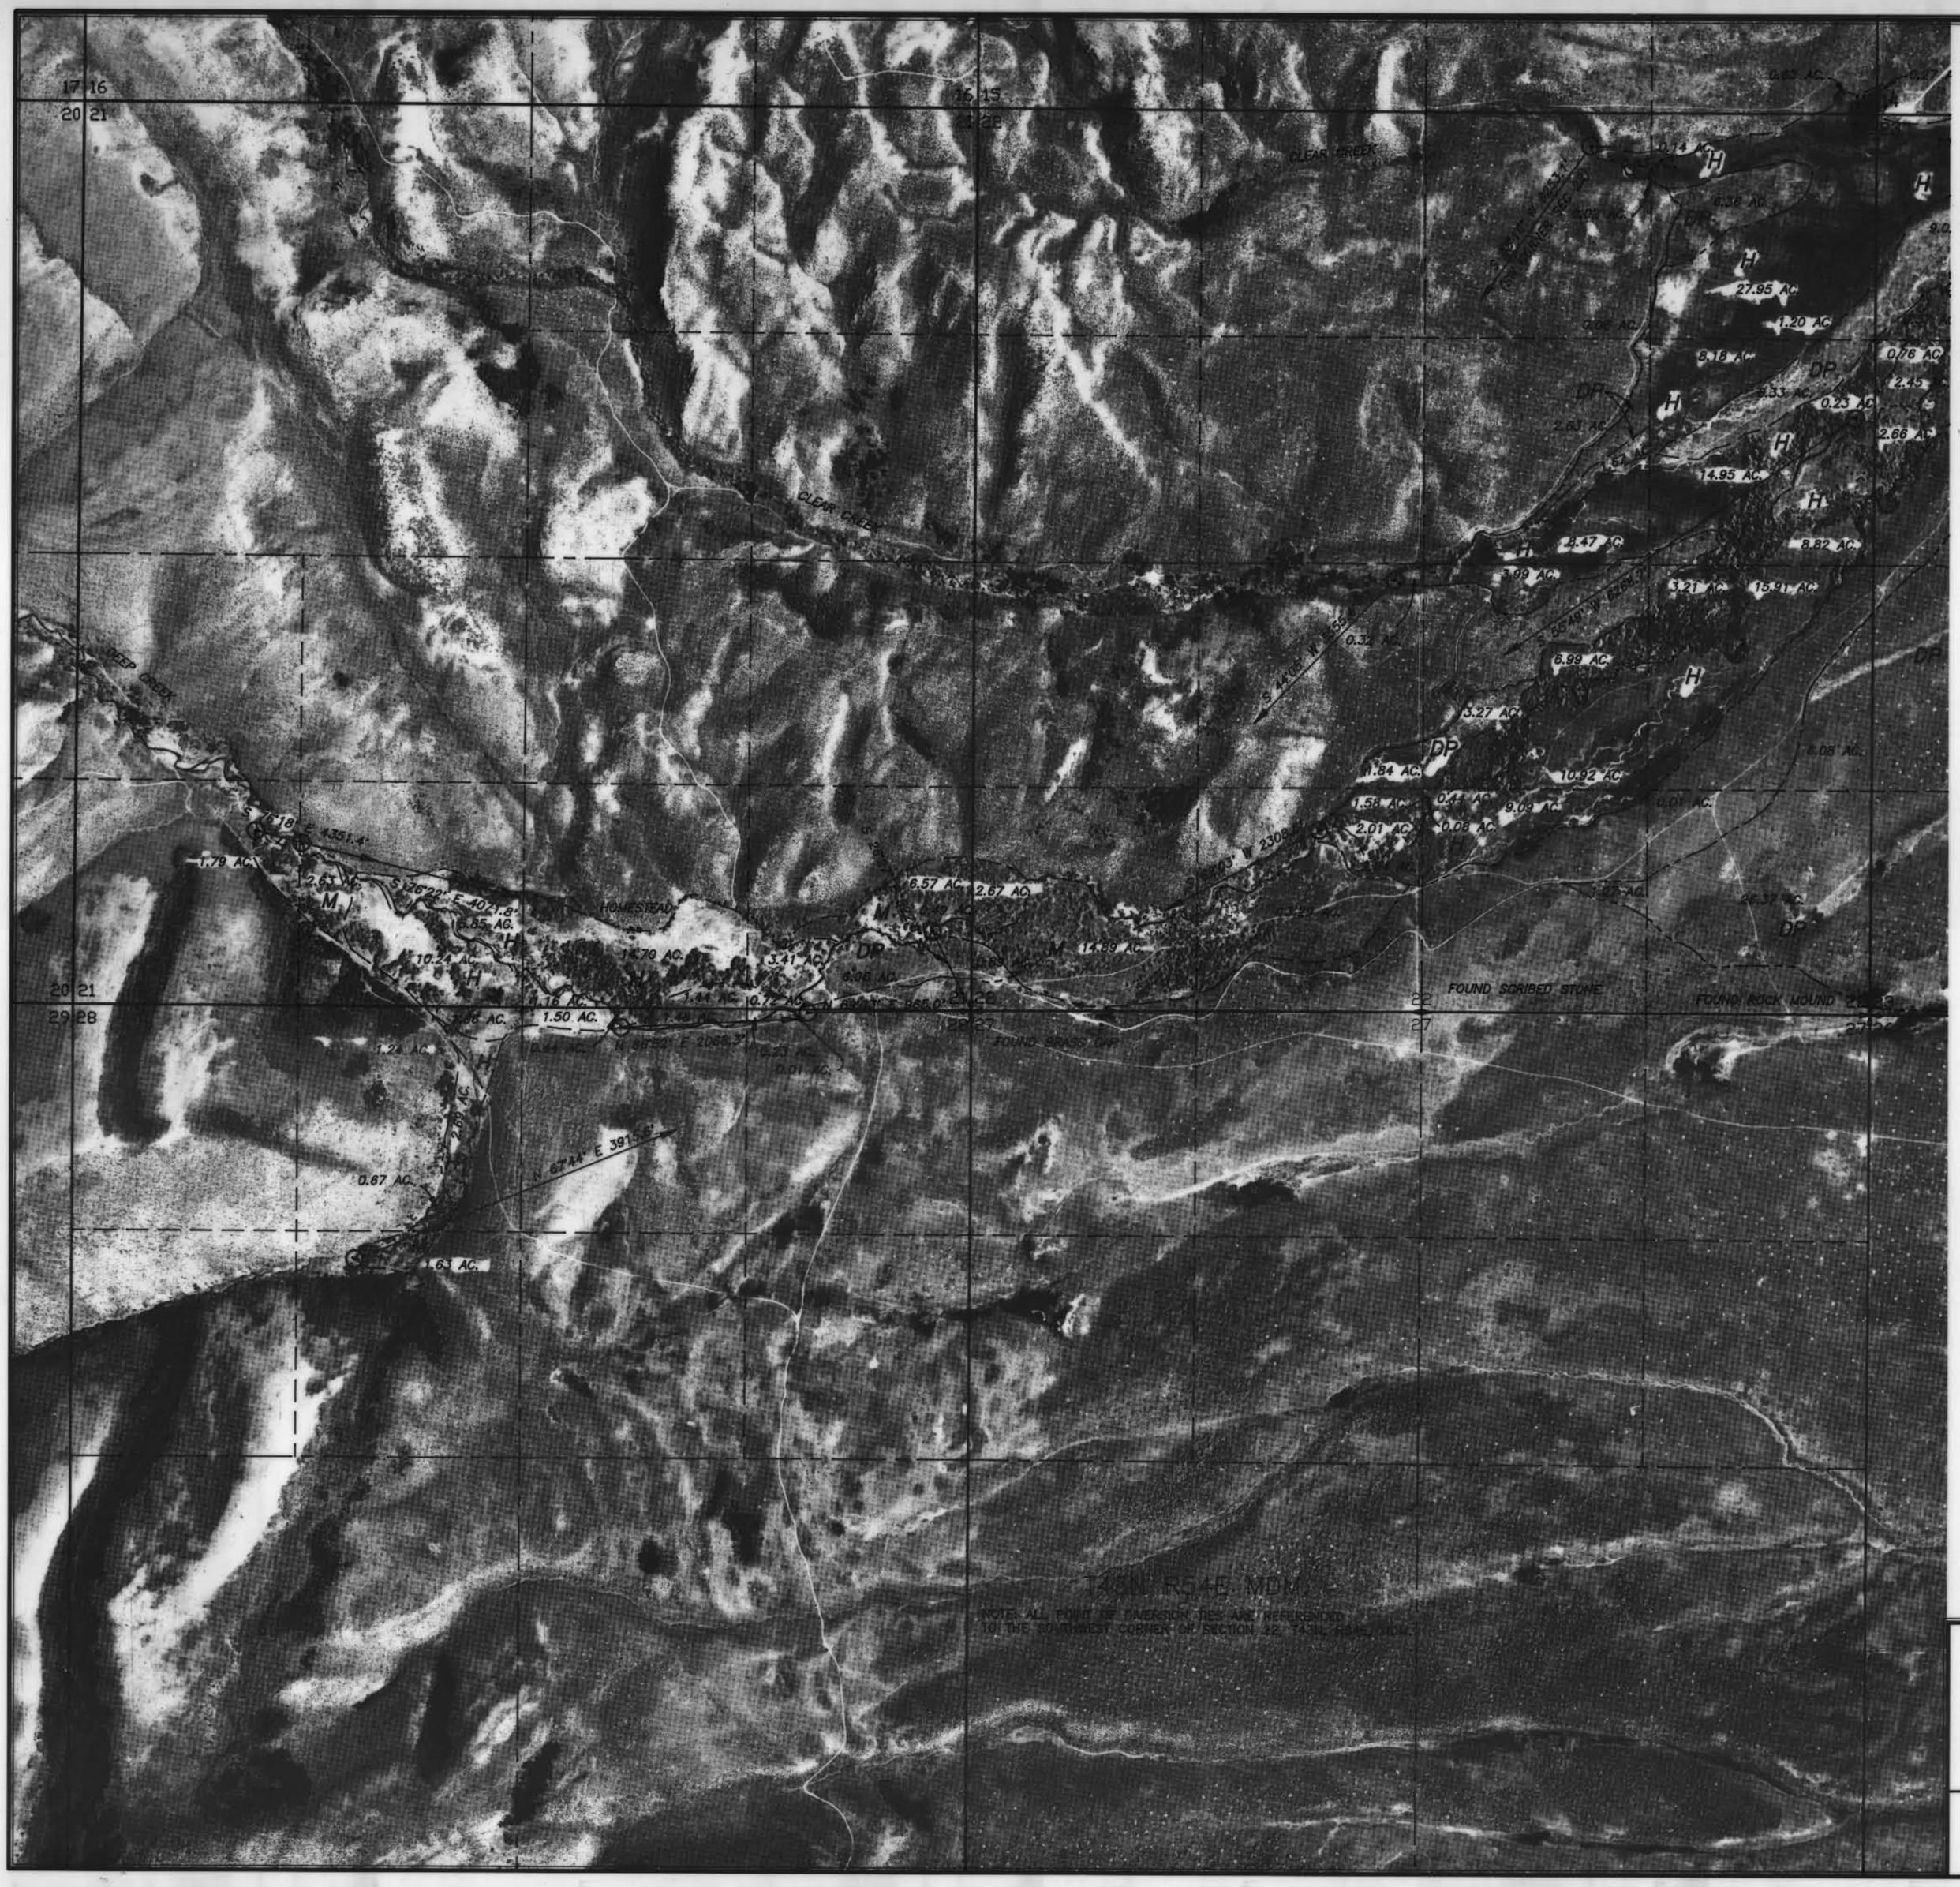

1" = 500'

0 500 1000 1500 2000 2500

LEGEND

⊙	POINT OF DIVERSION
—— ——	CULTURE BOUNDARY
H	HARVEST
M	MEADOW
DP	DIVERSIFIED PASTURE
X X X	FENCE LINE
	PIPELINE
	BUILDINGS
	DITCH/WATER COURSE
	STACK YARD

NOTE: THE RECTIFIED PHOTOGRAPHY AND INFORMATION SHOWN HEREIN IS FOR THE EXCLUSIVE PURPOSES OF THIS WATER RIGHTS SURVEY. THE PRODUCER OF THIS MAP DOES NOT WARRANT ITS ACCURACY FOR ANY OTHER USE.

'94 AUG 16 P1:23

STATE ENGINEER

FILED
AUG 16 1994
STATE ENGINEER'S OFFICE

06543

MAP

TO ACCOMPANY PROOFS OF APPROPRIATION FOR IRRIGATION, STOCKWATER & DOMESTIC PURPOSES BY

RJD CATTLE COMPANY

FROM SURFACE AND UNDERGROUND SOURCES

SUMMIT ENGINEERING CORPORATION
CONSULTING ENGINEERS AND SURVEYORS
5405 MAE ANNE AVE. RENO, NEVADA 89523
(702) 747-8550

SHEET 4 OF 8

4/8

06543

T43N R54E MDM.

NOTE: ALL POINT OF DIVERSION TIES ARE REFERENCED TO THE SOUTHWEST CORNER OF SECTION 11, T43N, R54E, MDM. (UNLESS SHOWN OTHERWISE).

RIFFLE CREEK

HEADQUARTERS

CLEAR CREEK

DEEP CREEK

1" = 500'

0 500 1000 1500 2000 2500

LEGEND

⊙	POINT OF DIVERSION
—— ——	CULTURE BOUNDARY
H	HARVEST
M	MEADOW
DP	DIVERSIFIED PASTURE
X X X	FENCE LINE
	PIPELINE
	BUILDINGS
	DITCH/WATER COURSE
	STACK YARD

NOTE: THE RECTIFIED PHOTOGRAPHY AND INFORMATION SHOWN HEREIN IS FOR THE EXCLUSIVE PURPOSES OF THIS WATER RIGHTS SURVEY. THE PRODUCER OF THIS MAP DOES NOT WARRANT ITS ACCURACY FOR ANY OTHER USE.

FILED
AUG 16 1994
STATE ENGINEER'S OFFICE

'94 AUG 16 P1:23
STATE ENGINEER

06543

MAP

TO ACCOMPANY PROOFS OF APPROPRIATION FOR IRRIGATION, STOCKWATER & DOMESTIC PURPOSES BY

RJD CATTLE COMPANY

FROM SURFACE AND UNDERGROUND SOURCES

SUMMIT ENGINEERING CORPORATION
CONSULTING ENGINEERS AND SURVEYORS
5405 MAE ANNE AVE. RENO, NEVADA 89523
(702) 747-8550

SHEET 5 OF 8

06543

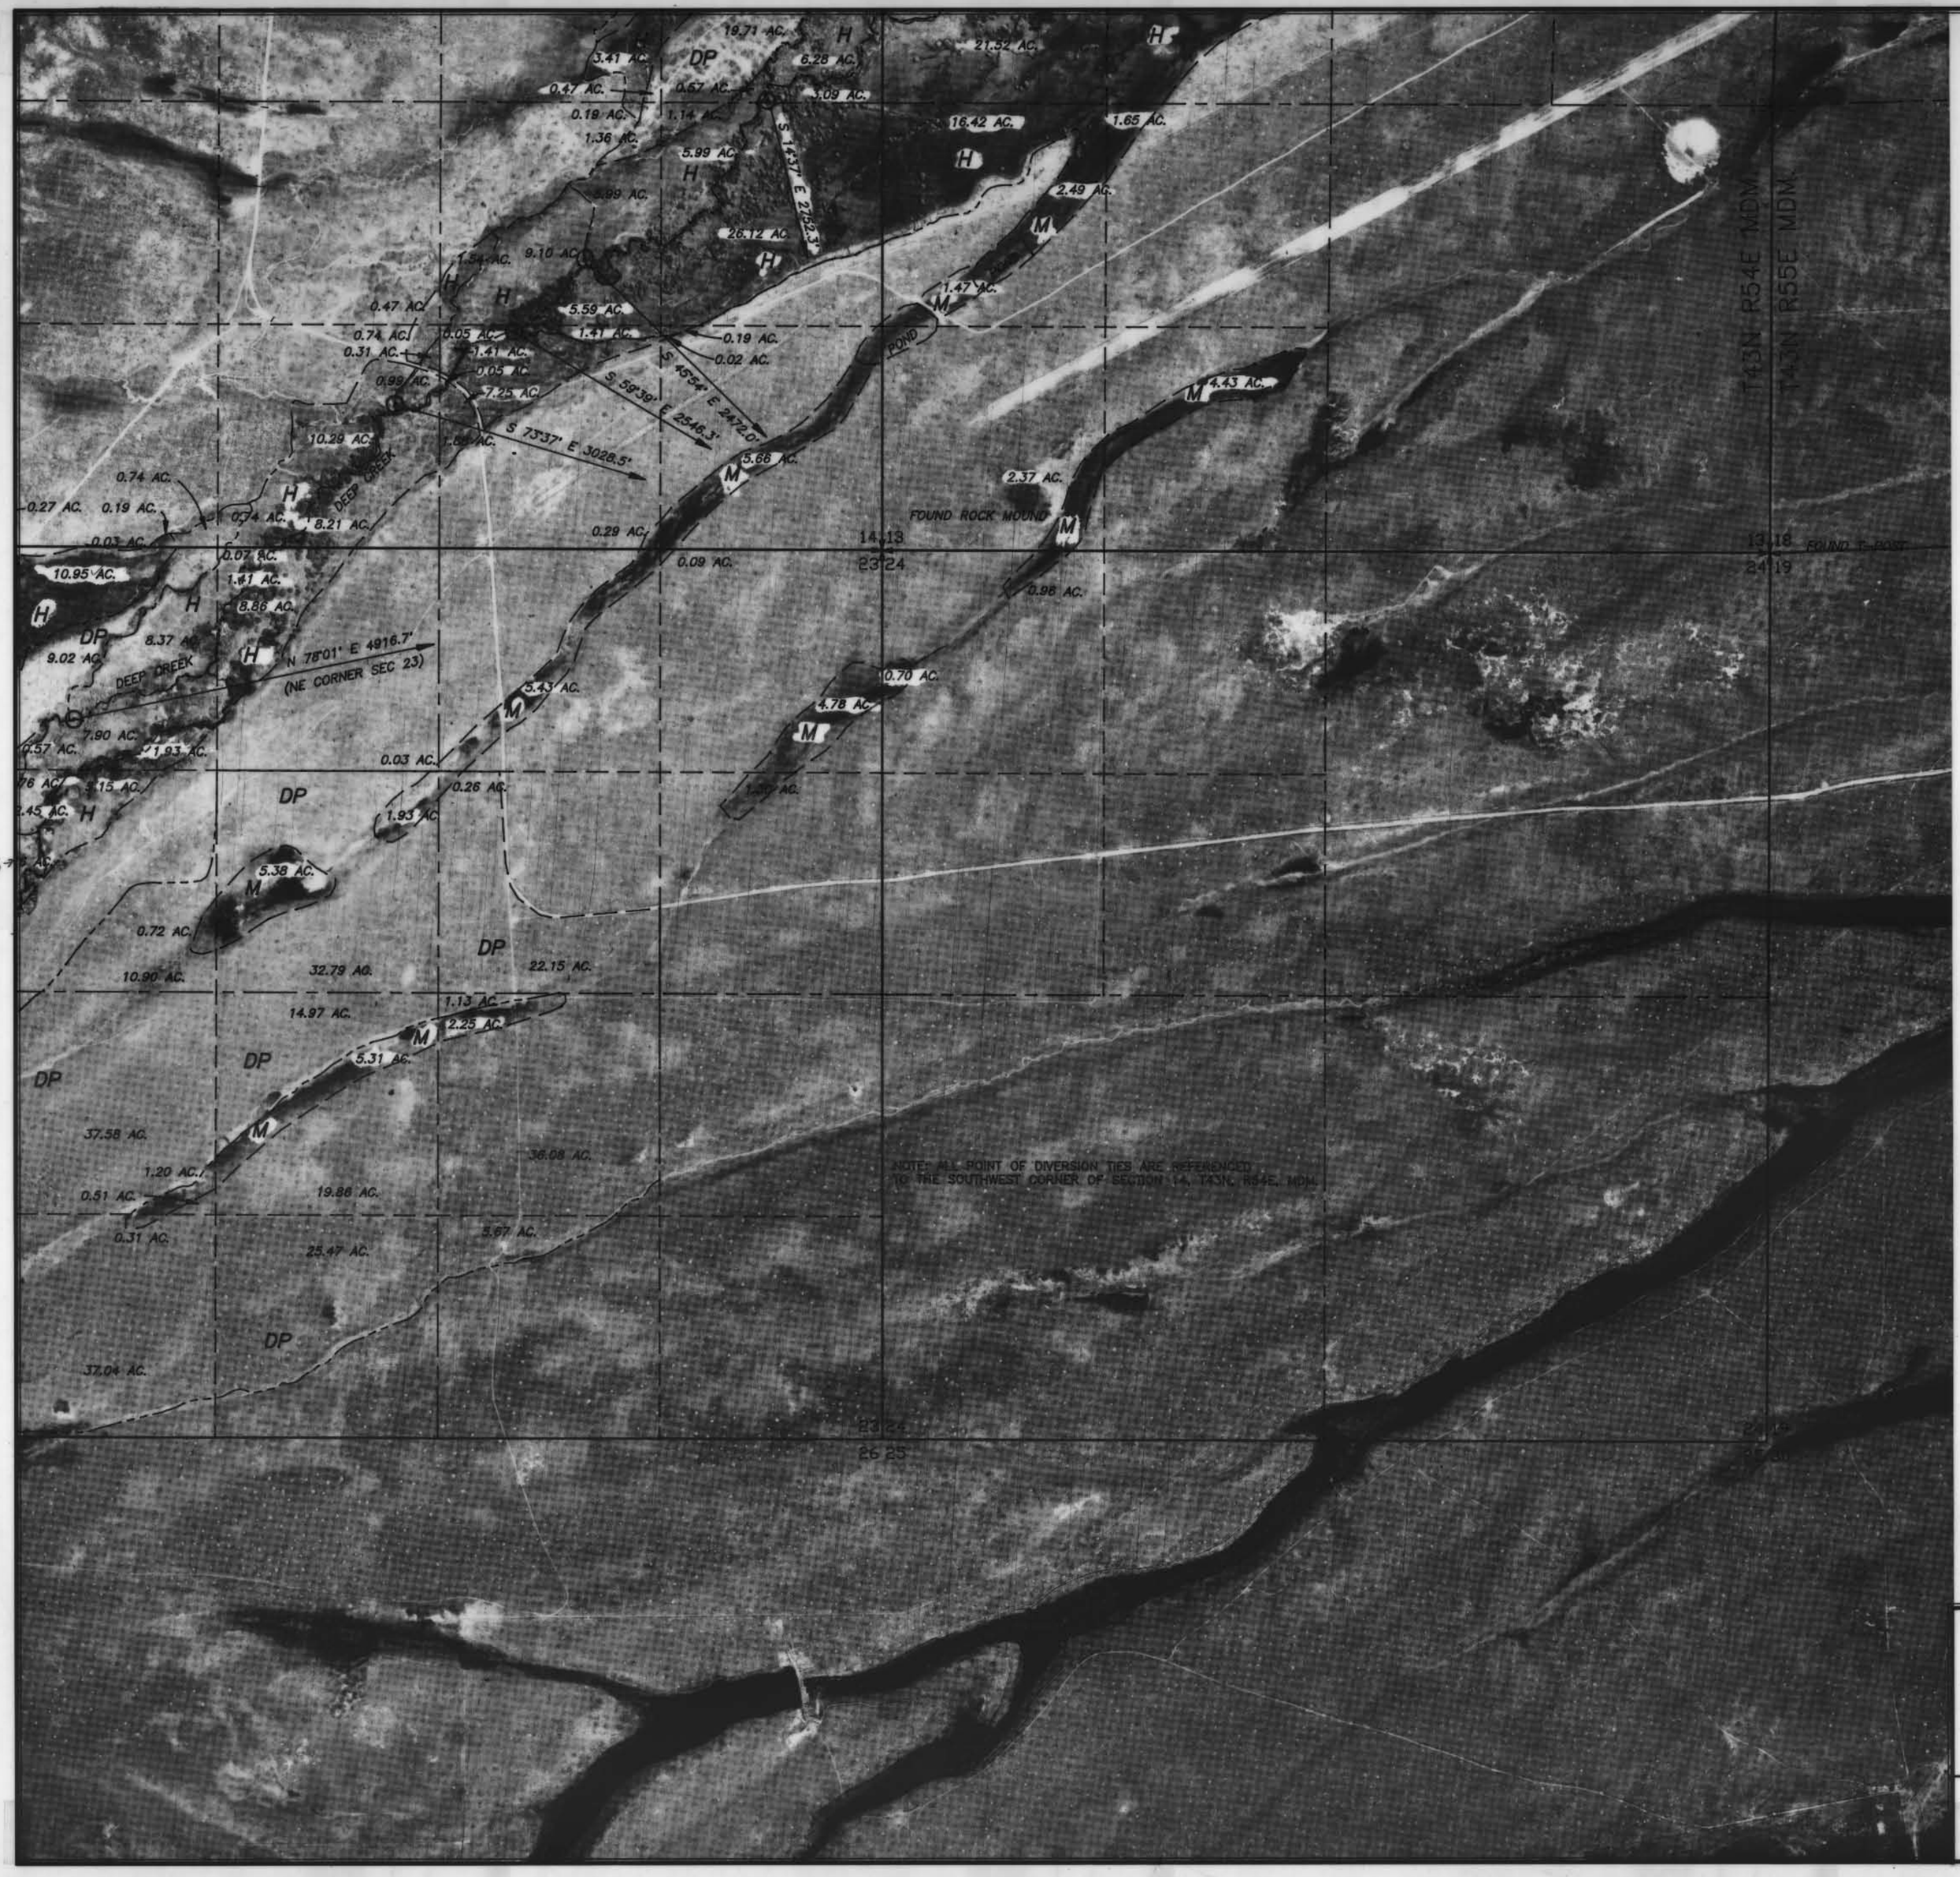

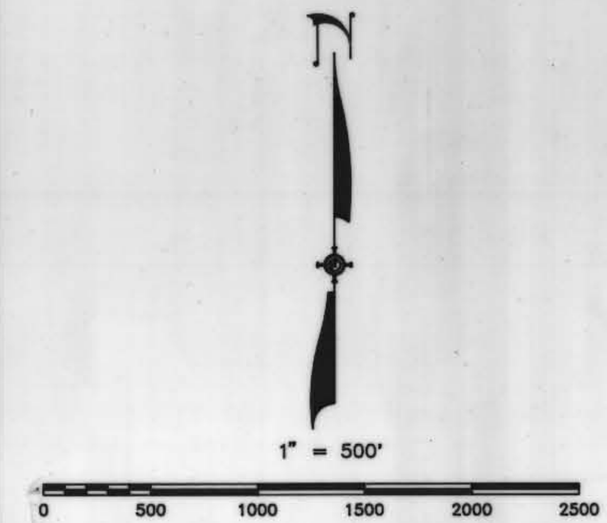

LEGEND

⊙	POINT OF DIVERSION
—— ——	CULTURE BOUNDARY
H	HARVEST
M	MEADOW
DP	DIVERSIFIED PASTURE
X X X	FENCE LINE
	PIPELINE
	BUILDINGS
	DITCH/WATER COURSE
	STACK YARD

NOTE: THE RECTIFIED PHOTOGRAPHY AND INFORMATION SHOWN HEREIN IS FOR THE EXCLUSIVE PURPOSES OF THIS WATER RIGHTS SURVEY. THE PRODUCER OF THIS MAP DOES NOT WARRANT ITS ACCURACY FOR ANY OTHER USE.

FILED
AUG 16 1994
STATE ENGINEER'S OFFICE

'94 AUG 16 P1:23
STATE ENGINEER'S OFF

06543

MAP

TO ACCOMPANY PROOFS OF APPROPRIATION FOR IRRIGATION, STOCKWATER & DOMESTIC PURPOSES BY

RJD CATTLE COMPANY

FROM SURFACE AND UNDERGROUND SOURCES

SUMMIT ENGINEERING CORPORATION
CONSULTING ENGINEERS AND SURVEYORS
5405 MAE ANNE AVE. RENO, NEVADA 89523
(702) 747-8550

SHEET 6
OF 8

06543

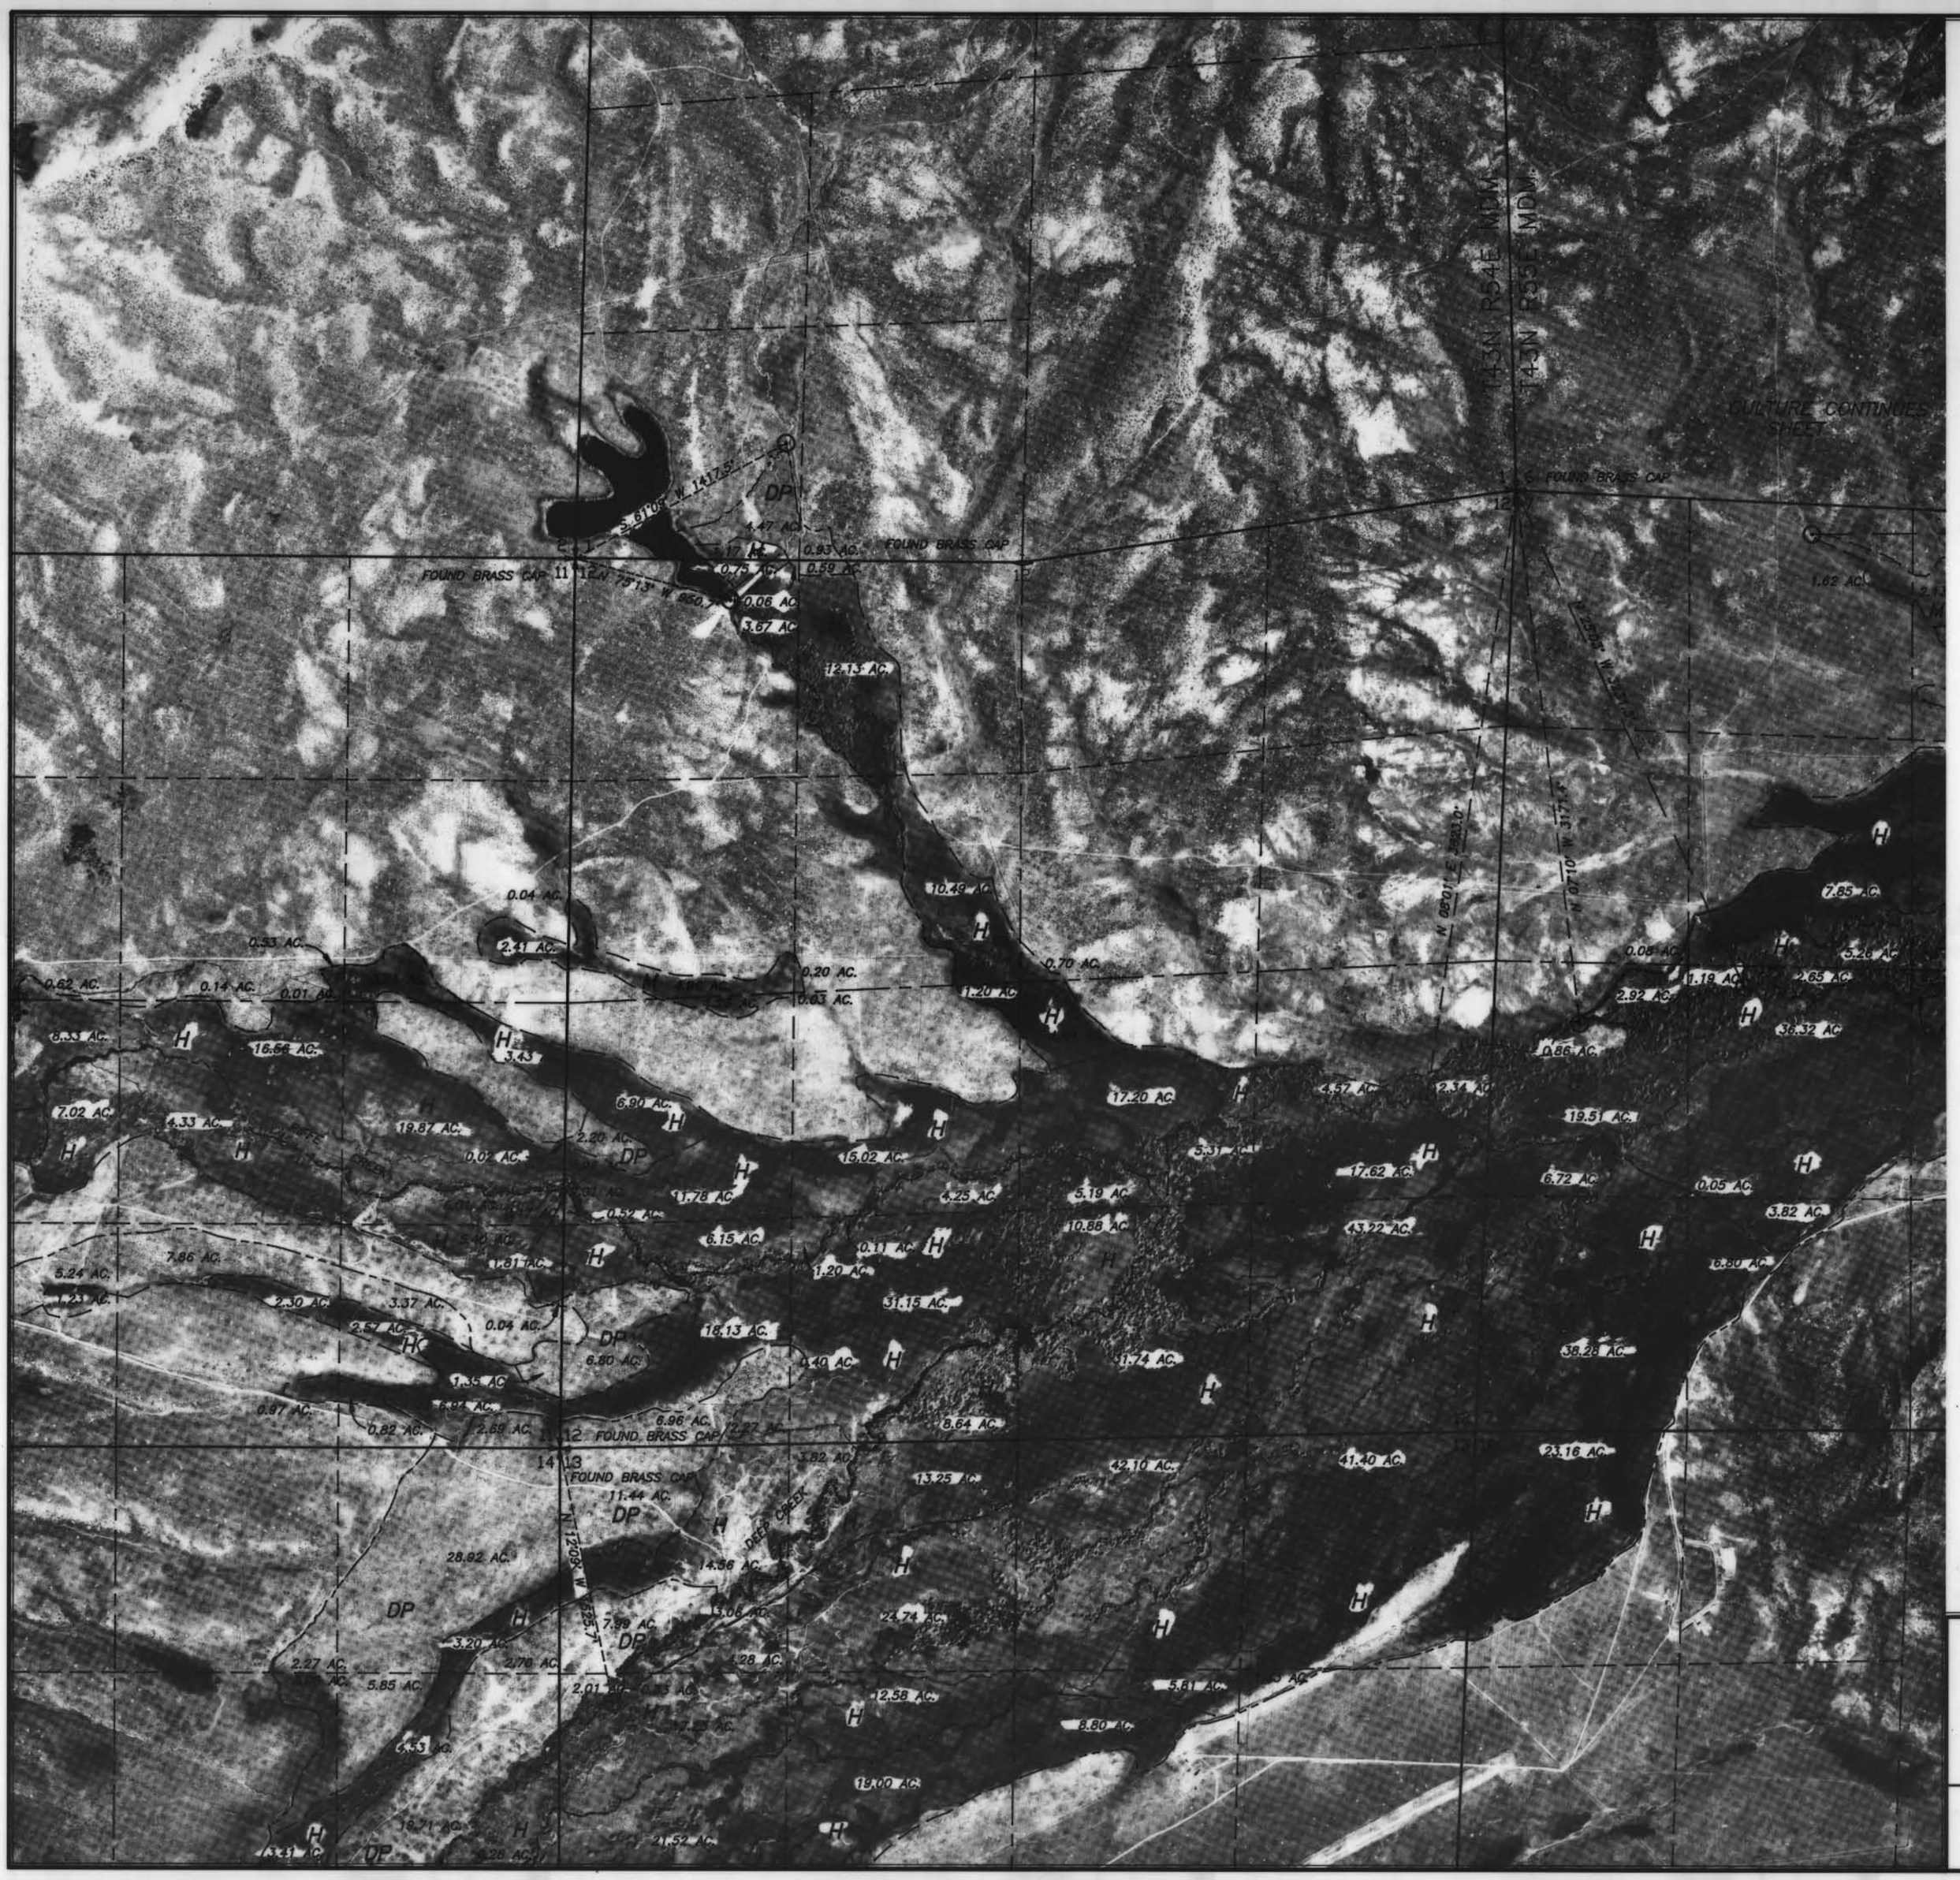

N

1" = 500'

0 500 1000 1500 2000 2500

LEGEND

⊙	POINT OF DIVERSION
—— ——	CULTURE BOUNDARY
H	HARVEST
M	MEADOW
DP	DIVERSIFIED PASTURE
X X X	FENCE LINE
	PIPELINE
	BUILDINGS
	DITCH/WATER COURSE
	STACK YARD

NOTE: THE RECTIFIED PHOTOGRAPHY AND INFORMATION SHOWN HEREIN IS FOR THE EXCLUSIVE PURPOSES OF THIS WATER RIGHTS SURVEY. THE PRODUCER OF THIS MAP DOES NOT WARRANT ITS ACCURACY FOR ANY OTHER USE.

FILED
AUG 16 1994
STATE ENGINEER'S OFFICE

STATE ENGINEER'S OFFICE '94 AUG 16 P1:23

06543

MAP

TO ACCOMPANY PROOFS OF APPROPRIATION FOR IRRIGATION, STOCKWATER & DOMESTIC PURPOSES BY

RJD CATTLE COMPANY

FROM SURFACE AND UNDERGROUND SOURCES

SUMMIT ENGINEERING CORPORATION
CONSULTING ENGINEERS AND SURVEYORS
5405 MAE ANNE AVE. RENO, NEVADA 89523
(702) 747-8550

SHEET 7 OF 8

7/8

06543

T43N R55E MDM.

CULTURE CONTINUES SHEET

N 89°16' E 3233.6'

N 01°56' E 2346.6'

22°33' W 2233.0'

FOUND BRASS CAP

FOUND BRASS CAP

FOUND BRASS CAP

1" = 500'

0 500 1000 1500 2000 2500

LEGEND

⊙	POINT OF DIVERSION
—— ——	CULTURE BOUNDARY
H	HARVEST
M	MEADOW
DP	DIVERSIFIED PASTURE
X X X	FENCE LINE
	PIPELINE
	BUILDINGS
	DITCH/WATER COURSE
	STACK YARD

NOTE: THE RECTIFIED PHOTOGRAPHY AND INFORMATION SHOWN HEREIN IS FOR THE EXCLUSIVE PURPOSES OF THIS WATER RIGHTS SURVEY. THE PRODUCER OF THIS MAP DOES NOT WARRANT ITS ACCURACY FOR ANY OTHER USE.

FILED
AUG 16 1994
STATE ENGINEER'S OFFICE

'94 AUG 16 P1:23
STATE ENGINEER'S OFFICE

06543

MAP

TO ACCOMPANY PROOFS OF APPROPRIATION FOR IRRIGATION, STOCKWATER & DOMESTIC PURPOSES BY

RJD CATTLE COMPANY

FROM SURFACE AND UNDERGROUND SOURCES

SUMMIT ENGINEERING CORPORATION
CONSULTING ENGINEERS AND SURVEYORS
5405 MAE ANNE AVE. RENO, NEVADA 89523
(702) 747-8550

SHEET 8 OF 8

06543