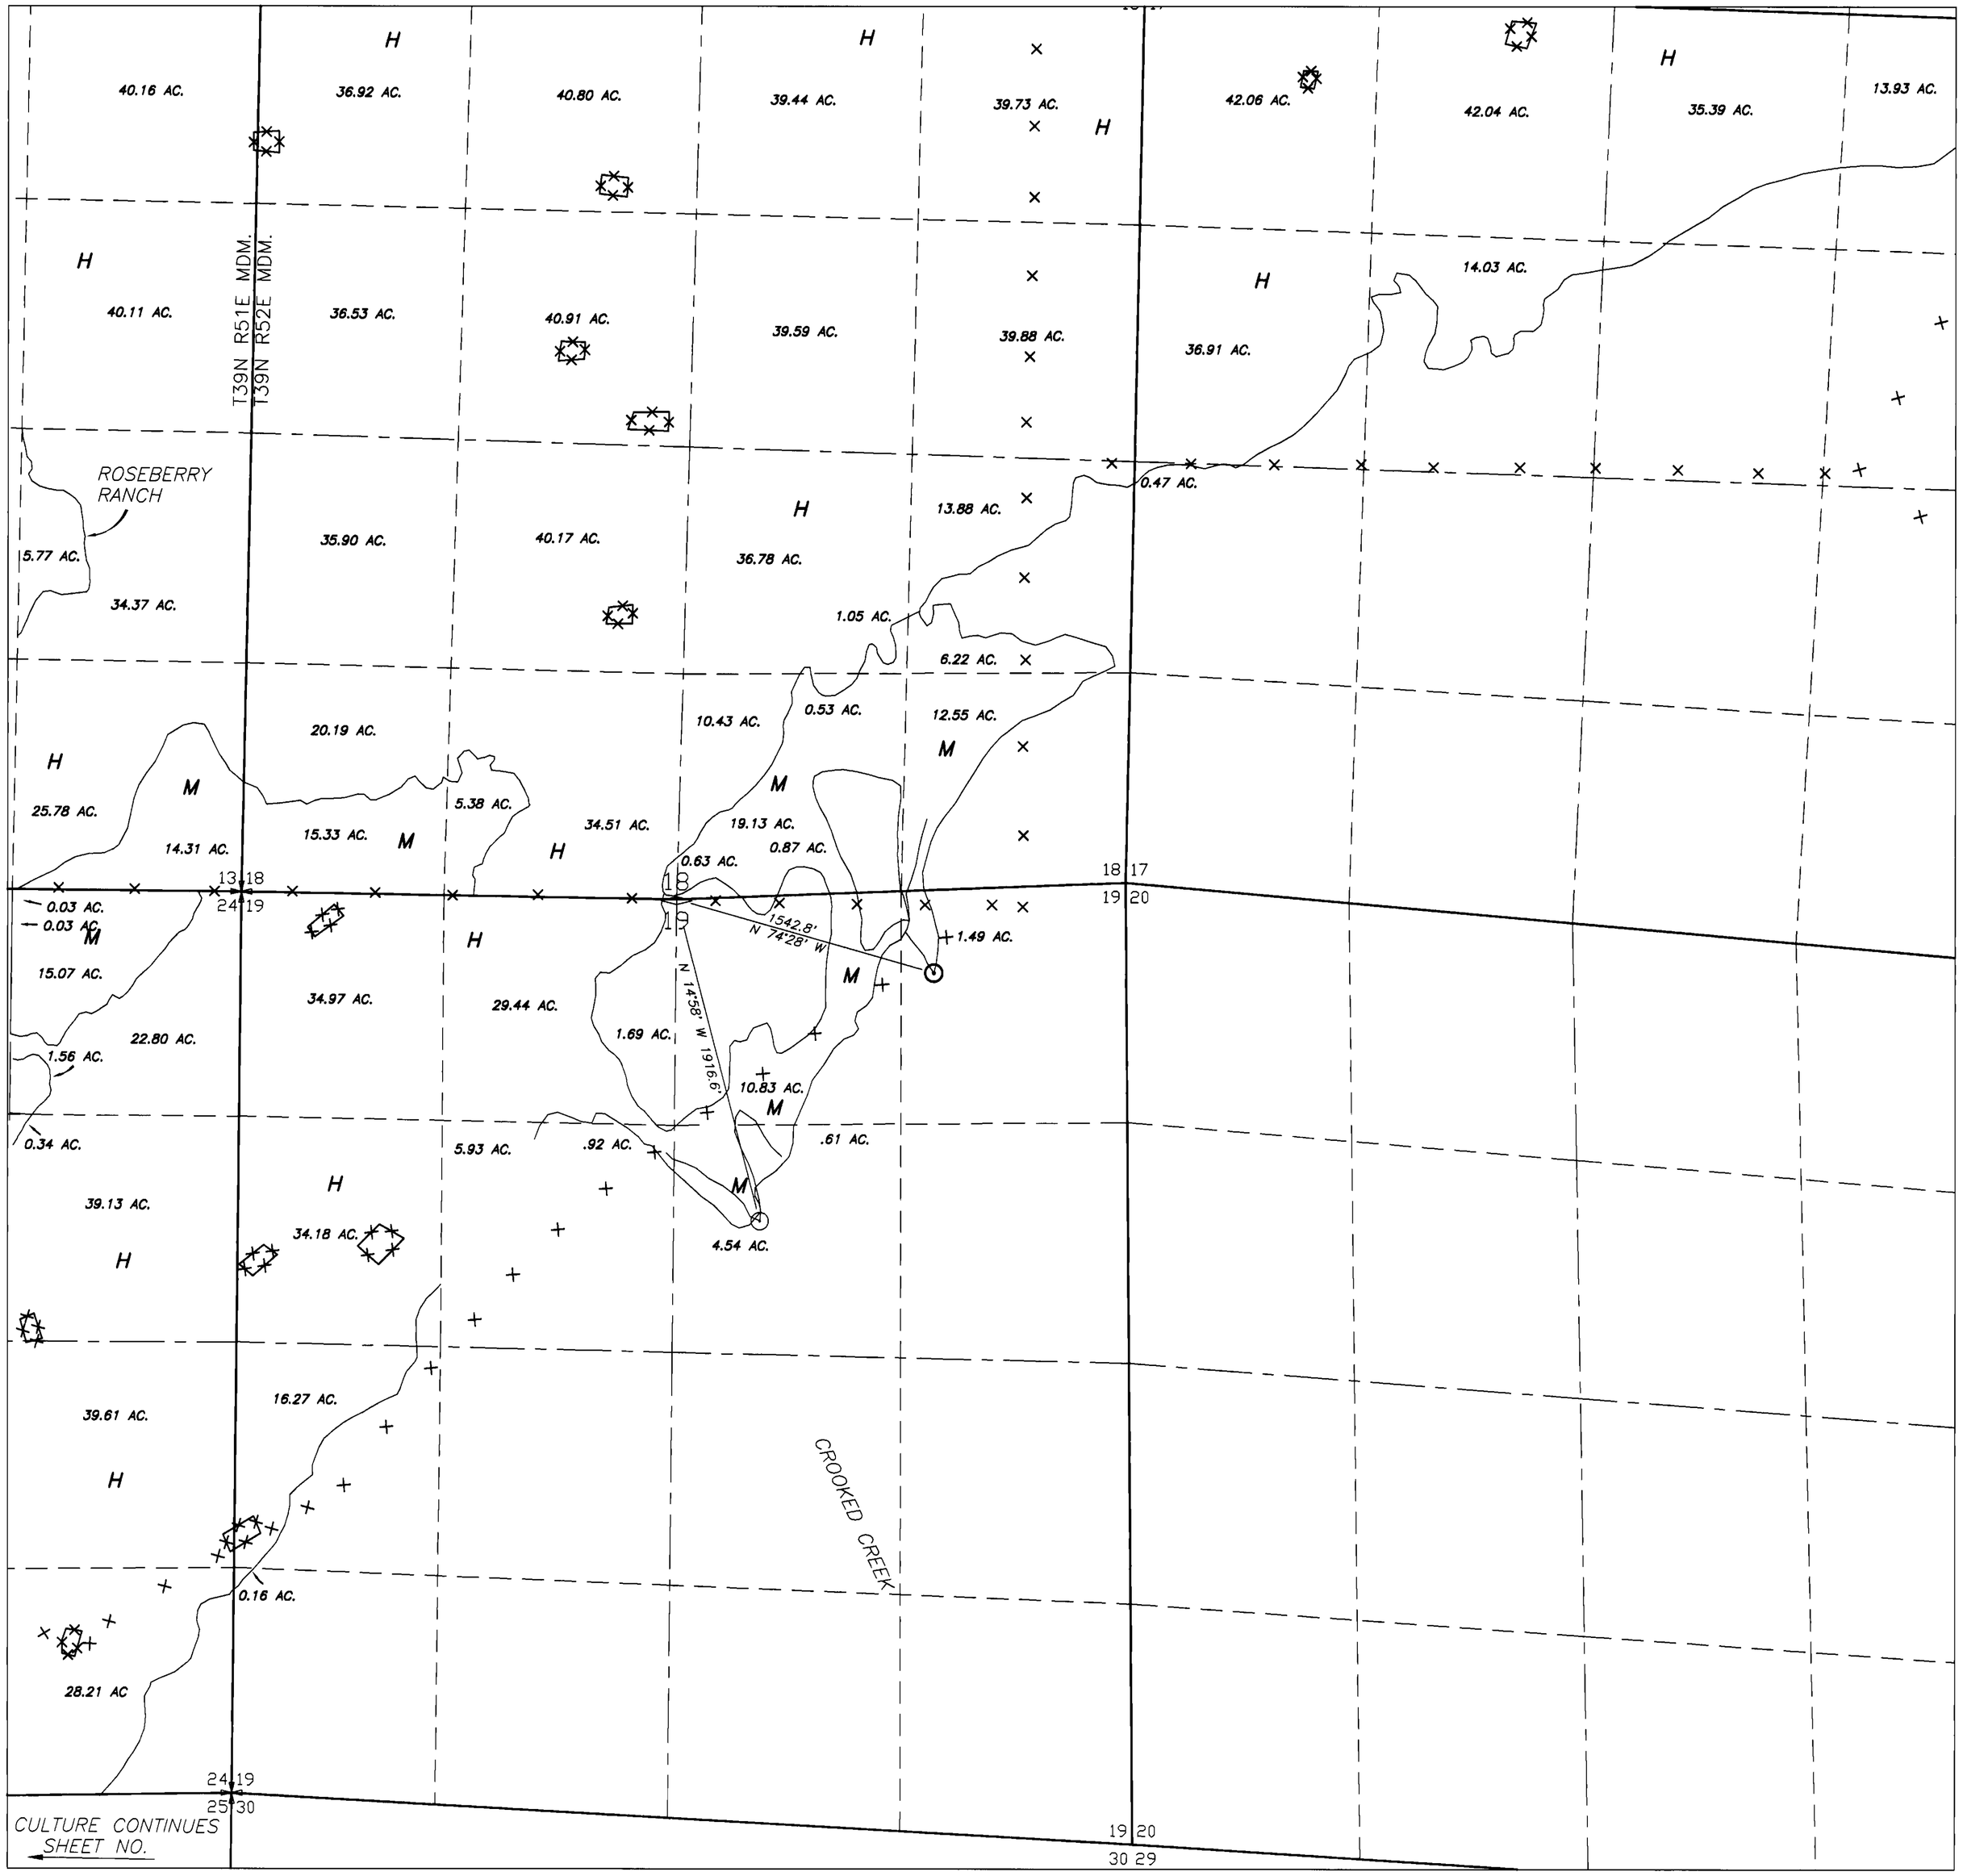

1" = 500'

LEGEND

⊙	POINT OF DIVERSION
— — —	CULTURE BOUNDARY
H	HARVEST
M	MEADOW
DP	DIVERSIFIED PASTURE
X X X	FENCE LINE
	PIPELINE
	BUILDINGS
	DITCH/WATER COURSE
	STACK YARD

NOTE: FOR PHOTO OF THIS AREA REFER TO DEAN & SHARON RHOADS PROOF NO. 06562, SHEET NO. 8 OF 9.

NOTE: THE INFORMATION SHOWN HEREIN IS FOR THE EXCLUSIVE PURPOSES OF THIS WATER RIGHTS SURVEY. THE PRODUCER OF THIS MAP DOES NOT WARRANT ITS ACCURACY FOR ANY OTHER USE.

FILED
JAN 1 0 199
STATE ENGINEER'S OFFICE

1" = 500'

0 500 1000 1500 2000 2500

MAP

TO ACCOMPANY PROOFS OF APPROPRIATION FOR IRRIGATION, STOCKWATER & DOMESTIC PURPOSES BY

VAN NORMAN RANCHES INC.

FROM SURFACE AND UNDERGROUND SOURCES

SUMMIT ENGINEERING CORPORATION
CONSULTING ENGINEERS AND SURVEYORS
5405 MAE ANNE AVE. RENO, NEVADA 89523
(702) 747-8550

SHEET 3 OF 8

06553