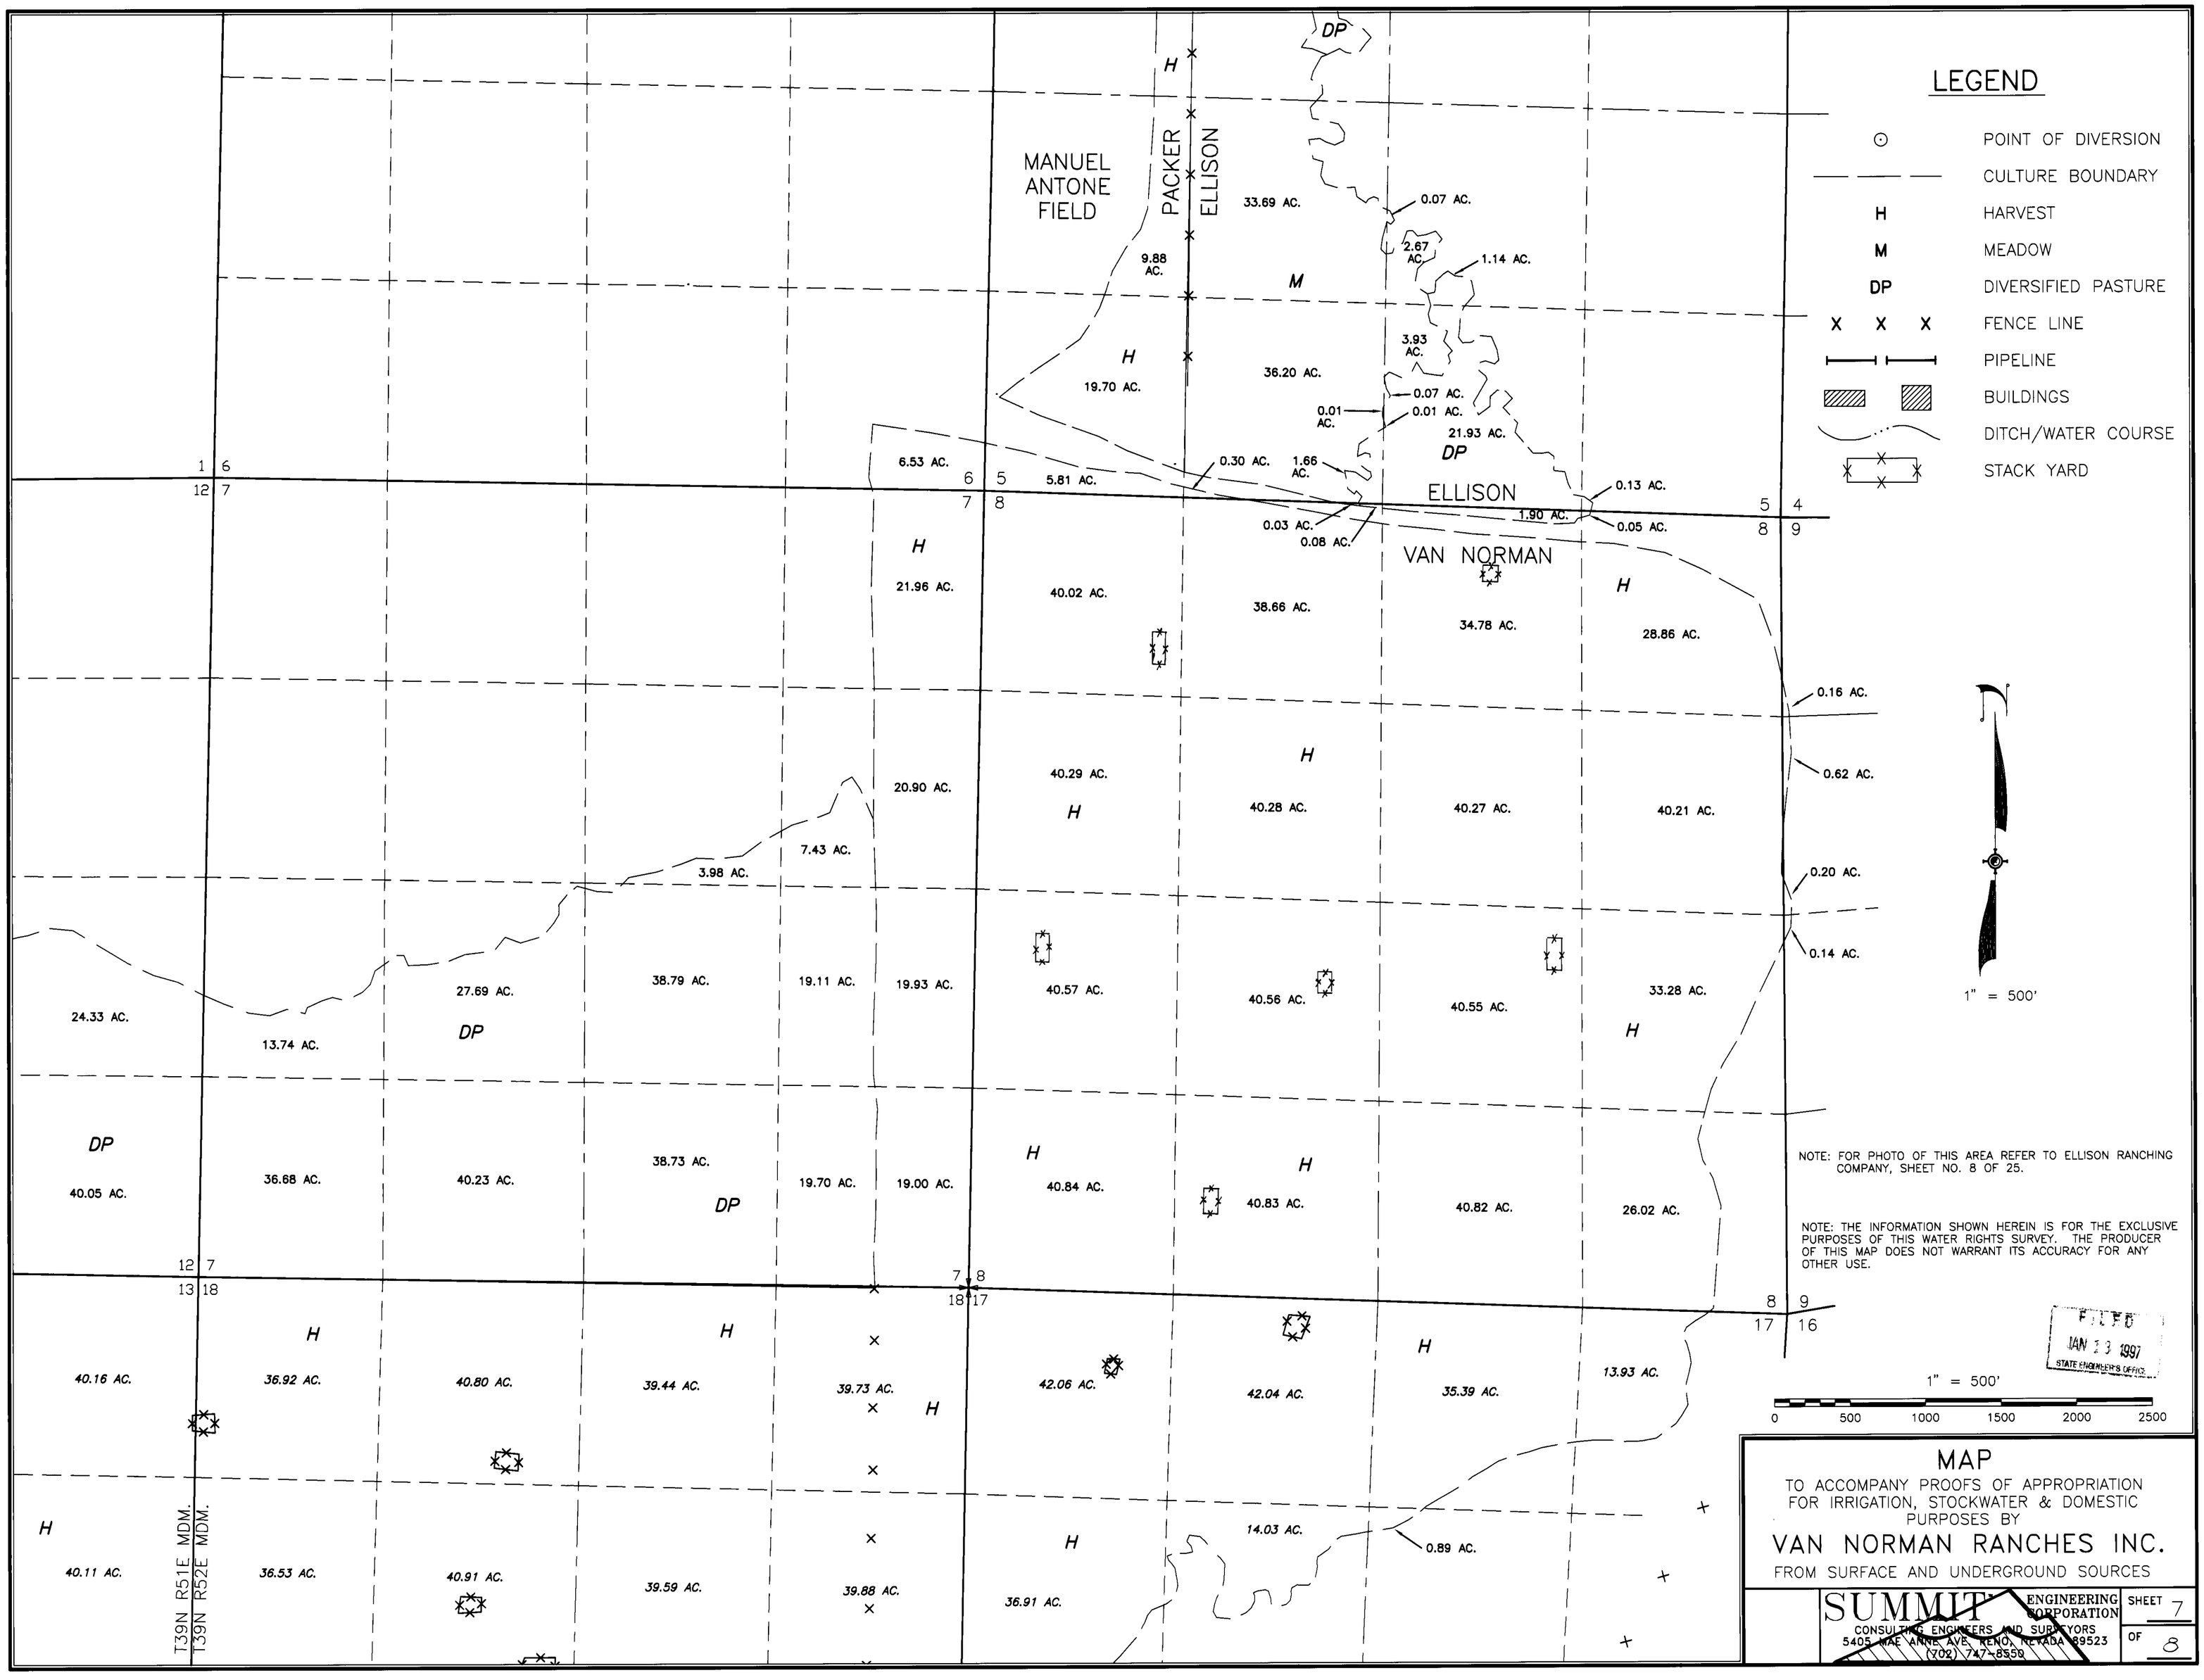
LEGEND
POINT OF DIVERSION
CULTURE BOUNDARY
H HARVEST
M MEADOW
DP DIVERSIFIED PASTURE
X X X FENCE LINE
PIPELINE
BUILDINGS
DITCH/WATER COURSE
STACK YARD
MANUEL ANTONE FIELD
PACKER
ELLISON
VAN NORMAN
T39N R51E MDM.
T39N R52E MDM.
1" = 500'
0 500 1000 1500 2000 2500
NOTE: FOR PHOTO OF THIS AREA REFER TO ELLISON RANCHING COMPANY, SHEET NO. 8 OF 25.
NOTE: THE INFORMATION SHOWN HEREIN IS FOR THE EXCLUSIVE PURPOSES OF THIS WATER RIGHTS SURVEY. THE PRODUCER OF THIS MAP DOES NOT WARRANT ITS ACCURACY FOR ANY OTHER USE.
FILED
JAN 23 1997
STATE ENGINEER'S OFFICE
MAP
TO ACCOMPANY PROOFS OF APPROPRIATION FOR IRRIGATION, STOCKWATER & DOMESTIC PURPOSES BY
VAN NORMAN RANCHES INC.
FROM SURFACE AND UNDERGROUND SOURCES
SUMMIT ENGINEERING CORPORATION
CONSULTING ENGINEERS AND SURVEYORS
5405 MAE ANNE AVE. RENO, NEVADA 89523
(702) 747-8550
SHEET 7 OF 8

06553