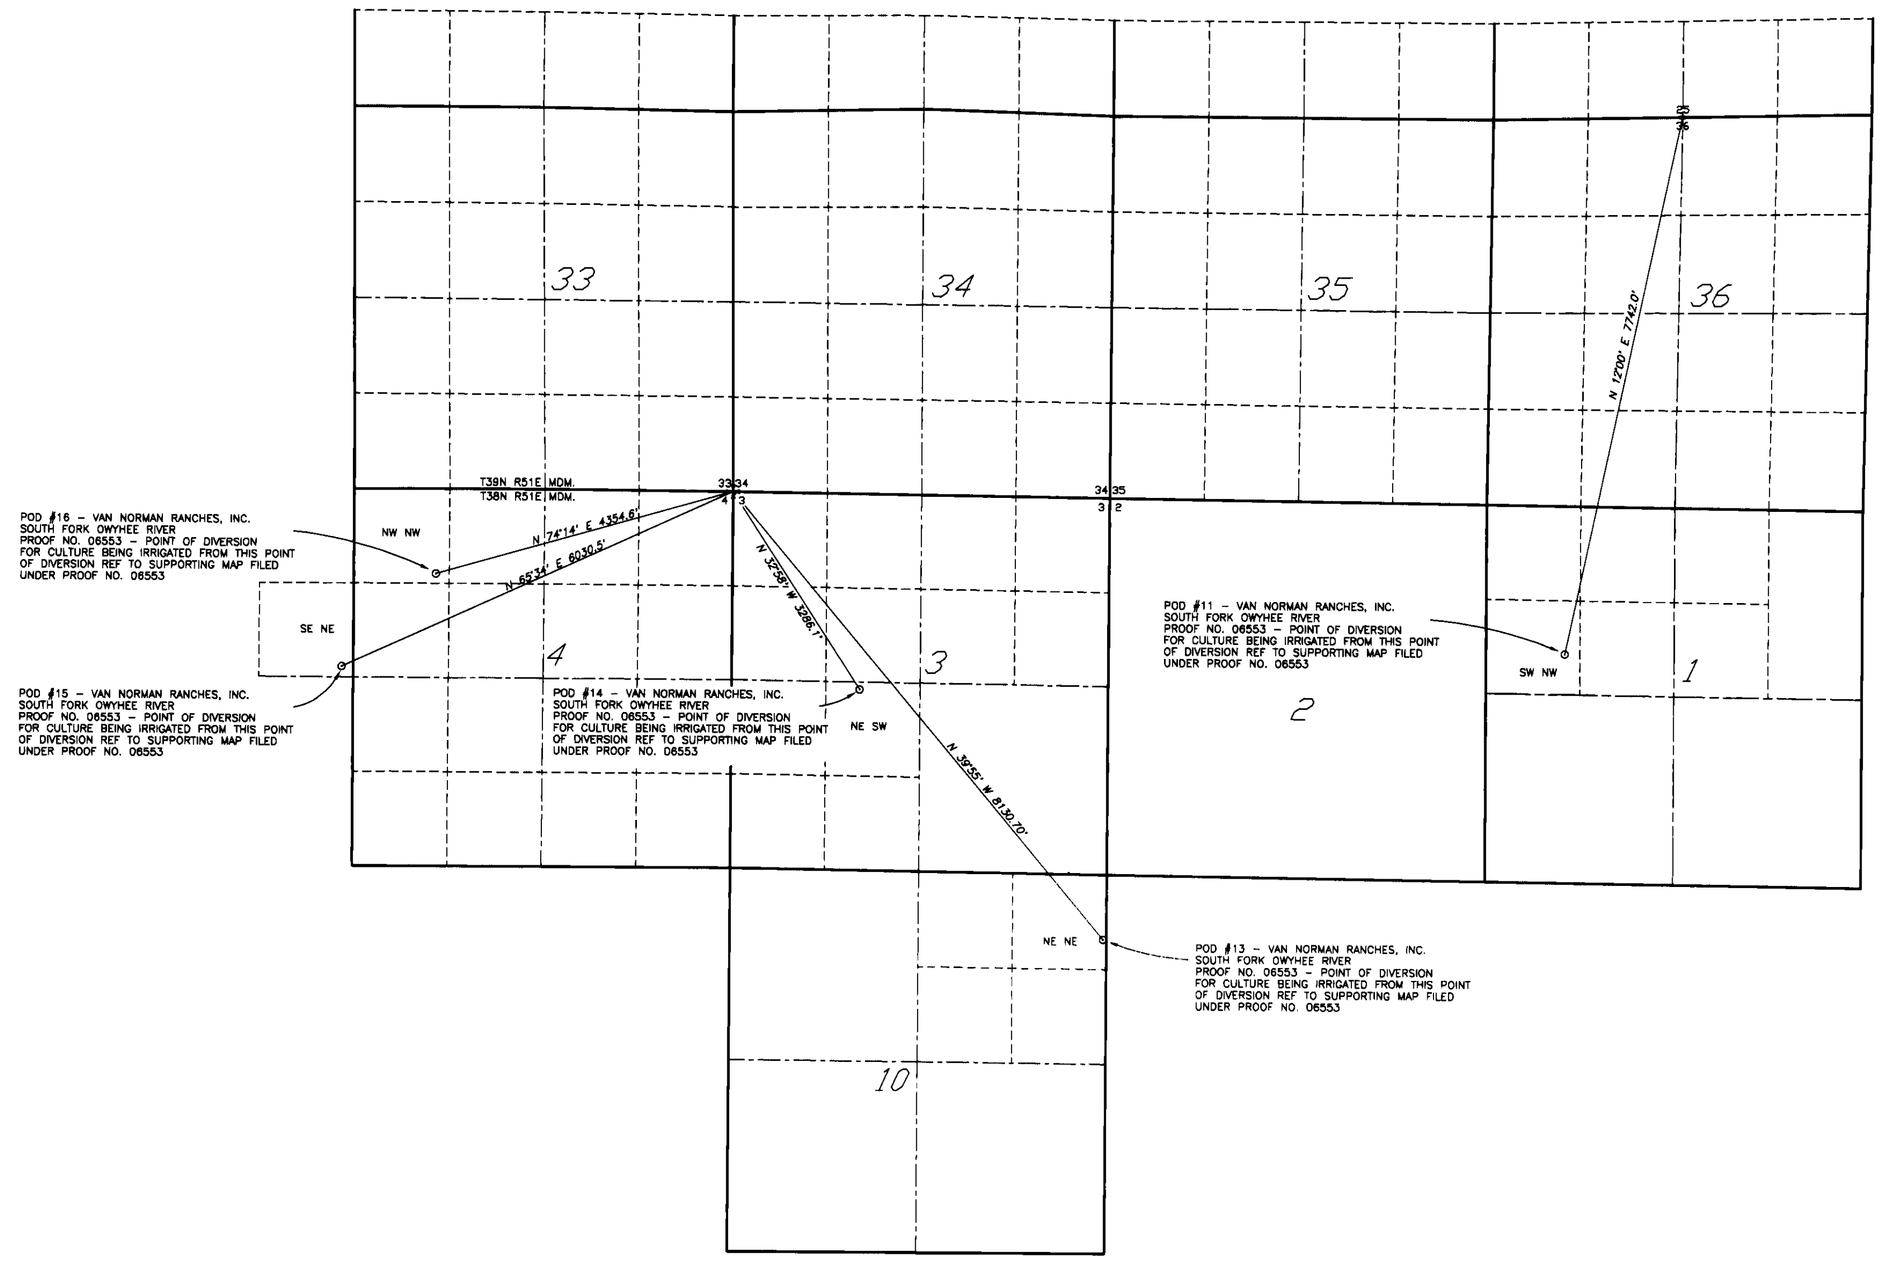

LEGEND

⊙ POINT OF DIVERSION

NOTE: THE INFORMATION SHOWN HEREIN IS FOR THE EXCLUSIVE PURPOSES OF THIS WATER RIGHTS SURVEY. THE PRODUCER OF THIS MAP DOES NOT WARRANT ITS ACCURACY FOR ANY OTHER USE.

N

1" = 1500'

0 1500 3000 4500 6000 7500

MAP

TO ACCOMPANY PROOFS OF APPROPRIATION FOR IRRIGATION, STOCKWATER & DOMESTIC PURPOSES BY

VAN NORMAN RANCHES INC.

FROM SURFACE AND UNDERGROUND SOURCES

SUMMIT ENGINEERING CORPORATION
CONSULTING ENGINEERS AND SURVEYORS
5405 MAE ANNE AVE. RENO, NEVADA 89523
(702) 747-8550

SHEET 8 OF 8

P:\DWGS\WATER\ORA\INDEPENS.DWG

06553