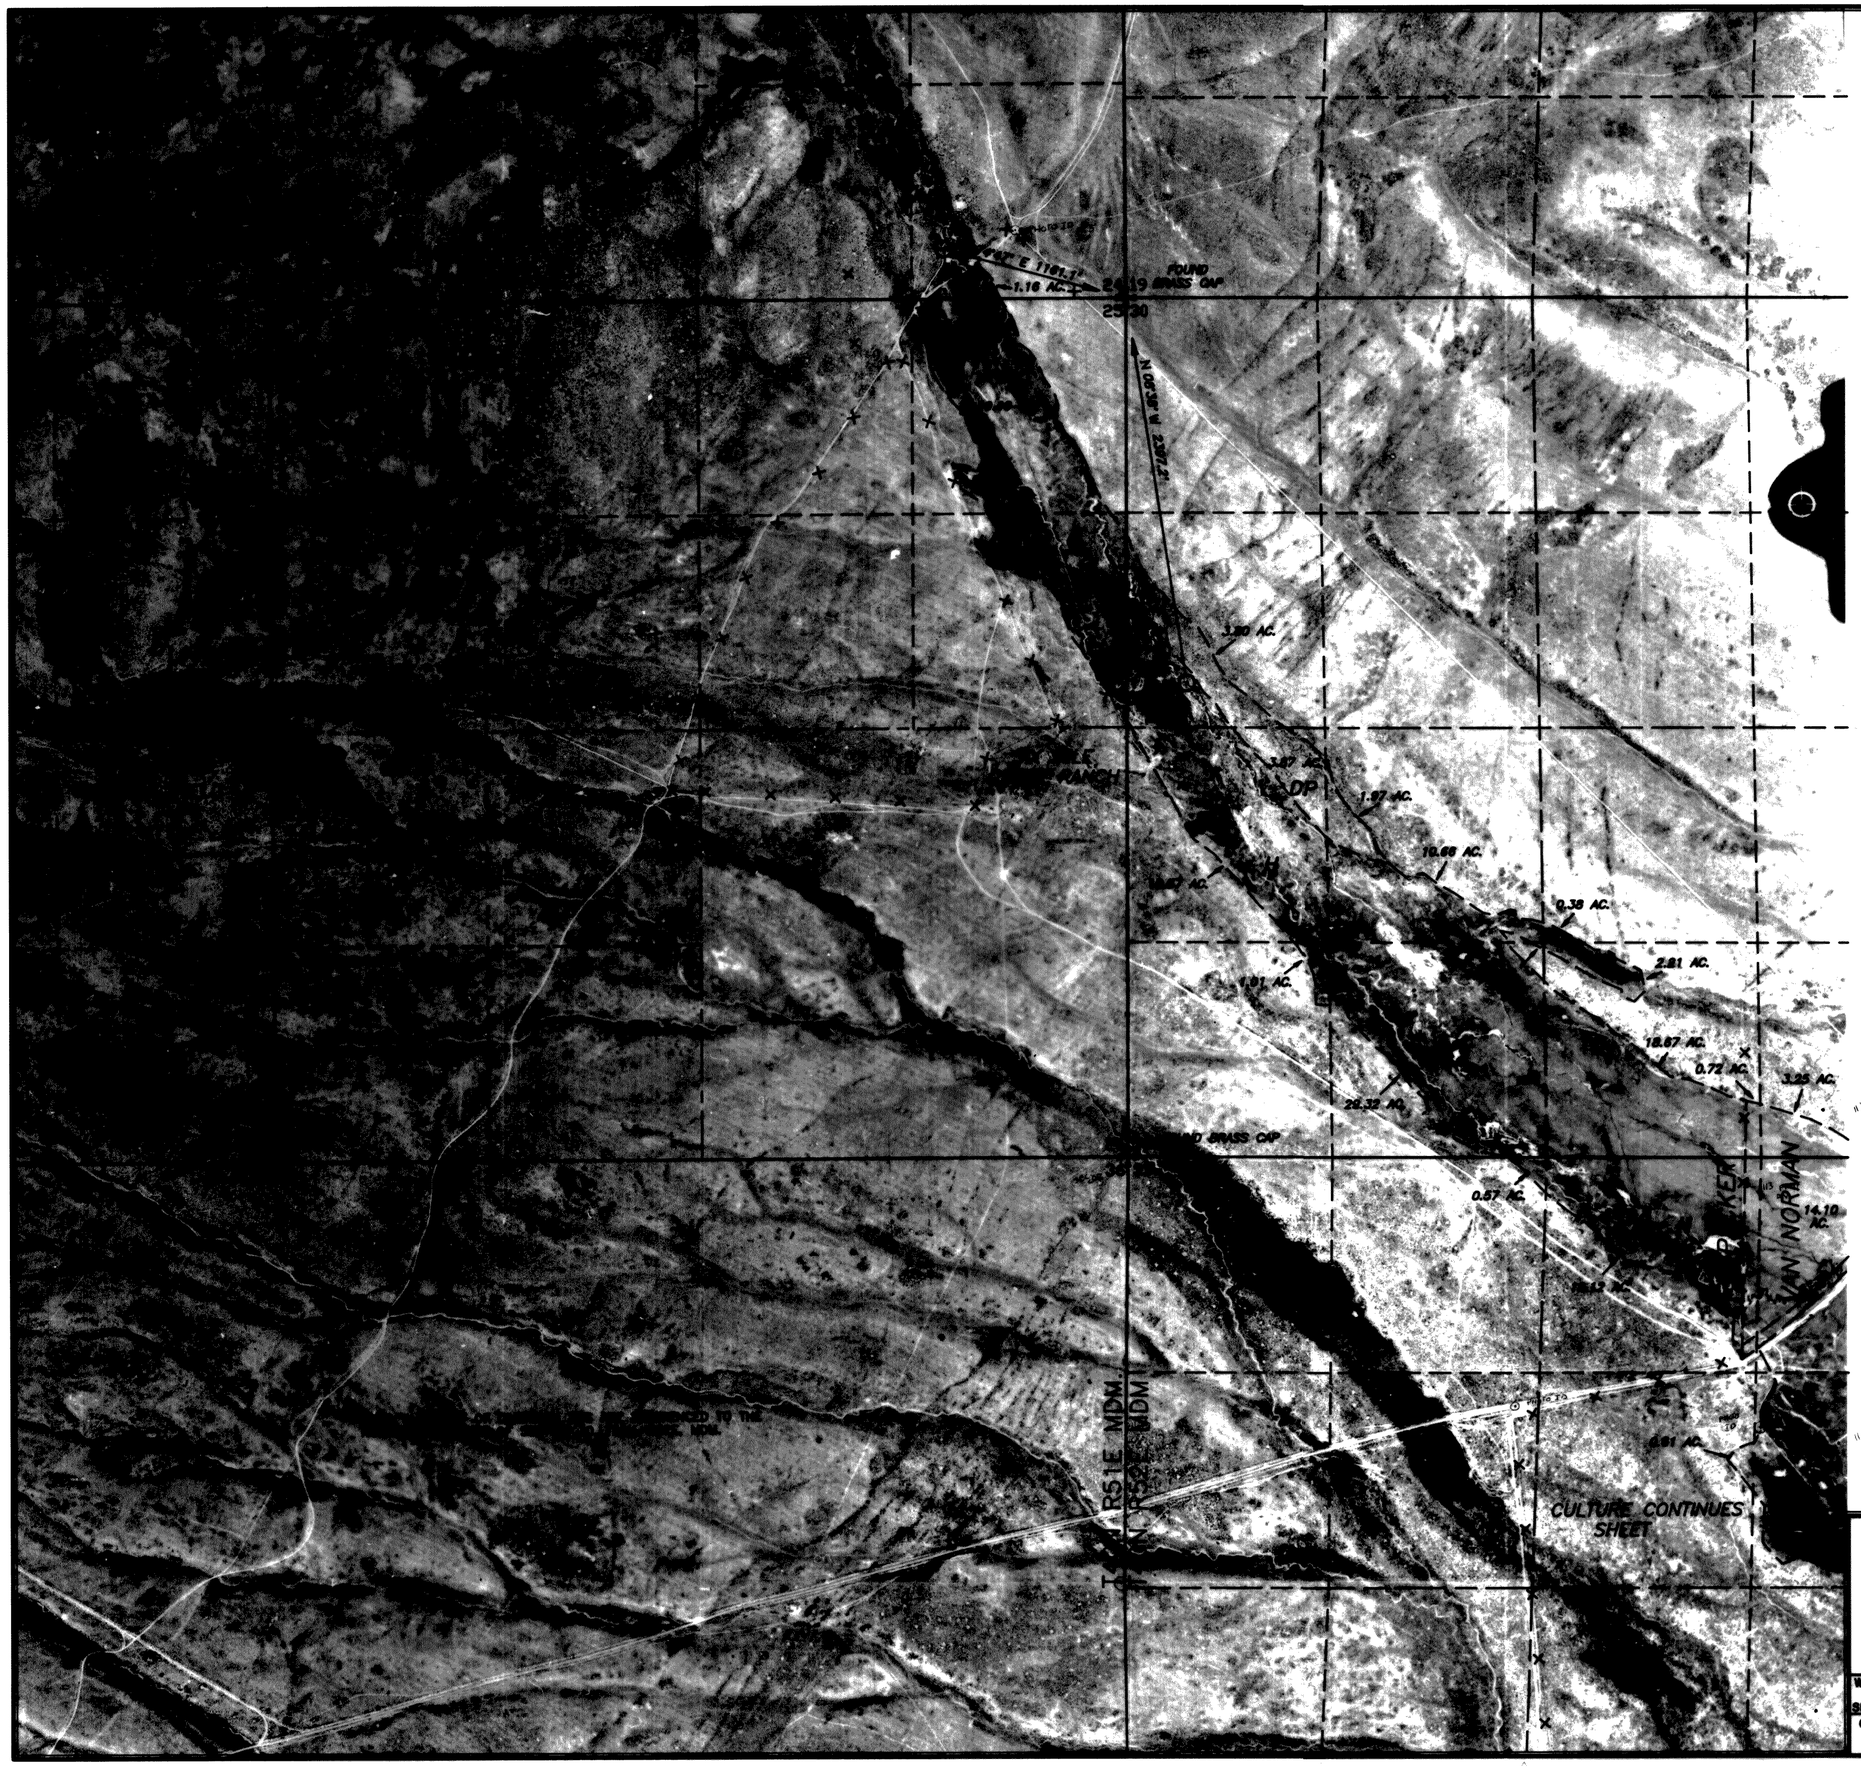

1" = 500'

0 500 1000 1500 2000 2500

LEGEND

⊙	POINT OF DIVERSION
—— ——	CULTURE BOUNDARY
H	HARVEST
M	MEADOW
DP	DIVERSIFIED PASTURE
X X X	FENCE LINE
	PIPELINE
	BUILDINGS
	DITCH/WATER COURSE
	STACK YARD

NOTE: THE RECTIFIED PHOTOGRAPHY AND INFORMATION SHOWN HEREIN IS FOR THE EXCLUSIVE PURPOSES OF THIS WATER RIGHTS SURVEY. THE PRODUCER OF THIS MAP DOES NOT WARRANT ITS ACCURACY FOR ANY OTHER USE.

Willis Packer
Van Norman Ranches

FILED
NOV 15 1996
STATE ENGINEER'S OFFICE

MAP

TO ACCOMPANY PROOFS OF APPROPRIATION FOR IRRIGATION, STOCKWATER & DOMESTIC PURPOSES BY
WILLIS PACKER
VAN NORMAN RANCHES INC.
FROM SURFACE AND UNDERGROUND SOURCES

WILLIS SHT 4 OF 4

SUMMIT ENGINEERING CORPORATION
CONSULTING ENGINEERS AND SURVEYORS
5405 MAE ANNE AVE. RENO, NEVADA 89523
(702) 747-8550

VAN NORMAN SHT 3 OF 4

STATE ENGINEER'S OFFICE
'96 JAN 15 A 8:10

06555 06554