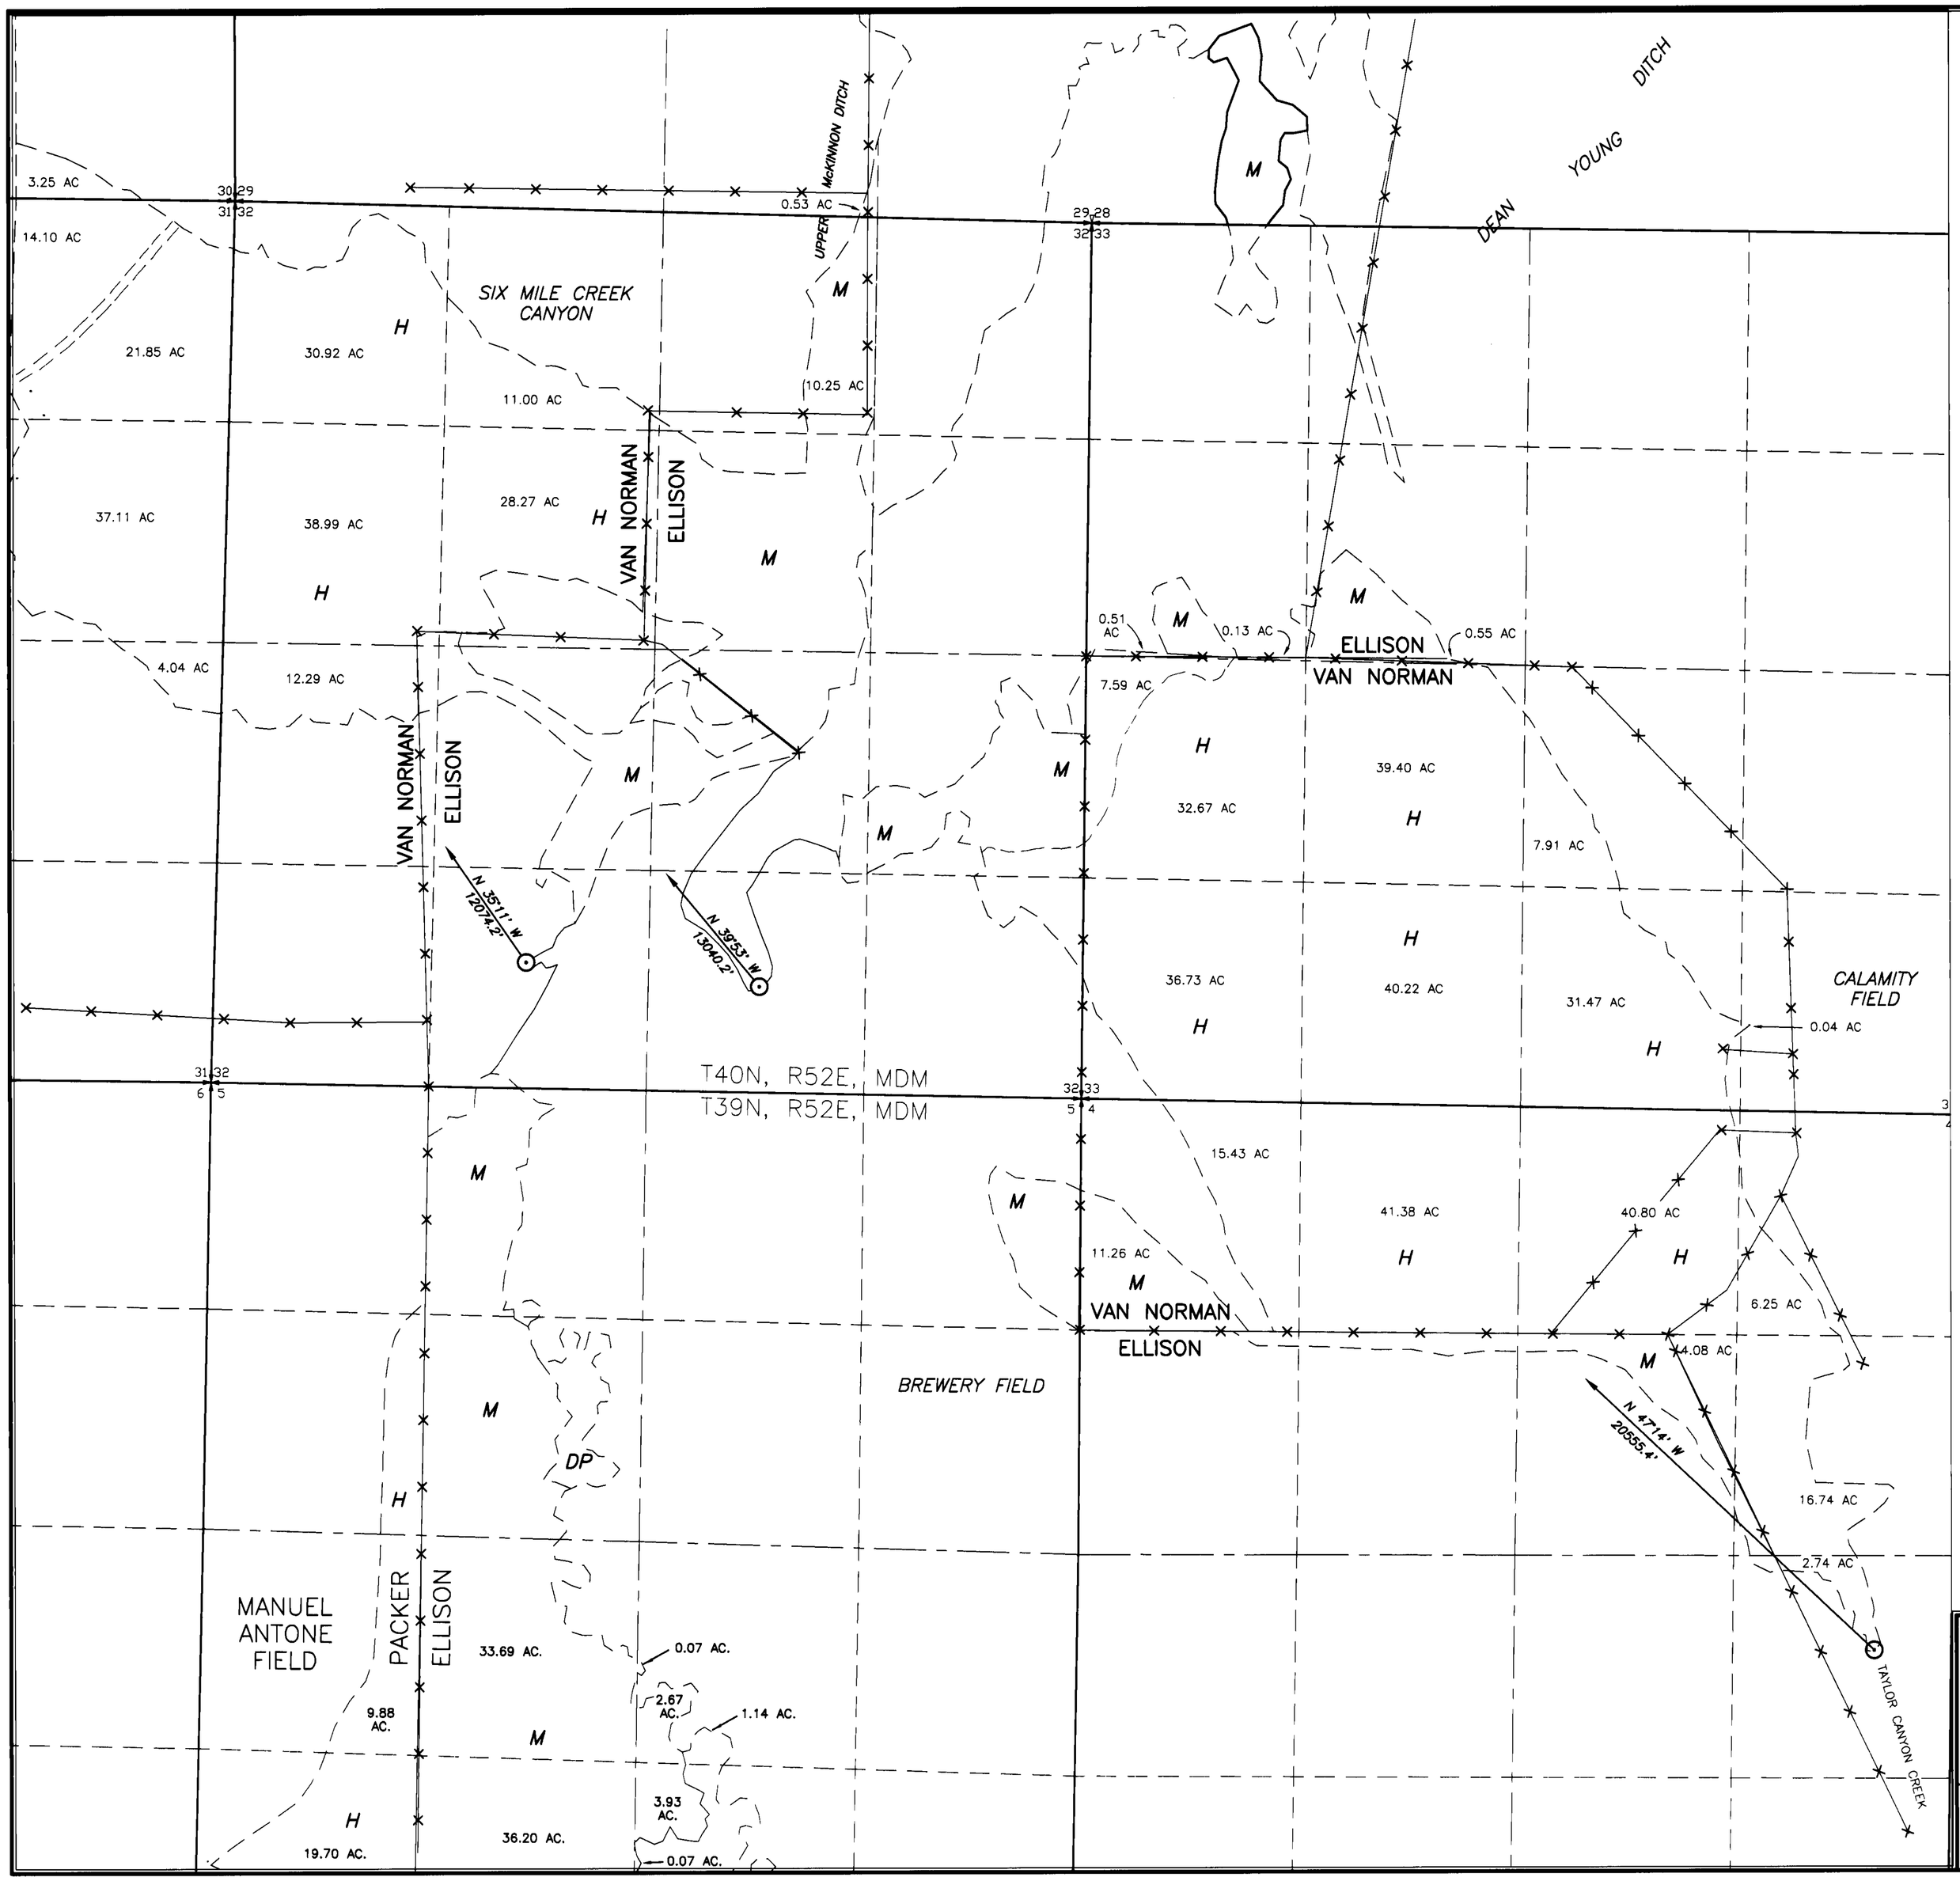

LEGEND

⊙	POINT OF DIVERSION
— — —	CULTURE BOUNDARY
H	HARVEST
M	MEADOW
DP	DIVERSIFIED PASTURE
X X X	FENCE LINE
	PIPELINE
	BUILDINGS
	DITCH/WATER COURSE
	STACK YARD

1" = 500'

NOTE: FOR PHOTO OF THIS AREA REFER TO ELLISON RANCHING COMPANY, SHEET NO. 9 OF 25.

NOTE: ALL POINT OF DIVERSION TIES ARE REFERENCED TO THE NORTHWEST CORNER OF SECTION 30 T40N, R52E, MDM.

NOTE: THE INFORMATION SHOWN HEREIN IS FOR THE EXCLUSIVE PURPOSES OF THIS WATER RIGHTS SURVEY. THE PRODUCER OF THIS MAP DOES NOT WARRANT ITS ACCURACY FOR ANY OTHER USE.

FILED

1" = 500'

0 500 1000 1500 2000 2500

MAP

TO ACCOMPANY PROOFS OF APPROPRIATION FOR IRRIGATION, STOCKWATER & DOMESTIC PURPOSES BY

VAN NORMAN RANCHES INC.

FROM SURFACE AND UNDERGROUND SOURCES

SUMMIT ENGINEERING CORPORATION
CONSULTING ENGINEERS AND SURVEYORS
5405 MAE ANNE AVE. RENO, NEVADA 89523
(702) 747-8550

SHEET 4 OF 4

06555 06554