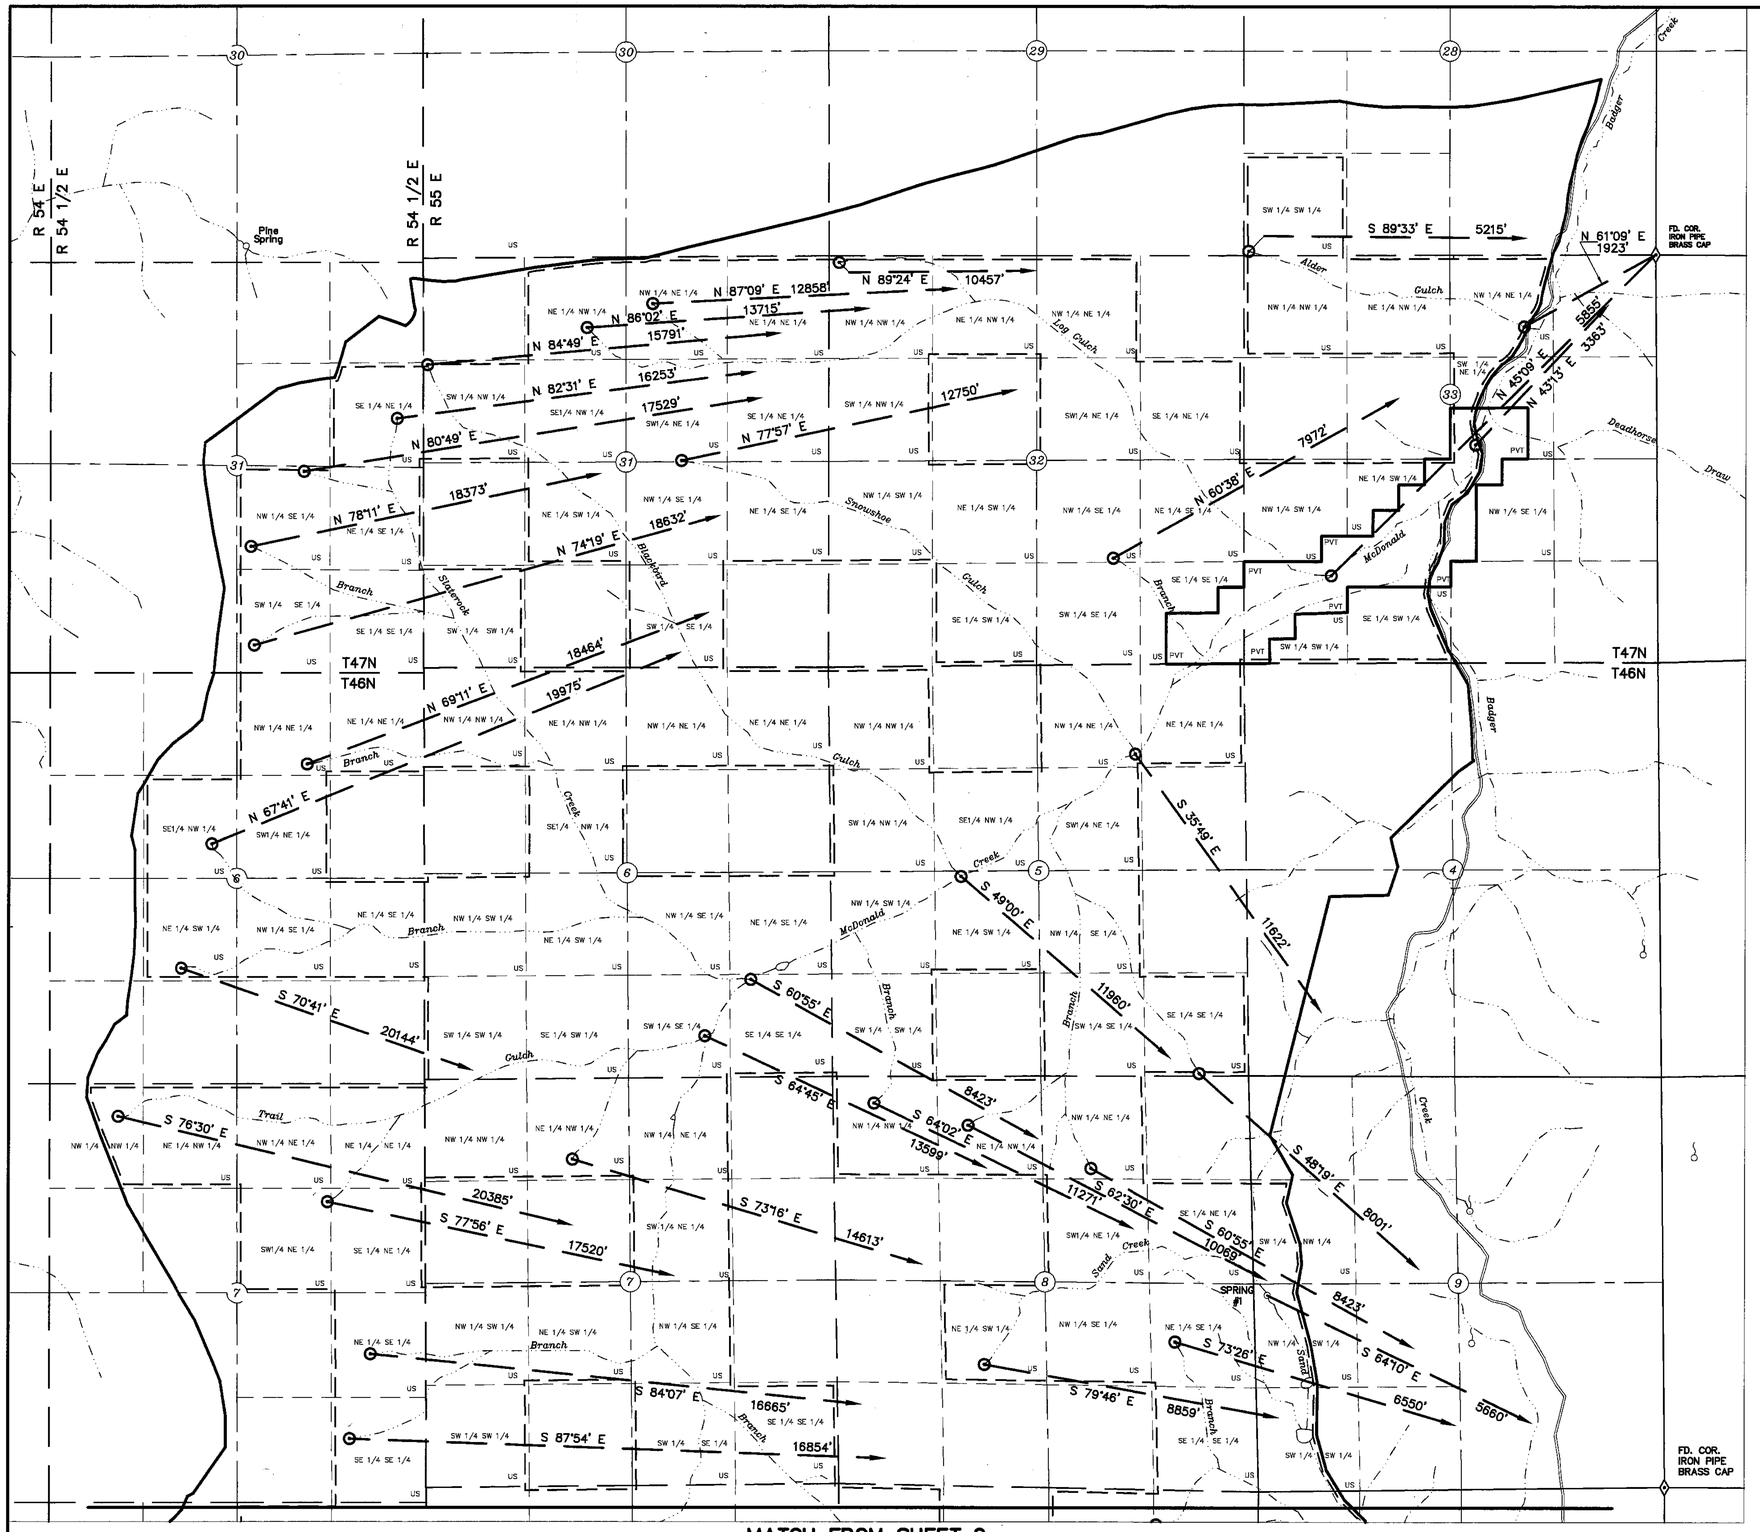

MATCH FROM SHEET 2

STATE OF NEVADA
COUNTY OF ELKO } SS

I, William A. Nisbet, being first duly sworn, depose and say that this map, consisting of two sheets, has been correctly drawn to the designated scale from a field survey made under my supervision and direction, completed on the 11th day of October, 1993 and from information shown on pertinent quadrangle maps published by the U.S. Geological Survey; that it truly and correctly represents the proposed location and extent of the works used to divert water from SURFACE SOURCES in ELKO COUNTY by SIMPLOT LIVESTOCK COMPANY for STOCKWATERING AND DOMESTIC PURPOSES. That the proposed points of diversion, the approximate location and names of all other works or streams which are crossed by, or connected with the said works, are fully and correctly designated thereon.

PROFESSIONAL LAND SURVEYOR - STATE OF NEVADA
WILLIAM A. NISBET
6/09/94
No. 3805

William A. Nisbet
STATE WATER RIGHT SURVEYOR NO. 448

Subscribed and sworn to before me this 9 day of June 1994.

CORALEE GRISWOLD
Notary Public
State of Nevada
Elko County, Nevada
My appointment expires July 12, 1994

Coralee Griswold
NOTARY PUBLIC In and for ELKO COUNTY, NEVADA

BASIS OF BEARING: 16° E.

N

T.46 & 47 N.
R.54, 54 1/2 & 55 E.
M.D.M.

LEGEND

- ▲ UNITED STATES LAND MONUMENT
- NATURAL POND
- SPRING
- CREEK OR RIVER
- ROAD
- SECONDARY ROAD
- PACK TRAIL OR 4WD
- ALLOTMENT BOUNDARY
- PLACE OF USE
- ⊙ POINT OF DIVERSION
- US UNITED STATES FOREST SERVICE
- PVT TM RANCH COMPANY
- (36) SURVEYED SECTION
- (36) UNSURVEYED SECTION

0 1000 2000 3000
SCALE: 1"=1000'

06686-06687

MAP TO ACCOMPANY
PROOF OF APPROPRIATION
FOR STOCKWATERING AND DOMESTIC PURPOSES
BY **SIMPLOT LIVESTOCK COMPANY**
FROM TELEPHONE, VINCENTI CANYON, SAND, BRIDGE GULCH, McDONALD, TRAIL GULCH, SLATEROCK, BLACKBIRD, SNOWSHOE, LOG GULCH, ALDER GULCH, CREEKS, AND UNNAMED SPRINGS AND TRIBUTARIES
IN ELKO, COUNTY, NEVADA

FILED
JUN 15 1994
STATE ENGINEER'S OFFICE

STATE ENGINEER'S OFFICE
'94 JUN 15 P2:58

NO.	BY	DATE	DESCRIPTION	CHK'D	APP'D

REVISIONS

DRAWN BY CWN/CLA	APPROVED BY WAN
JOB NO. 2011.003	DATE APRIL 1994

CHILTON Engineering and Surveying, LTD
421 Court Street
(702) 738-2121 Elko, Nevada 89801

W94012 1/2

06689 06688 06687 06686

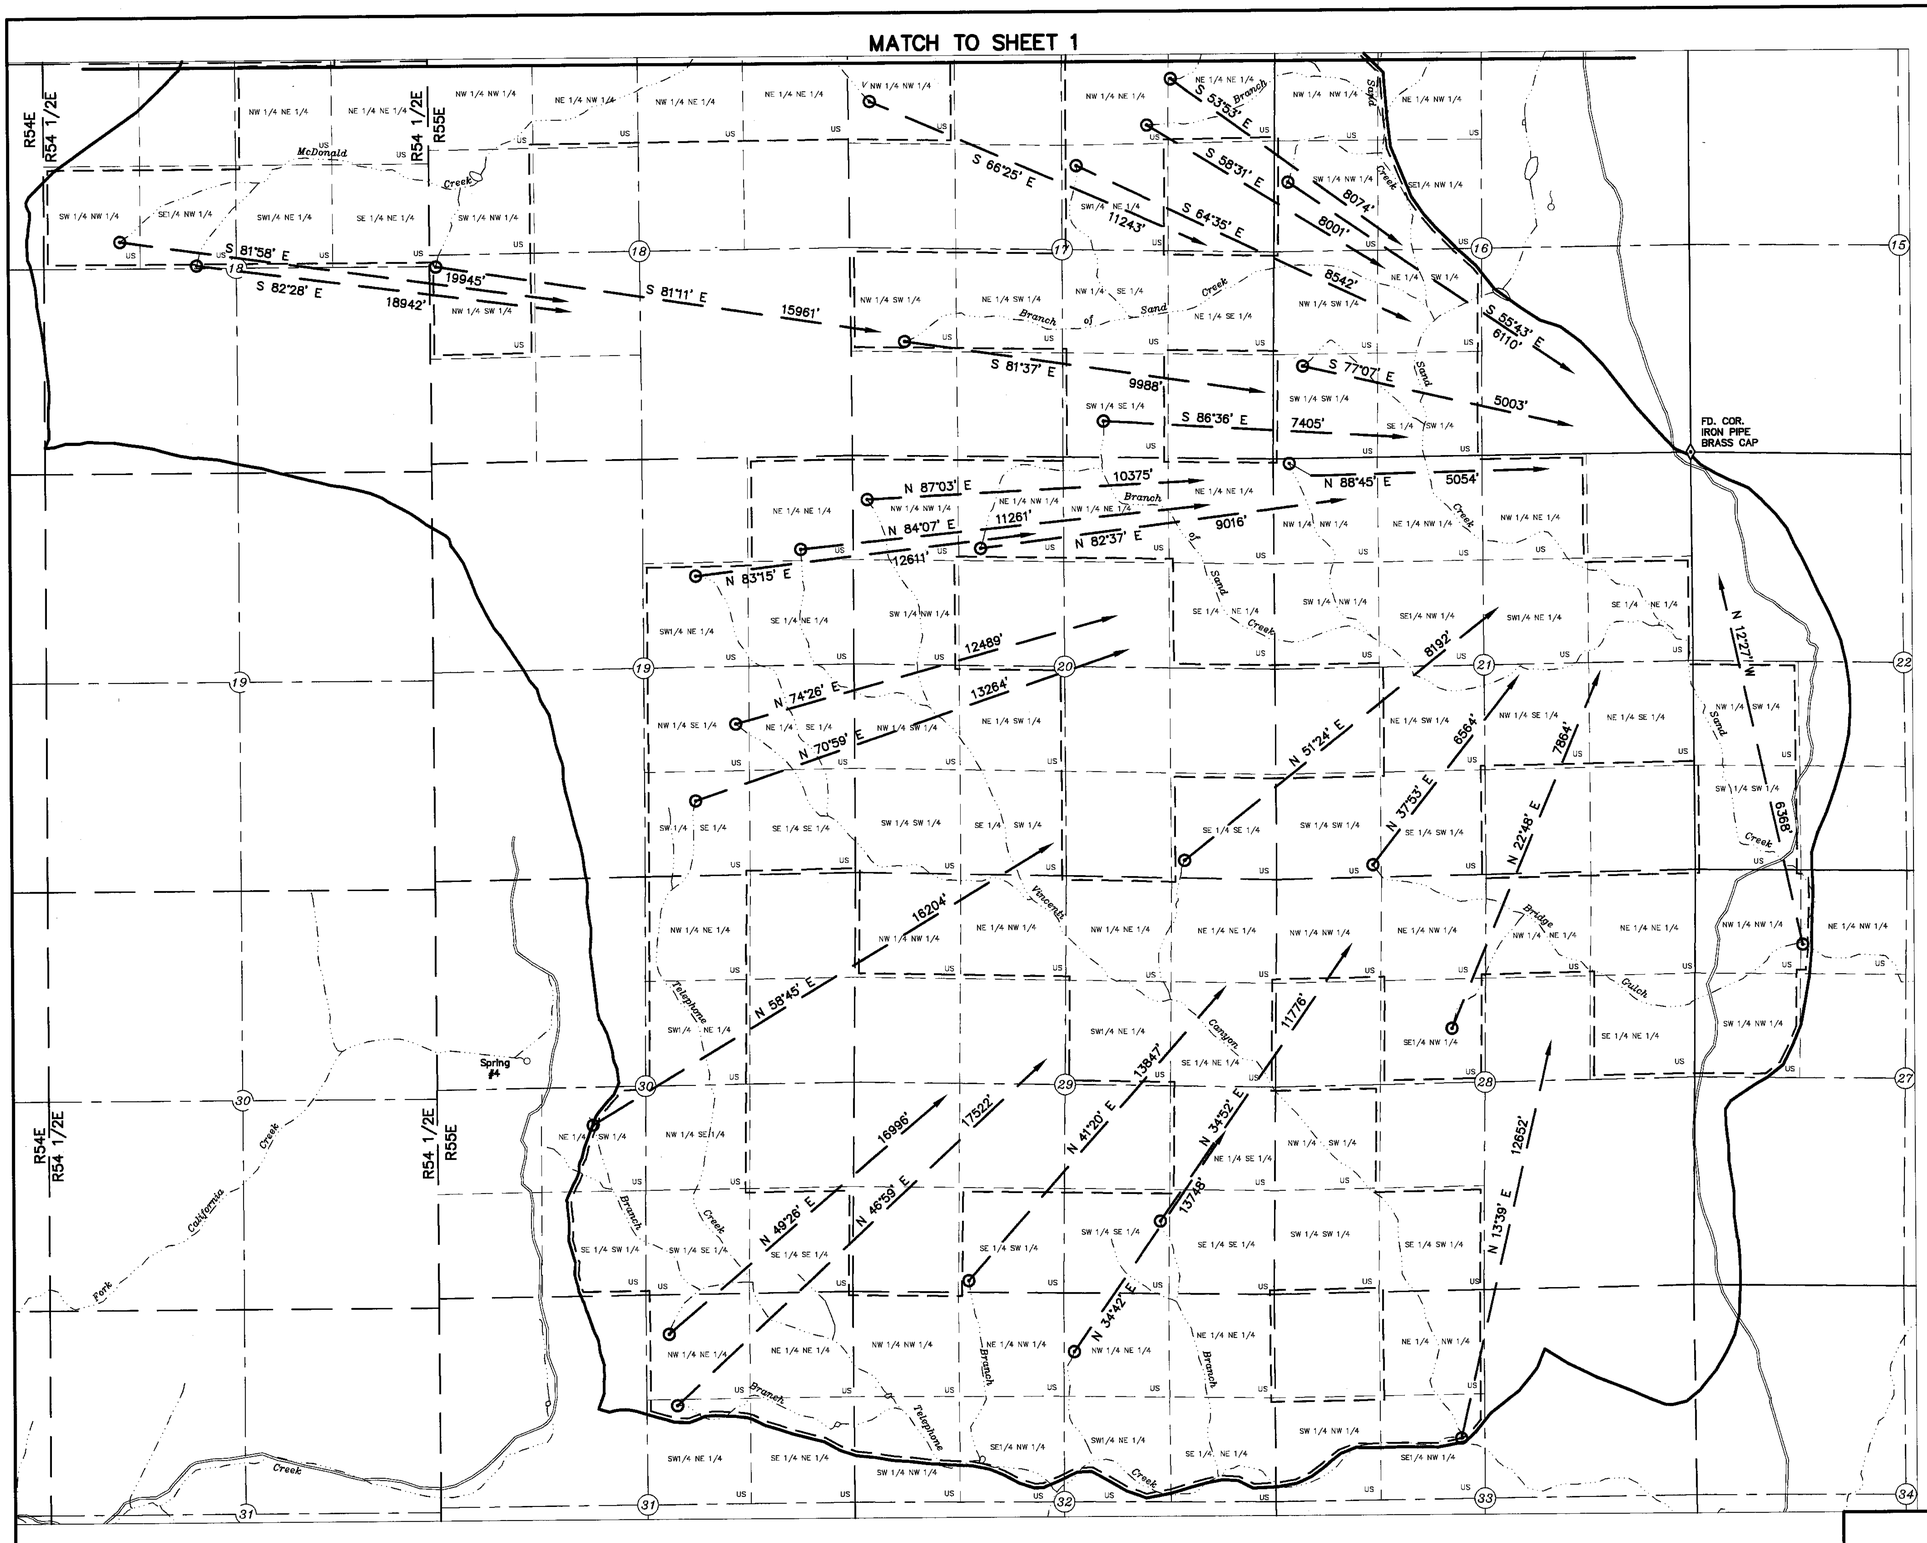

06686-06687

MAP TO ACCOMPANY

PROOF OF APPROPRIATION

FOR STOCKWATERING AND DOMESTIC PURPOSES

BY **SIMPLOT LIVESTOCK COMPANY**

FROM TELEPHONE, VINCENTI CANYON, SAND, BRIDGE GULCH, McDONALD, TRAIL GULCH, SLATEROCK, BLACKBIRD, SNOWSHOE, LOG GULCH, ALDER GULCH CREEKS, AND UNNAMED SPRINGS AND TRIBUTARIES

IN ELKO, COUNTY, NEVADA

FILED
JUN 15 1994
STATE ENGINEER'S OFFICE

STATE ENGINEERS OFFICE
'94 JUN 15 P2:58

NO.	BY	DATE	DESCRIPTION	CH'KD	APP'D

REVISIONS

DRAWN BY	APPROVED BY
CWN/CLA	
JOB NO. 2011.003	DATE APRIL 1994

CHILTON Engineering and Surveying, LTD
421 Court Street
(702) 738-2121 Elko, Nevada 89801

W94012 2/2

06689 06688 06687 06686