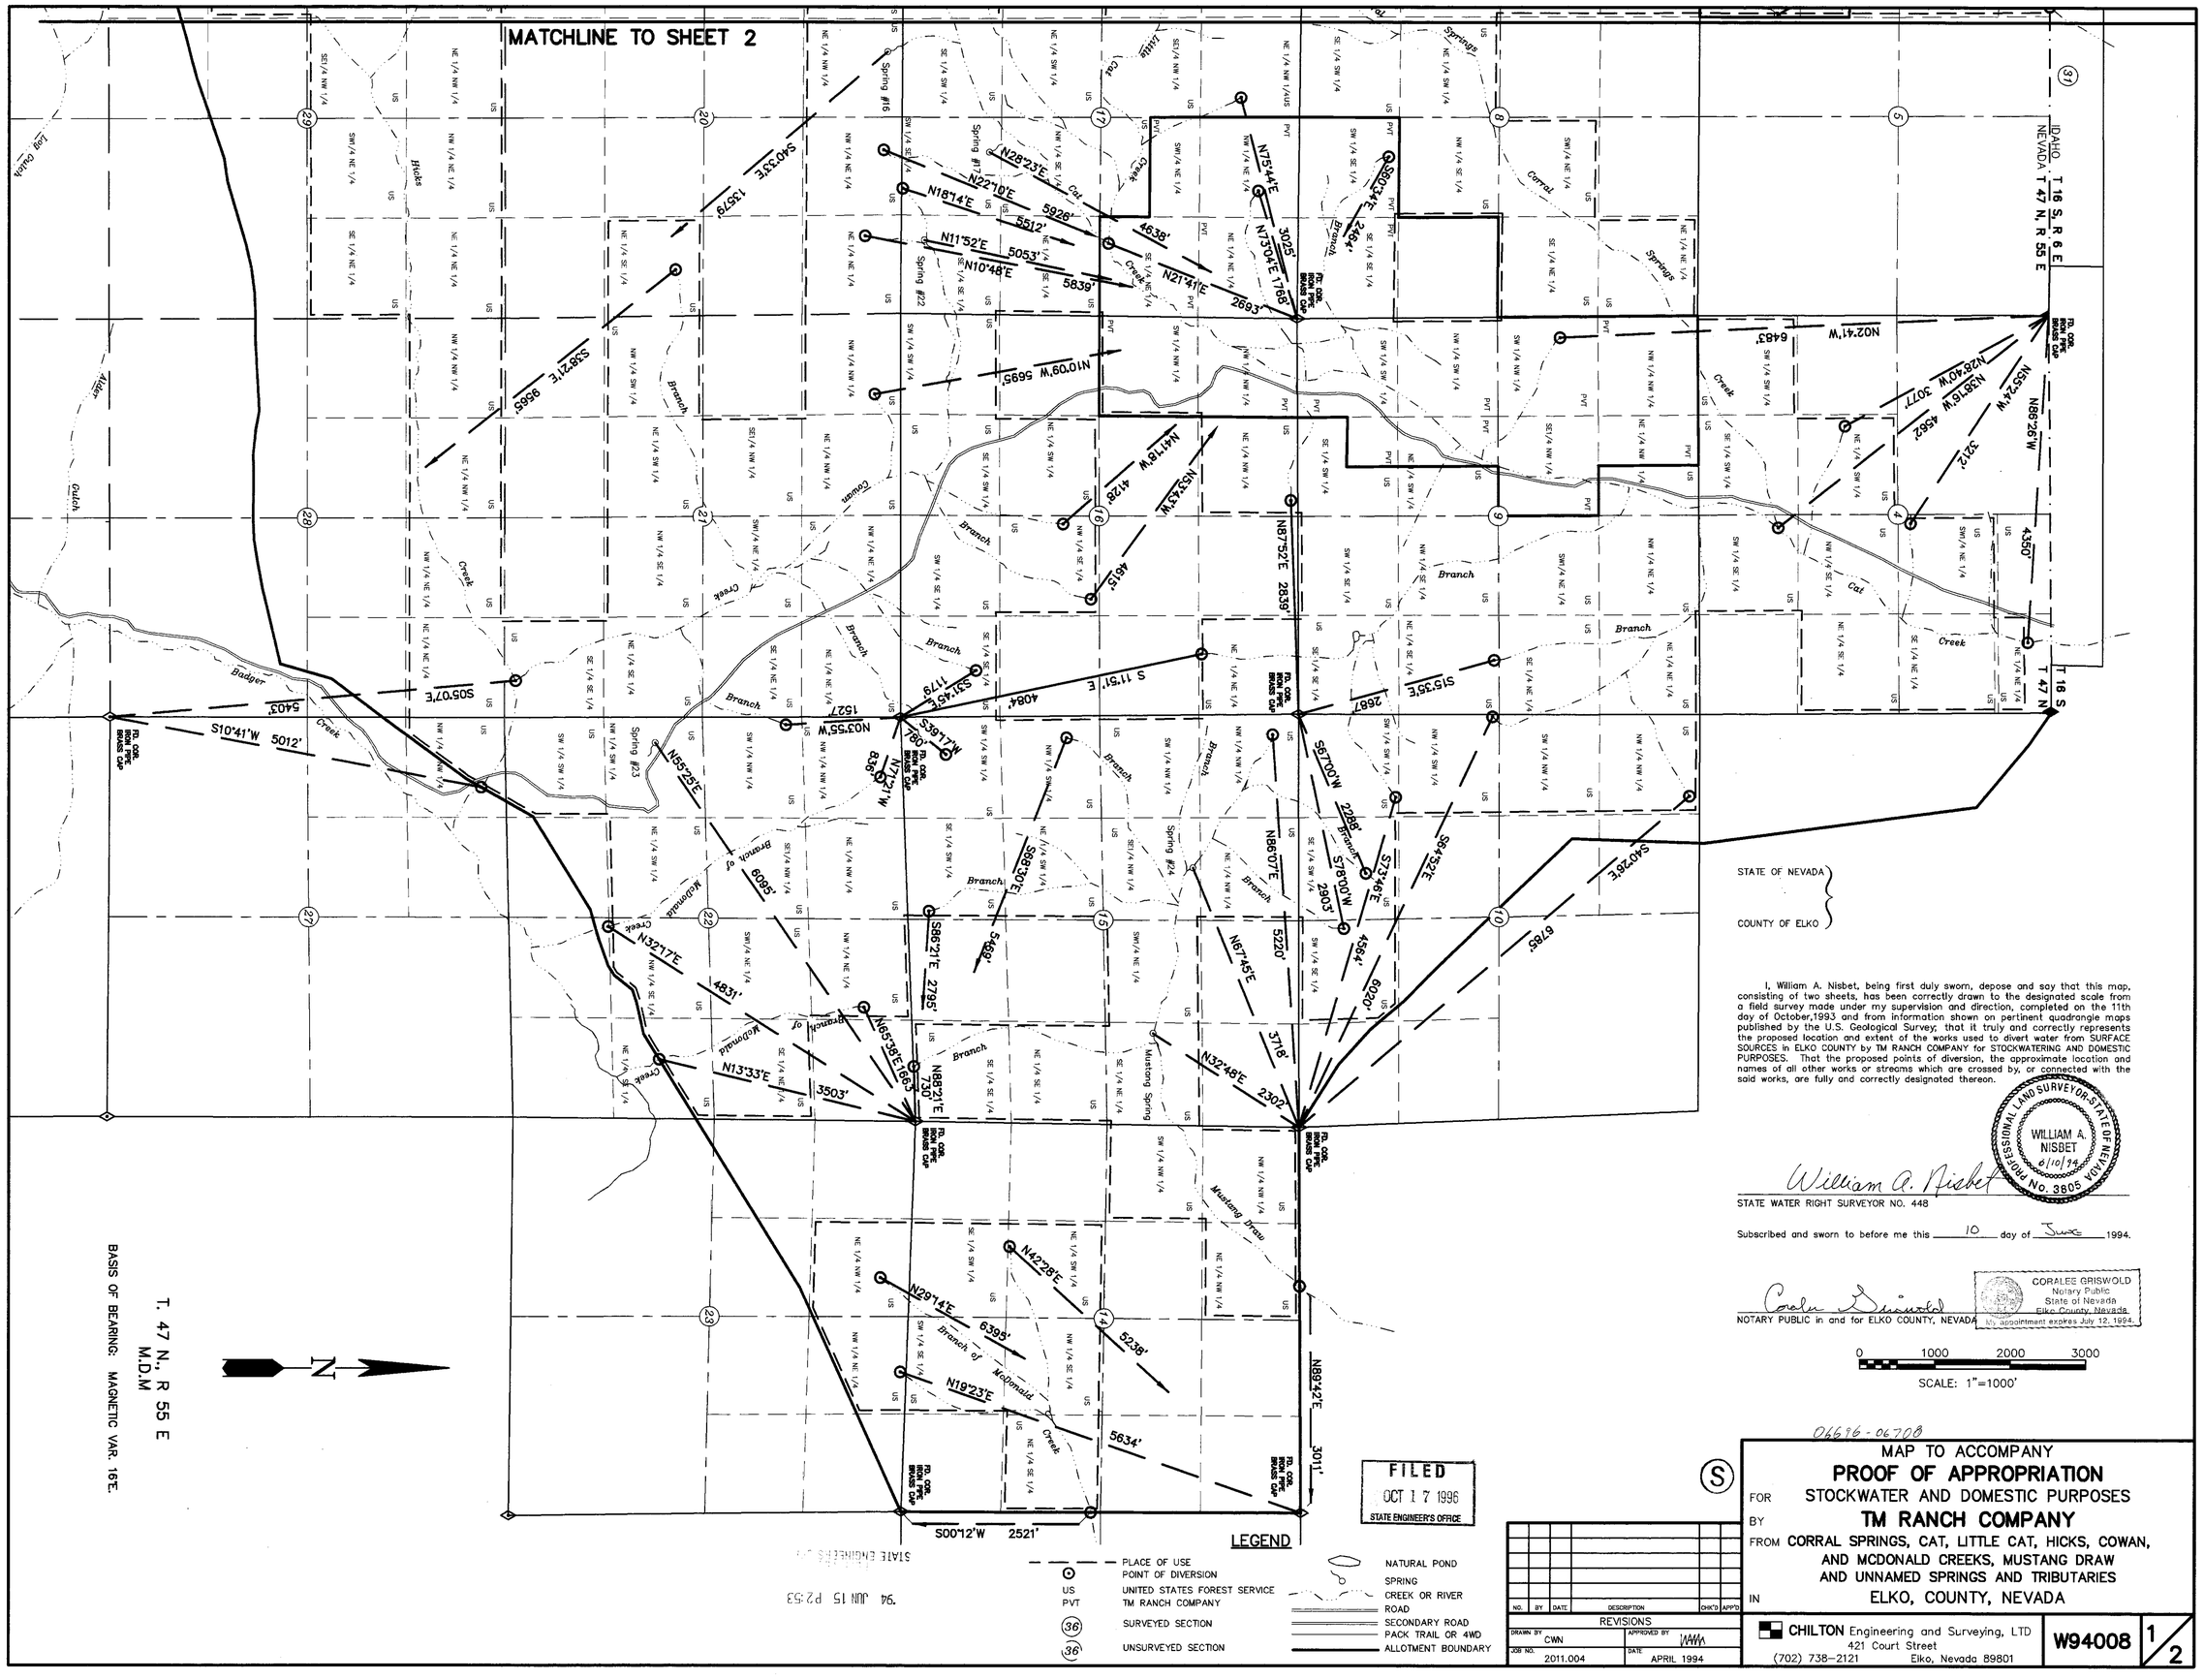

STATE OF NEVADA
COUNTY OF ELKO

I, William A. Nisbet, being first duly sworn, depose and say that this map, consisting of two sheets, has been correctly drawn to the designated scale from a field survey made under my supervision and direction, completed on the 11th day of October,1993 and from information shown on pertinent quadrangle maps published by the U.S. Geological Survey; that it truly and correctly represents the proposed location and extent of the works used to divert water from SURFACE SOURCES in ELKO COUNTY by TM RANCH COMPANY for STOCKWATERING AND DOMESTIC PURPOSES. That the proposed points of diversion, the approximate location and names of all other works or streams which are crossed by, or connected with the said works, are fully and correctly designated thereon.

PROFESSIONAL LAND SURVEYOR-STATE OF NEVADA
WILLIAM A. NISBET
6/10/94
No. 3805

William A. Nisbet
STATE WATER RIGHT SURVEYOR NO. 448

Subscribed and sworn to before me this 10 day of June 1994.

Coralee Griswold
NOTARY PUBLIC in and for ELKO COUNTY, NEVADA

CORALEE GRISWOLD
Notary Public
State of Nevada
Elko County, Nevada
My appointment expires July 12, 1994

0 1000 2000 3000
SCALE: 1"=1000'

FILED
OCT 17 1996
STATE ENGINEER'S OFFICE

LEGEND

- PLACE OF USE
- POINT OF DIVERSION
- US UNITED STATES FOREST SERVICE
- PVT TM RANCH COMPANY
- (36) SURVEYED SECTION
- (36) UNSURVEYED SECTION
- NATURAL POND
- SPRING
- CREEK OR RIVER
- ROAD
- SECONDARY ROAD
- PACK TRAIL OR 4WD
- ALLOTMENT BOUNDARY

NO.	BY	DATE	DESCRIPTION	CHK'D	APP'D

REVISIONS

DRAWN BY	APPROVED BY
CWN	
JOB NO. 2011.004	DATE APRIL 1994

06696 - 06708

(S)

MAP TO ACCOMPANY
PROOF OF APPROPRIATION
FOR STOCKWATER AND DOMESTIC PURPOSES
BY **TM RANCH COMPANY**
FROM CORRAL SPRINGS, CAT, LITTLE CAT, HICKS, COWAN, AND MCDONALD CREEKS, MUSTANG DRAW AND UNNAMED SPRINGS AND TRIBUTARIES
IN ELKO, COUNTY, NEVADA

CHILTON Engineering and Surveying, LTD
421 Court Street
(702) 738-2121 Elko, Nevada 89801

W94008 1/2

STATE ENGINEERS OFFICE
'94 JUN 15 P2:53

06708 06707 06706 06705 06704 06703 06702 06701 06700 06699 06698 06697 06696

SIMPLOT Fri Jun 10 09:13:42 1994

T. 47 N., R. 54, 54 1/2, AND 55 E
M.D.M

BASIS OF BEARING: MAGNETIC VAR. 16E.

MATCHLINE TO SHEET 1

IDAHO
NEVADA

T 16 S.
T 47 N

R 54 E
R 54 1/2 E
R 55 E

LEGEND

- PLACE OF USE
- POINT OF DIVERSION
- US UNITED STATES FOREST SERVICE
- PVT TM RANCH COMPANY
- (36) SURVEYED SECTION
- (36) UNSURVEYED SECTION
- NATURAL POND
- SPRING
- CREEK OR RIVER
- ROAD
- SECONDARY ROAD
- PACK TRAIL OR 4WD
- ALLOTMENT BOUNDARY

0 1000 2000 3000
SCALE: 1"=1000'

FILED
OCT 17 1996
STATE ENGINEER'S OFFICE

NO.	BY	DATE	DESCRIPTION	CHK'D	APP'D
			REVISIONS		

DRAWN BY CWN
APPROVED BY
JOB NO. 2011.004
DATE APRIL 1994

06696 - 06708

MAP TO ACCOMPANY
PROOF OF APPROPRIATION
FOR STOCKWATERING AND DOMESTIC PURPOSES
BY **TM RANCH COMPANY**
FROM COTTONWOOD, ADLER, LITTLE ADLER, POLE, LITTLE SALMON, SALMON, CAT, LITTLE CAT, CORRAL SPRINGS AND HICKS CREEKS, AND UNNAMED SPRINGS AND TRIBUTARIES
IN ELKO, COUNTY, NEVADA

CHILTON Engineering and Surveying, LTD
421 Court Street
(702) 738-2121 Elko, Nevada 89801

W94008 2/2

STATE ENGINEERS OFFICE
'94 JUN 15 P2:53

06708 06707 06706 06705 06704 06703 06702 06701 06700 06699 06698 06697 06696

SIMPLOT Fri Jun 10 08:55:00 1994