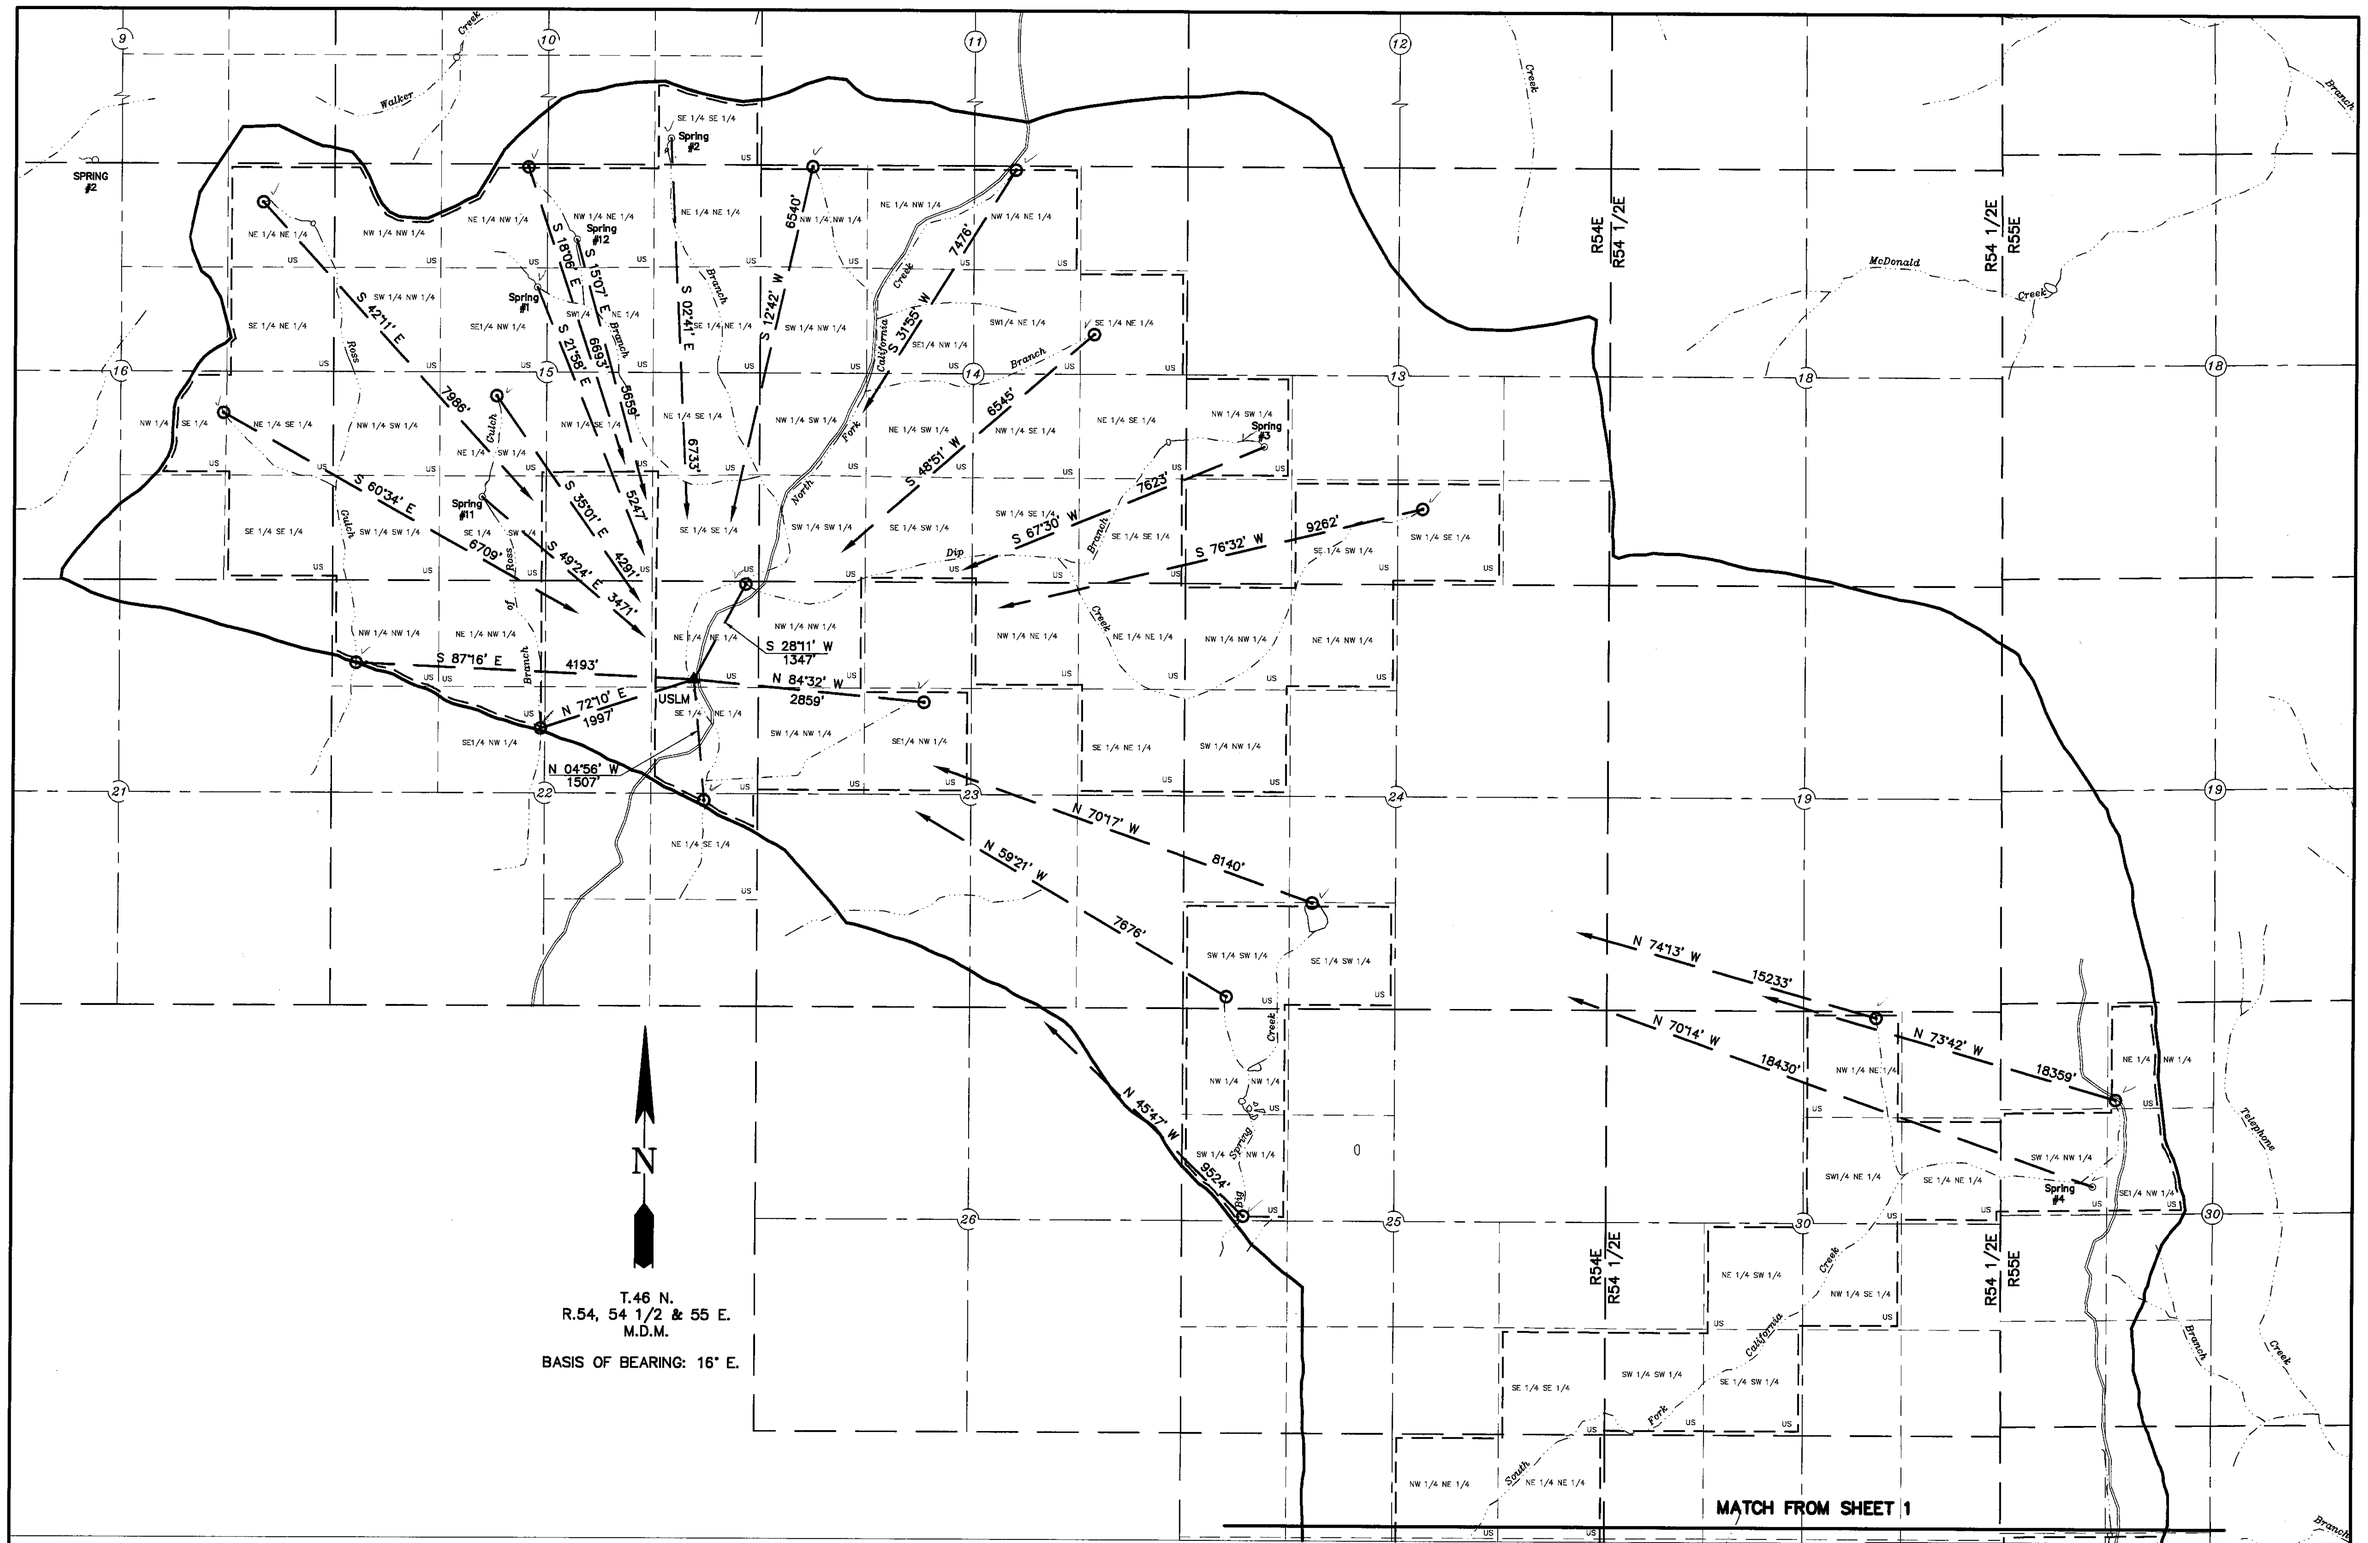

LEGEND

- ▲ UNITED STATES LAND MONUMENT
- PLACE OF USE
- ⊙ POINT OF DIVERSION
- US UNITED STATES FOREST SERVICE
- PVT M.L. INVESTMENT COMPANY
- (36) SURVEYED SECTION
- (36) UNSURVEYED SECTION
- NATURAL POND
- SPRING
- CREEK OR RIVER
- ROAD
- SECONDARY ROAD
- PACK TRAIL OR 4WD
- ALLOTMENT BOUNDARY

0 1000 2000 3000

SCALE: 1"=1000'

FILED
JUN 15 1994
STATE ENGINEER'S OFFICE

NO.	BY	DATE	DESCRIPTION	CHK'D	APP'D

REVISIONS

DRAWN BY	APPROVED BY
CWN/CLA	
JOB NO. 2011.003	DATE APRIL 1994

MAP TO ACCOMPANY 06709-06717

PROOF OF APPROPRIATION

FOR STOCKWATERING AND DOMESTIC PURPOSES

BY **SIMPLOT LIVESTOCK COMPANY**

FROM NEGRO GEORGE DRAW, ALLEGHENY, BAKER, DIP, ROSS, BIG SPRINGS, NORTH AND SOUTH FORKS OF CALIFORNIA, AND PIXLEY CREEKS, AND UNNAMED SPRINGS AND TRIBUTARIES

IN ELKO, COUNTY, NEVADA

CHILTON Engineering and Surveying, LTD
421 Court Street
(702) 738-2121 Elko, Nevada 89801

W94010 2/2

STATE ENGINEERS OFFICE
'94 JUN 15 P2:50

06715 06713 06712 06711 06710 06709

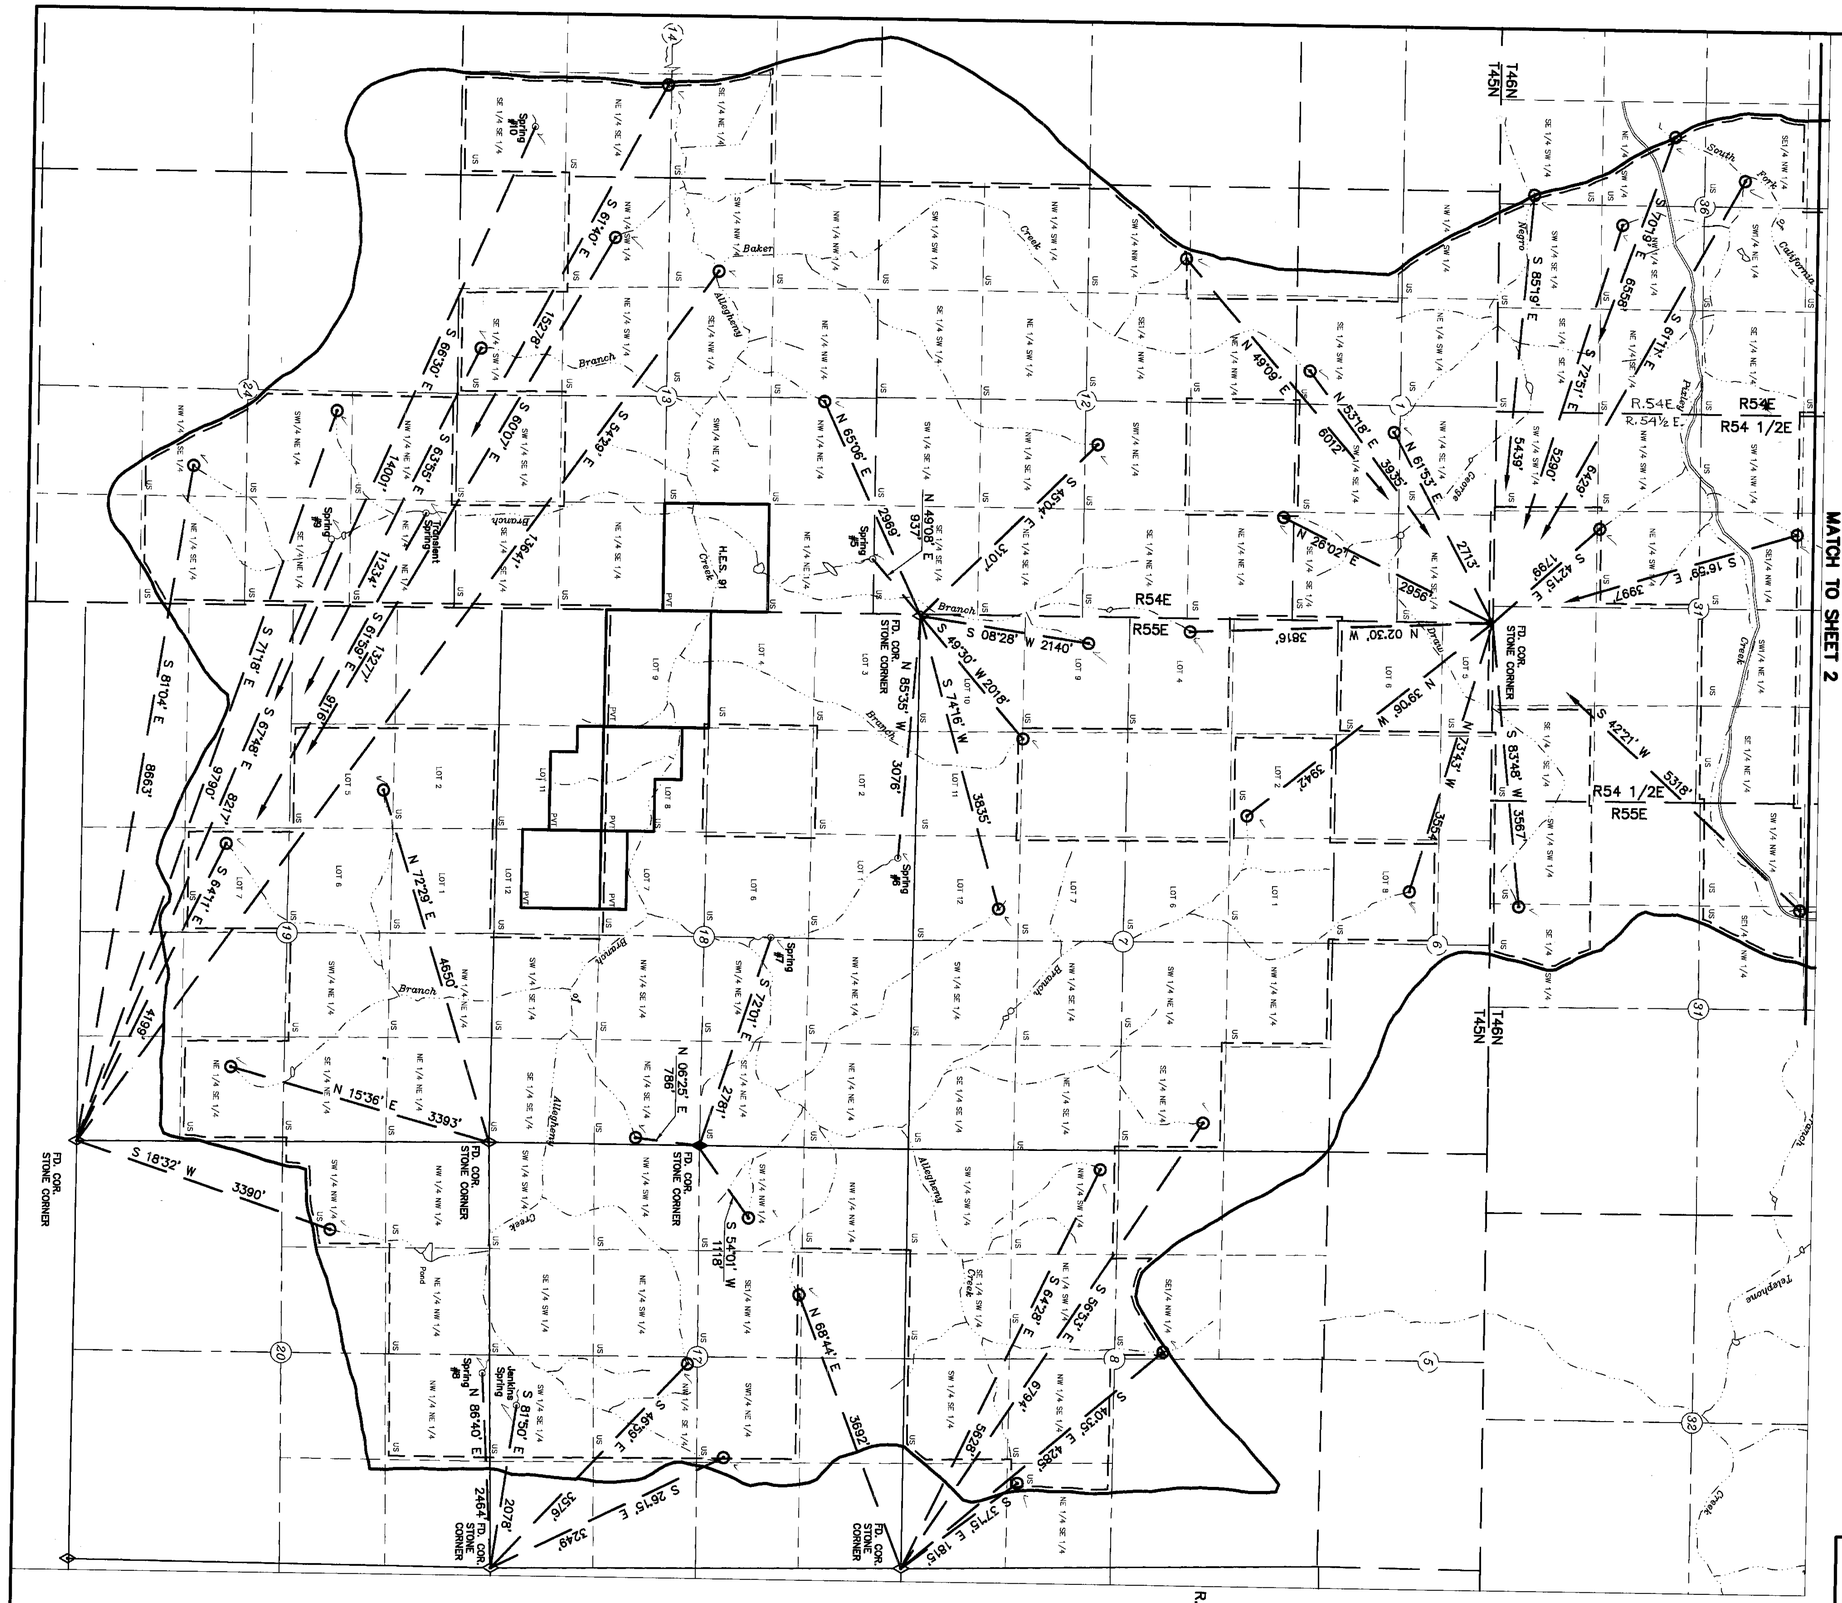

STATE OF NEVADA
COUNTY OF ELKO } SS

I, William A. Nisbet, being first duly sworn, depose and say that this map, consisting of two sheets, has been correctly drawn to the designated scale from a field survey made under my supervision and direction, completed on the 11th day of October, 1993 and from information shown on pertinent quadrangle maps published by the U.S. Geological Survey; that it truly and correctly represents the proposed location and extent of the works used to divert water from SURFACE SOURCES in ELKO COUNTY by SIMPLOT LIVESTOCK COMPANY for STOCKWATERING AND DOMESTIC PURPOSES. That the proposed points of diversion, the approximate location and names of all other works or streams which are crossed by, or connected with the said works, are fully and correctly designated thereon.

PROFESSIONAL LAND SURVEYOR, STATE OF NEVADA
WILLIAM A. NISBET
6/10/94
No. 3805

William A. Nisbet
STATE WATER RIGHT SURVEYOR NO. 448

Subscribed and sworn to before me this 10 day of June 1994.

CORALEE GRISWOLD
Notary Public
State of Nevada
Elko County, Nevada
My appointment expires July 12, 1994.

Coralee Griswold
NOTARY PUBLIC in and for ELKO COUNTY, NEVADA

BASIS OF BEARING: 16° E.

LEGEND

- NATURAL POND
- SPRING
- CREEK OR RIVER
- ROAD
- SECONDARY ROAD
- PACK TRAIL OR 4WD
- ALLOTMENT BOUNDARY
- PLACE OF USE
- POINT OF DIVERSION
- US UNITED STATES FOREST SERVICE
- PVT M.L. INVESTMENT COMPANY
- (36) SURVEYED SECTION
- (36) UNSURVEYED SECTION

0 1000 2000 3000
SCALE: 1"=1000'

06709-06717

MAP TO ACCOMPANY
PROOF OF APPROPRIATION
FOR STOCKWATERING AND DOMESTIC PURPOSES
BY **SIMPLOT LIVESTOCK COMPANY**
FROM NEGRO GEORGE DRAW, ALLEGHENY, BAKER, DIP, ROSS, BIG SPRINGS, NORTH AND SOUTH FORKS OF CALIFORNIA, AND PIXLEY CREEKS, AND UNNAMED SPRINGS AND TRIBUTARIES
IN ELKO, COUNTY, NEVADA

NO.	BY	DATE	DESCRIPTION	CHK'D	APP'D

REVISIONS

DRAWN BY CWN | APPROVED BY | JOB NO. 2011.003 | DATE APRIL 1994

CHILTON Engineering and Surveying, LTD
421 Court Street
(702) 738-2121 Elko, Nevada 89801

W94010 1/2

FILED
JUN 15 1994
STATE ENGINEER'S OFFICE

94 JUN 15 P2:49
STATE ENGINEER'S OFFICE

06717 06716 06715 06714 06709

SIMPLOT Fri Jun 10 09:33:14 1994