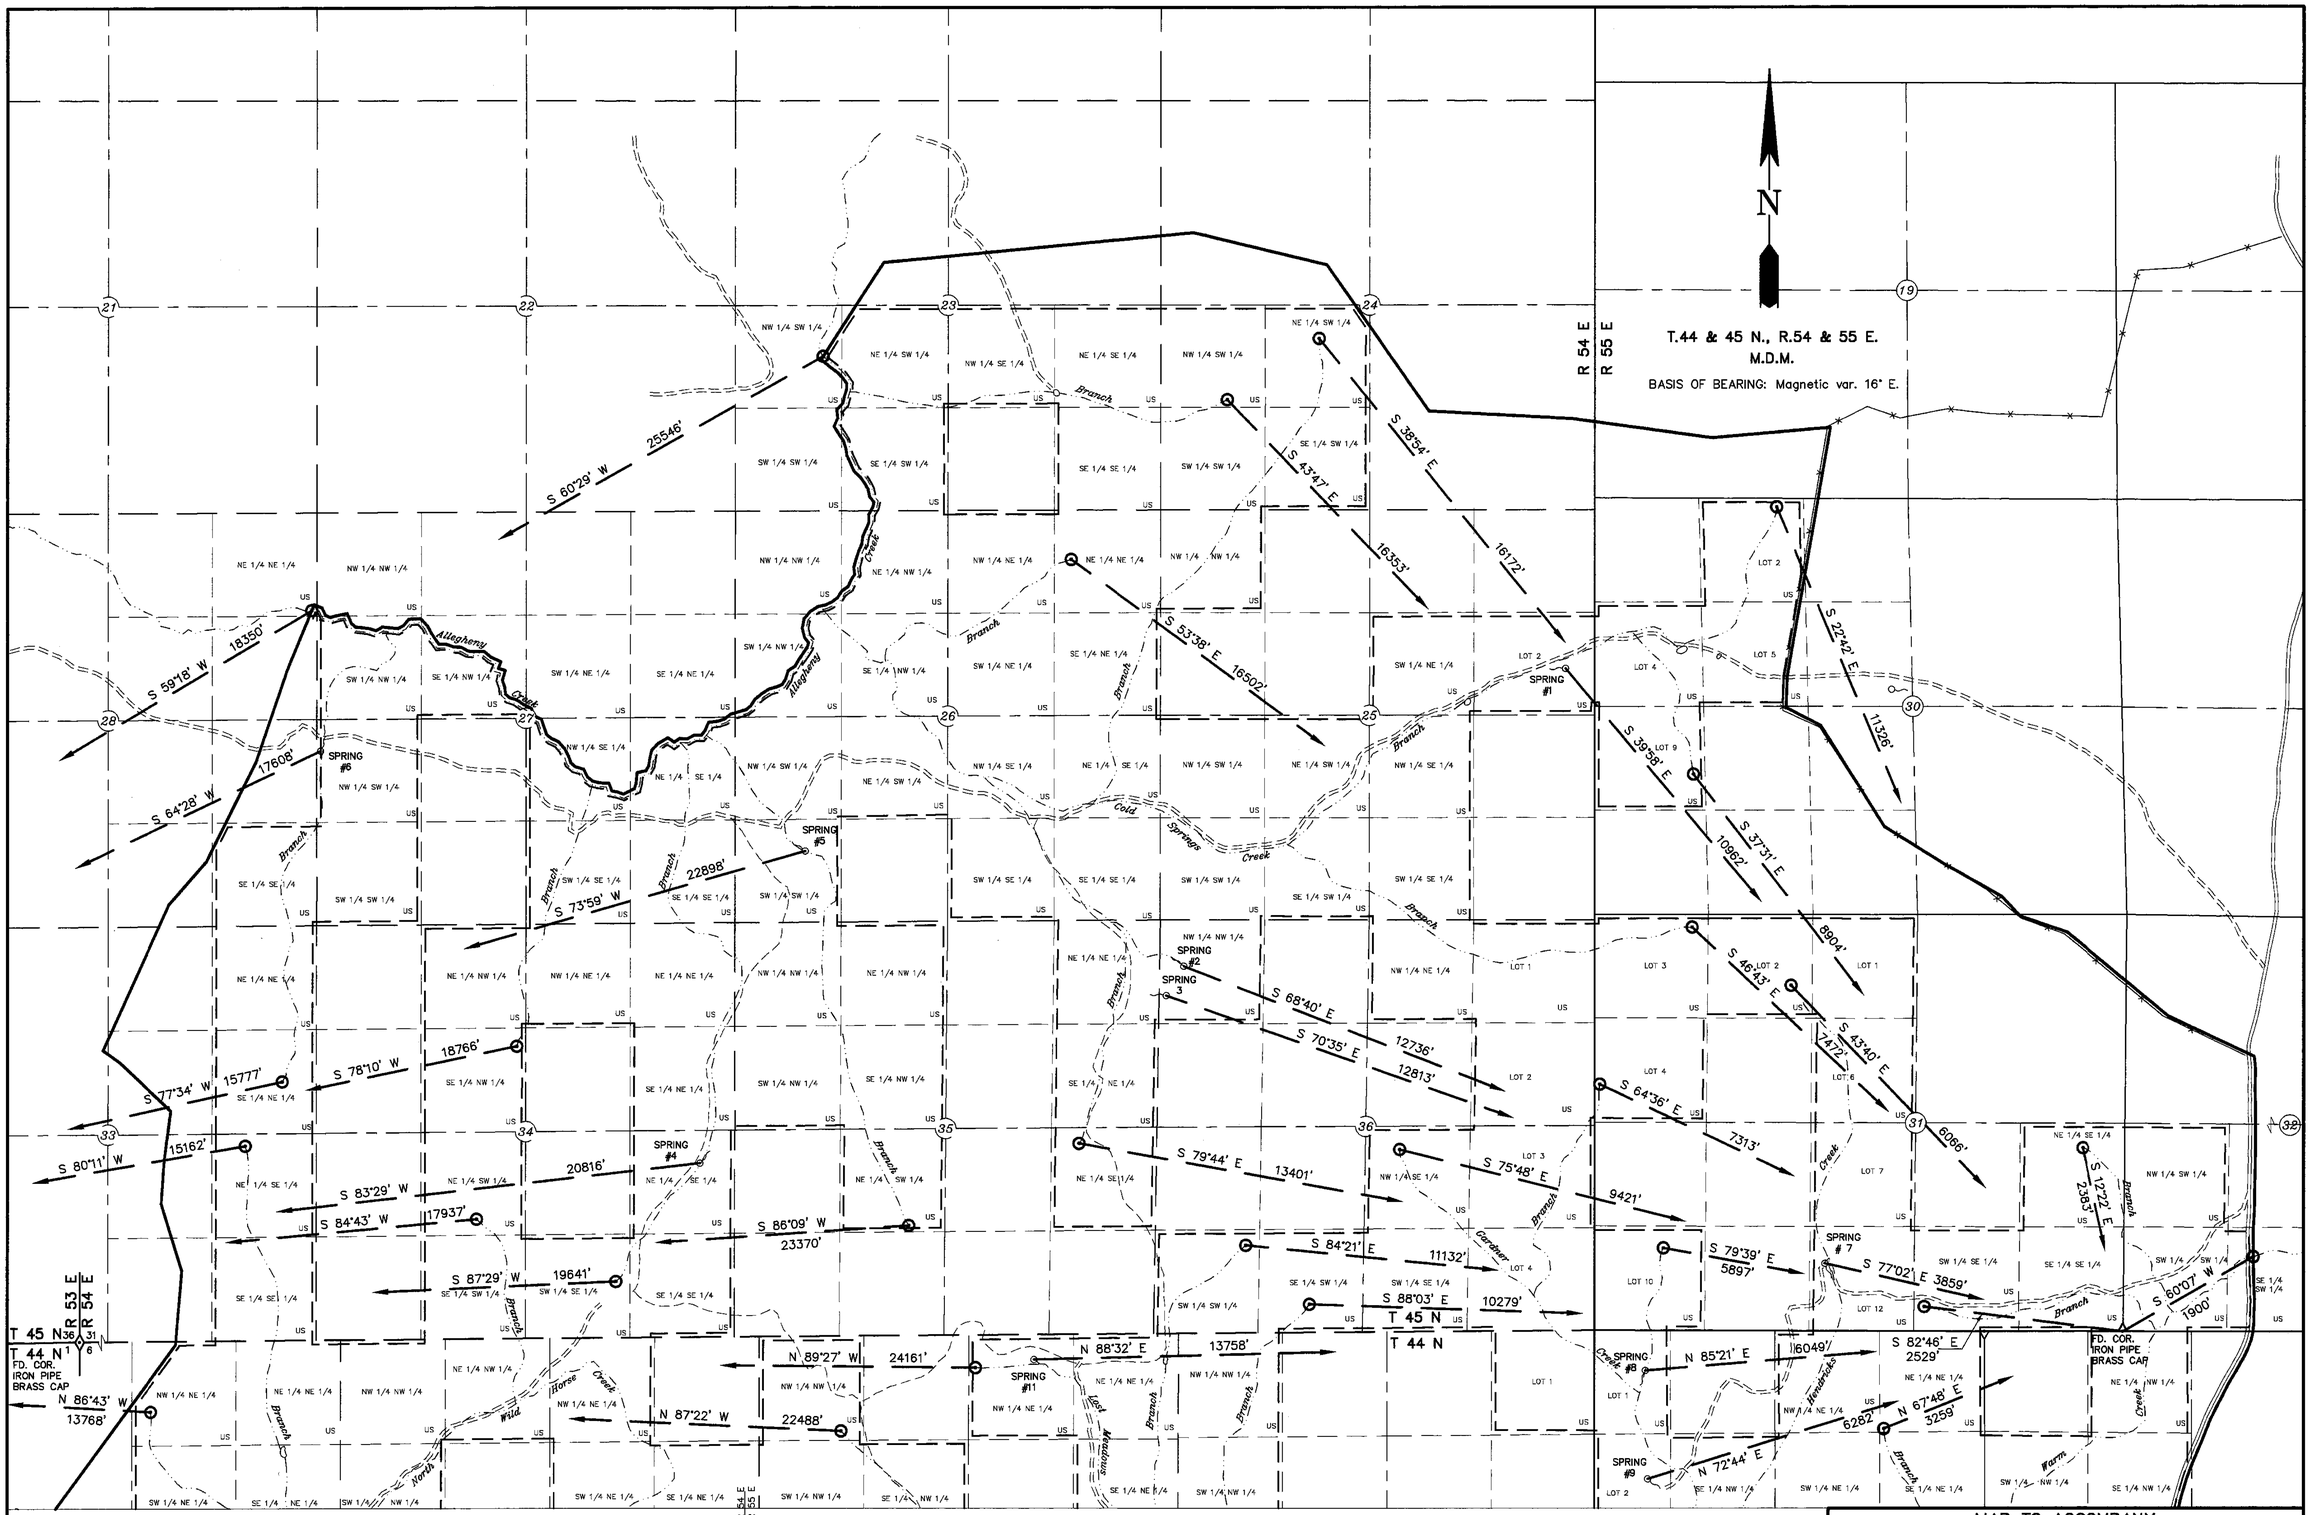

LEGEND

- PLACE OF USE
- POINT OF DIVERSION
- US U.S. FOREST SERVICE
- PVT GOICOECHEA
- (36) SURVEYED SECTION
- (36) UNSURVEYED SECTION
- MARSH
- NATURAL POND
- SPRING
- CREEK OR RIVER
- ROAD
- SECONDARY ROAD
- PACK TRAIL OR 4WD
- ALLOTMENT BOUNDARY

0 1000 2000 3000
SCALE: 1"=1000'

FILED
AUG 08 1994
STATE ENGINEER'S OFFICE

NO.	BY	DATE	DESCRIPTION	CHK'D	APP'D

REVISIONS

DRAWN BY CLA	APPROVED BY
JOB NO. 2105.001	DATE JUNE 1994

MAP TO ACCOMPANY
PROOF OF APPROPRIATION
FOR STOCKWATERING AND DOMESTIC PURPOSES
BY **ELIAS FERNANDO GOICOECHEA FAMILY TRUST AGREEMENT**
FROM ALLEGHENY (TRIBUTARY SPRINGS CREEK), HENDRICKS (TRIBUTARIES GARDNER AND WARM CREEKS), NORTH WILD HORSE CREEKS, AND UNNAMED SPRINGS AND TRIBUTARIES
IN ELKO, COUNTY, NEVADA

CHILTON Engineering and Surveying, LTD
421 Court Street
(702) 738-2121 Elko, Nevada 89801

W94019 2/3

STATE ENGINEER'S OFFICE
'94 AUG -8 A9:45

06772, 06774, 06775

06776 06775 06774 06773

W94016 Thu Aug 4 11:11:52 1994