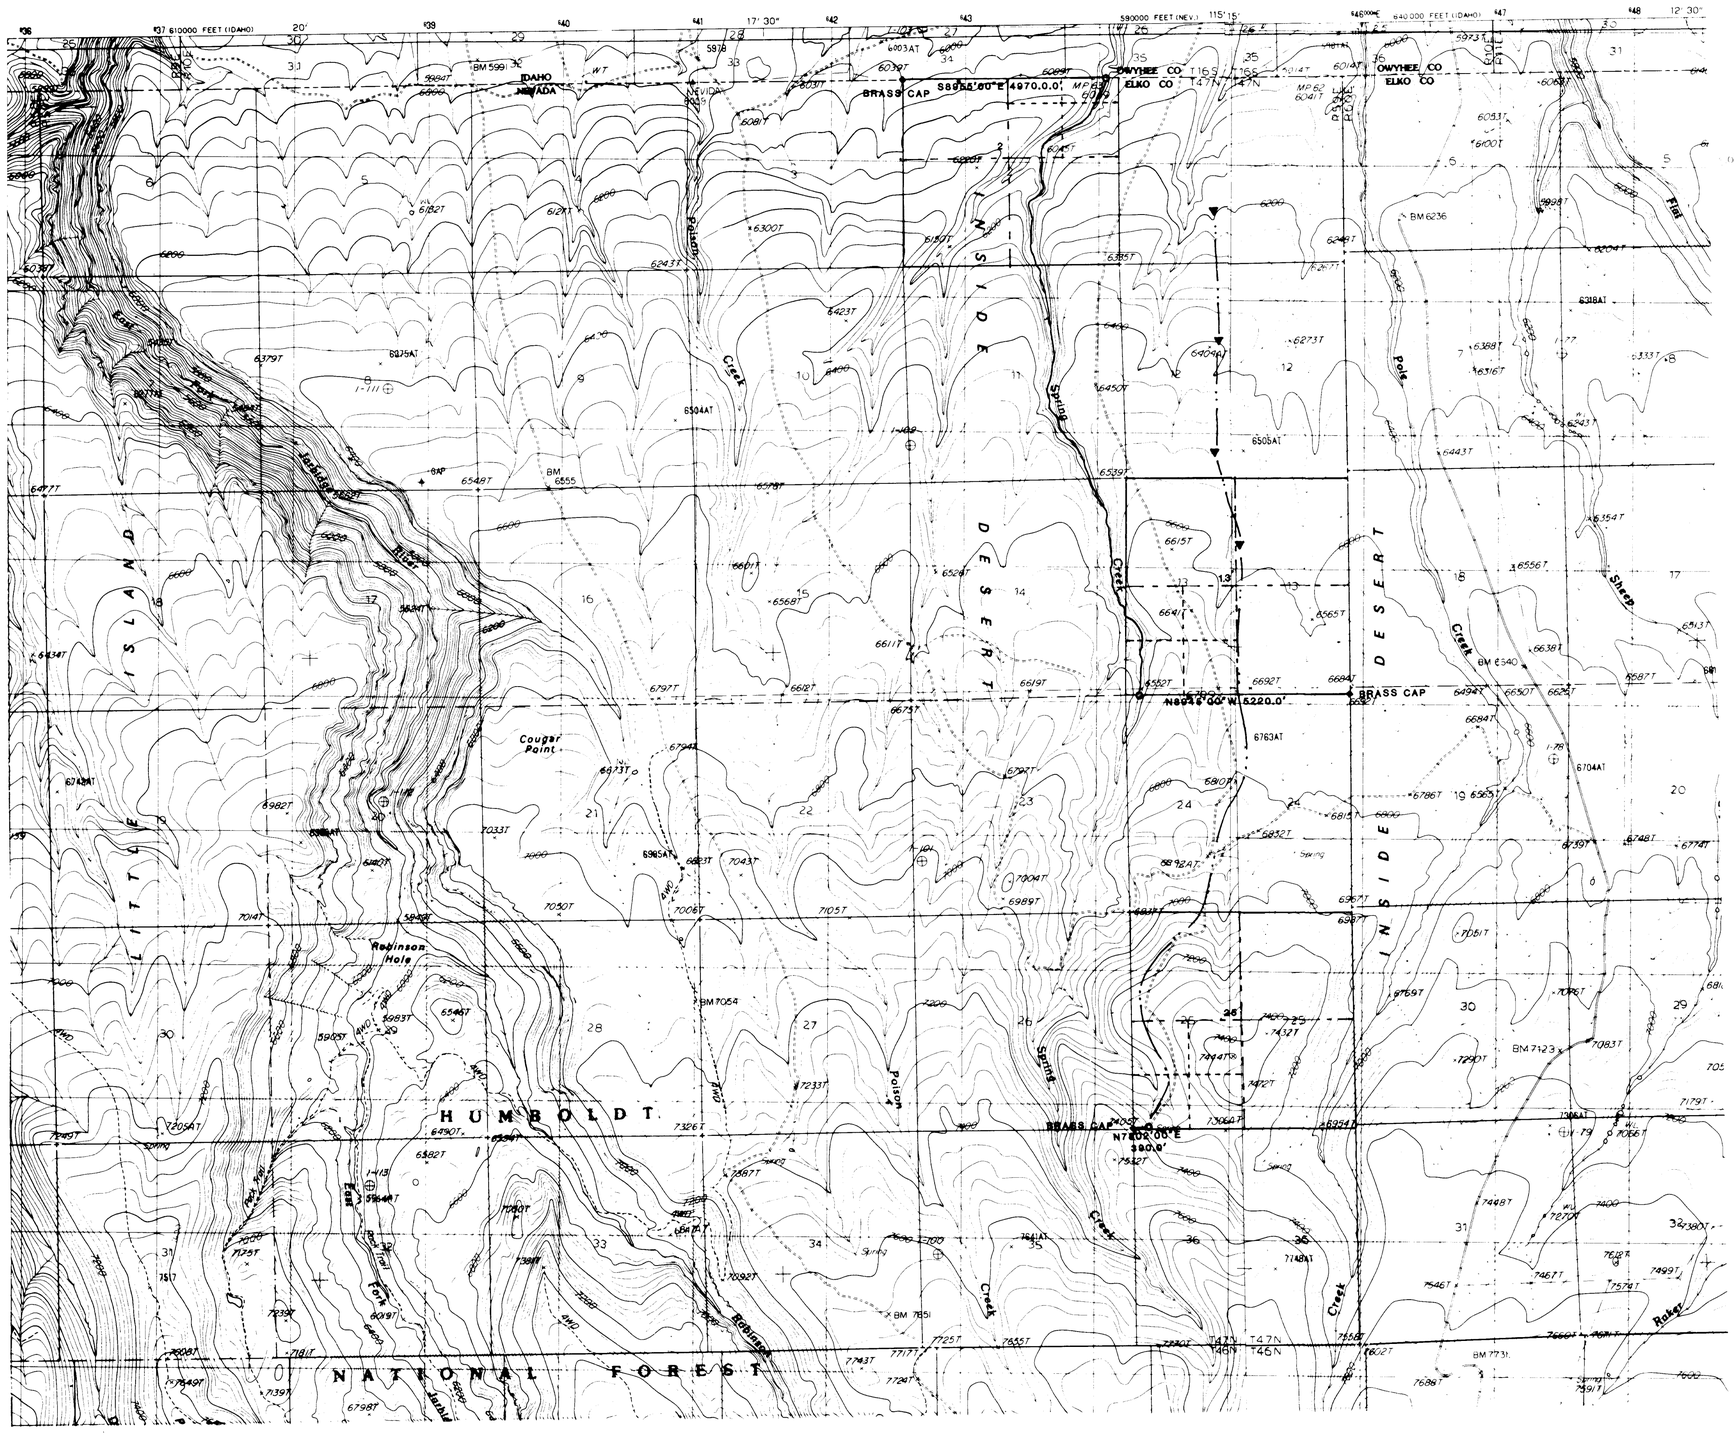


Scale 1" = 2000'

STATE OF NEVADA }
COUNTY OF WASHOE } SS

I, Chris C. Mahannah, being first duly sworn, depose and say that this map, consisting of one sheet, has been correctly drawn to the designated scale from field notes of a survey made under my supervision and direction, on October 24–27, 1994; that it truly and correctly represents the proposed location and extent of the works used to divert water from Saddle Spring and Spring Creek in Elko County, by Brackett Livestock, Inc. for stockwater purposes. That the point of diversion, the approximate location and size of the diverting channel or other conduit, the place and manner of use, and the location and names of all other works or streams which are crossed by or connected with the said works, are fully and correctly designated thereon.

PROFESSIONAL ENGINEER STATE OF NEVADA
CHRIS C. MAHANNAH
CIVIL
No. 10986

Chris C. Mahannah
State Water Right Surveyor #976

Subscribed and sworn to before me this 14th day of DECEMBER, 1994.
Notary public in and for WASHOE County, Nevada.

Bonnie M. Urbancic

BONNIE M. URBANCIC
Notary Public State of Nevada
Appointment Recorded in Washoe County
MY APPOINTMENT EXPIRES JAN 15, 1998

Basis of Bearing: True North using a magnetic declination of 16 degrees east

Base Maps: USGS 7.5 minute quad sheets, 1:24,000, Robinson Creek NV/ID and Caudle Creek, NV/ID

LEGEND:

Stockwater Trough: ▼
Point of Diversion: o
Pipeline: ——..——

0 2000 4000 6000 8000 10000

1" = 2000'

MAP TO ACCOMPANY PROOF
OF APPROPRIATION FOR STOCKWATER
BY
BRACKETT LIVESTOCK, INC,
FROM
SADDLE SPRINGS AND SPRING CREEK