MAP NO. 8-4

USE TABULATION

SECTION	SUB-DIVISION	TOWNSHIP	RANGE	TYPE OF LIVESTOCK	NUMBER LIVESTOCK	DATE OF FIRST USE

—LEGEND—
Tie Lines
Point of use
Place of Use

R 53 E

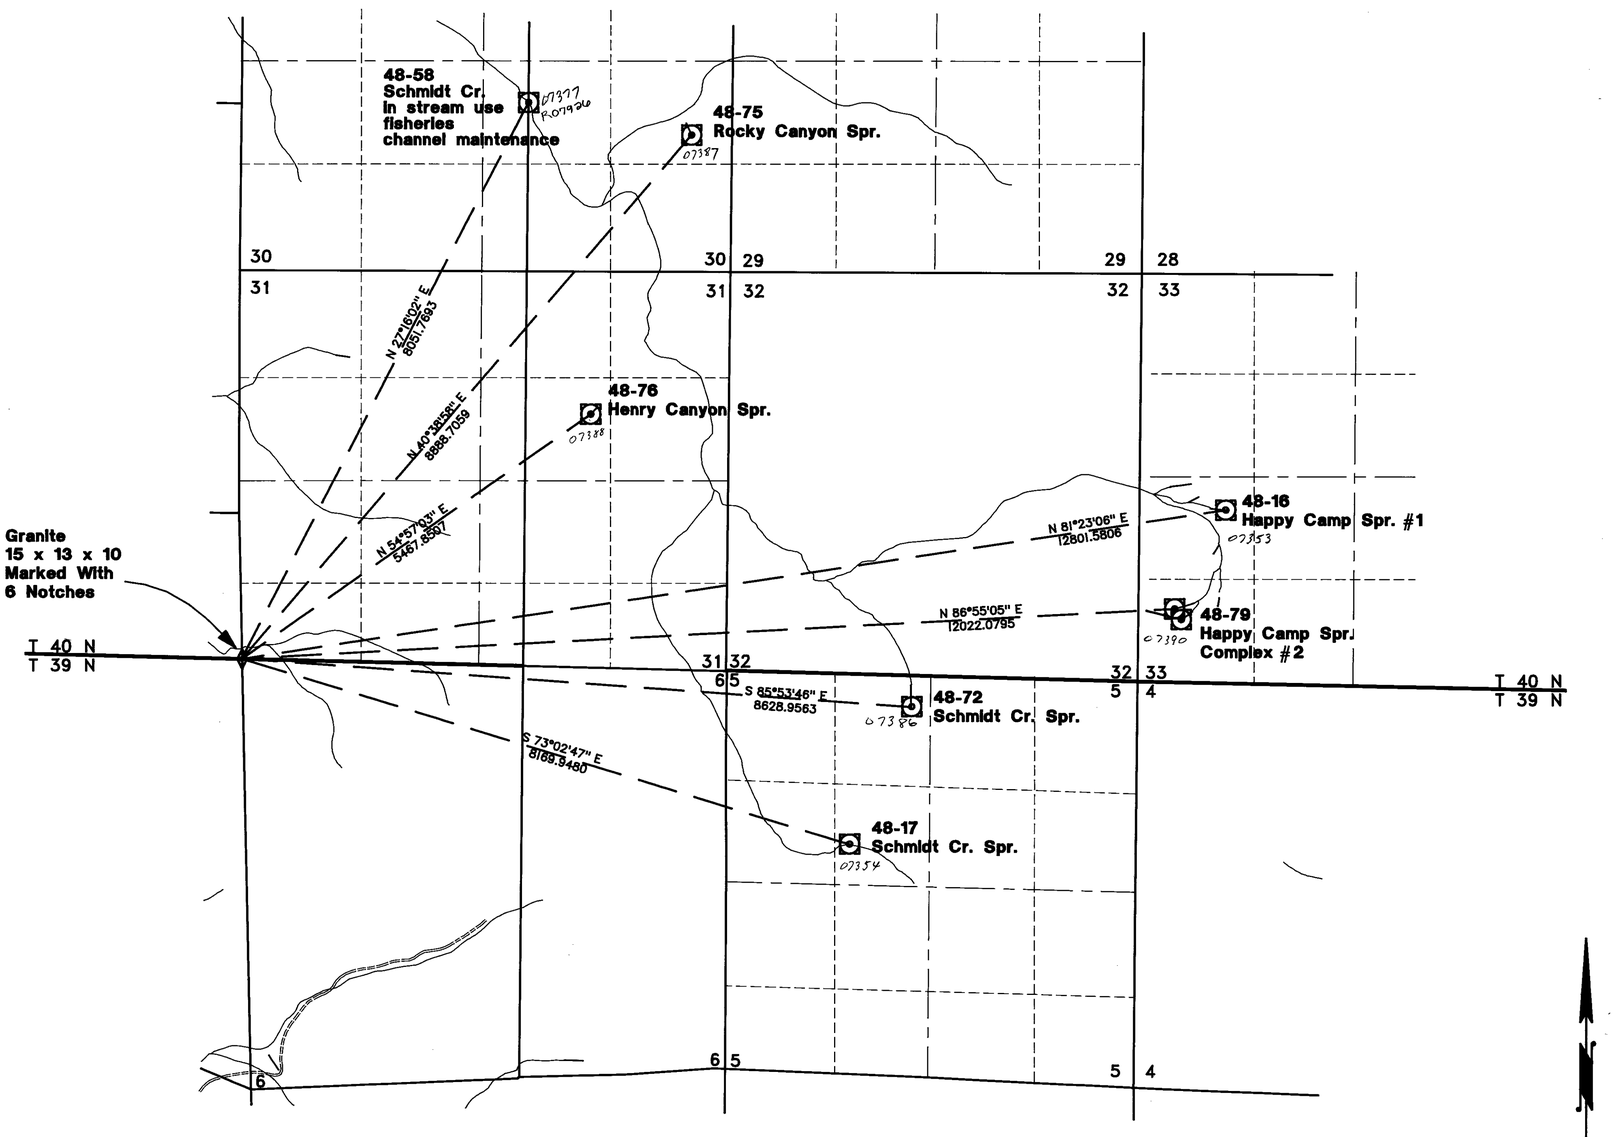

STATE OF NEVADA,
COUNTY of ELKO

I Christopher C. Butler
being first duly sworn, depose and say that this map has been correctly drawn to the designated scale by me, from U.S.G.S. 7.5 minute topographic quadrangles, and additional information gathered by me during field surveys. That it truly and correctly represents the location and extent of waters used from:

Schmidt Cr., Rocky Canyon Spr., Henry Canyon Spr., Happy Camp Spr. #1, Happy Camp Spr. Complex #2, Schmidt Cr. Spr., Schmidt Cr. Spr.

by UNITED STATES of AMERICA, Forest Service, for stockwatering, fisheries and channel maintenance purposes; that the points of diversion, location of water channel, the place and manner of use, and the location and names of all other works or streams which are crossed by or connected with the said works, are fully and correctly designated hereon.

Christopher C. Butler 939
STATE WATER RIGHT SURVEYOR, NO

Subscribed and Sworn to before me Pandora V. Stevens, this 14th day of May, 1993
Notary Public in and for Elko County, Nevada

Pandora V. Stevens
NOTARY PUBLIC
STATE OF NEVADA
ELKO COUNTY
My Appointment Expires Mar. 12, 1994

SCALE IN FEET
0 1000 2000 3000
SCALE IN FEET

FILED
JUN 23 1994
STATE ENGINEER'S OFFICE

BASIS OF BEARING: State plane coordinates from USGS 7 1/2 minute quadrangle

MAP

To Accompany proofs of appropriation for stockwatering, fisheries and channel maintenance purposes by United States of America, Forest Service from Schmidt Cr., Rocky Canyon Spr., Henry Canyon Spr., Happy Camp Spr. #1, Happy Camp Spr. Complex #2, Schmidt Cr. Spr., Schmidt Cr. Spr.

R07926 07390 07388 07387 07386 07377 07354 07353