W JCR 7/10/96

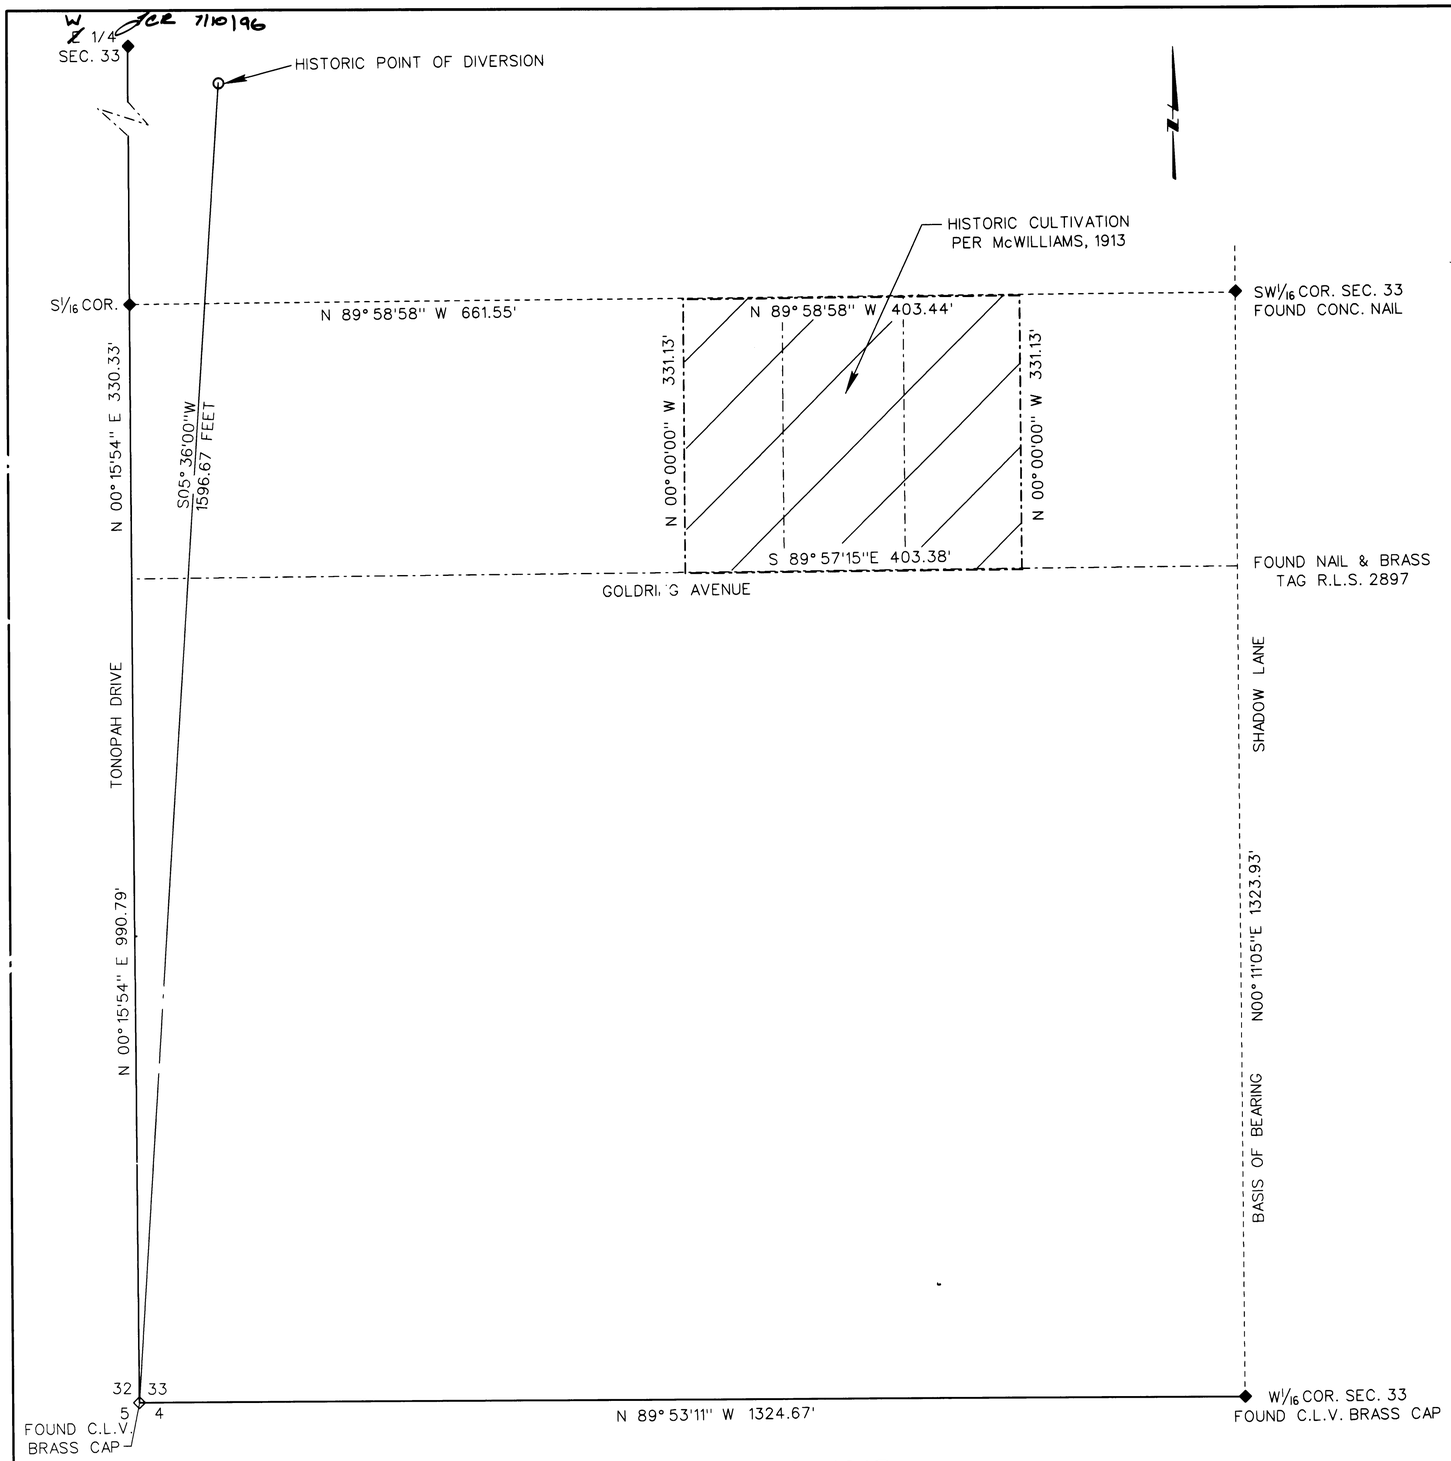

* HISTORIC CULTIVATION PER MCWILLIAMS, 1913
HISTORIC POINT OF DIVERSION ESTIMATED FROM SHAMBERGER, 1940

CULTURAL MAP TABULATION

SECTION	SUBDIVISION	TOWNSHIP	RANGE	CULTIVATED ACREAGE	DESRCIPTION OF CULTURE	DATE OF FIRST CULTURE
33	SW1/4SW1/4	20 SOUTH	61 EAST	3.0 *	UNKNOWN	

POINT OF DIVERSION

HISTORIC WELL 203 (SHAMBERGER, 1940), NW 1/4, SW 1/4, SECTION 33, TOWNSHIP 20 SOUTH, RANGE 61 EAST, MDB&M, AT A POINT FROM WHICH THE SOUTHWEST CORNER OF SAID SECTION 33 BEARS APPROXIMATELY S05° 36'00"W, A DISTANCE OF APPROXIMATELY 1596.67 FEET.

PLACE OF USE

PLACE OF USE SW1/4, SW1/4, SECTION 33, TOWNSHIP 20 SOUTH, RANGE 61 EAST, M.D.B. & M., CLARK COUNTY, NEVADA

AFFIDAVIT

STATE OF NEVADA
COUNTY OF CLARK

I, Lonnie C. Roy, being first duly sworn, depose and say that site inspections have been made by me, or under my supervision and direction, between the 1st of June, 1996 and the 15th of June, 1996; that the location of each reference monument has been verified by site inspection; that the point of diversion and place of use sites have been inspected; that this map, consisting of 1 sheet, inclusive, has been correctly drawn to the designated scale from surveying calculation notes prepared by me, or under my supervision and direction, relying upon analysis of recorded survey documents in the office of the County Recorder, Clark County, Nevada that this map truly and correctly represents the proposed location and extent of the works used to divert water from underground source, in Clark County, Nevada, by Valley Group Constructors, for irrigation purposes.
That the place and manner of use, and the location and names of all other works or streams which are crossed by, or connected with the said works, are fully and correctly designated thereon.

Lonnie C. Roy
STATE WATER RIGHTS SURVEYOR NO. 862

SUBSCRIBED AND SWORN TO BEFORE ME THIS 18th DAY OF June, 1996.

Christine M. Smith
NOTARY PUBLIC IN AND FOR CLARK COUNTY, NEVADA.
MY COMMISSION EXPIRES Feb. 25, 1998

CHRISTINE M SMITH
Notary Public State of Nevada
Appointment Recorded in Clark County
My Appointment Expires Feb. 25, 1998

BASIS OF BEARING

BASIS OF BEARING (N 00° 11'05"E) BEING THE EAST LINE OF THE SW1/4, SW1/4 OF SECTION 33, TOWNSHIP 20 SOUTH, RANGE 61 EAST M.D.M., CLARK COUNTY, NEVADA, AS RECORDED IN THE RECORDERS OFFICE FILE 27, PAGE 27.

REFERENCE

RECORD OF SURVEY, FILE 51 PAGE 84
RECORD OF SURVEY, FILE 1 PAGE 26

MONTGOMERY WATSON
Las Vegas, Nevada

PROFESSIONAL ENGINEER LONNIE C. ROY CIVIL 6181 STATE OF NEVADA

0 50 100 150 200
SCALE: 1"=100'

07655

STATE ENGINEER'S USE

MAP TO ACCOMPANY PROOF OF APPROPRIATION

FOR IRRIGATION USE
BY VALLEY GROUP CONTRUCTORS
FROM AN UNDERGROUND SOURCE
IN CLARK COUNTY, NEVADA

07655