MAP NO. 118-2

USE TABULATION

SECTION	SUB-DIVISION	TOWNSHIP	RANGE	TYPE OF LIVESTOCK	NUMBER LIVESTOCK	DATE OF FIRST USE

—LEGEND—
Tie Lines
Point of Diversion
Place of Use

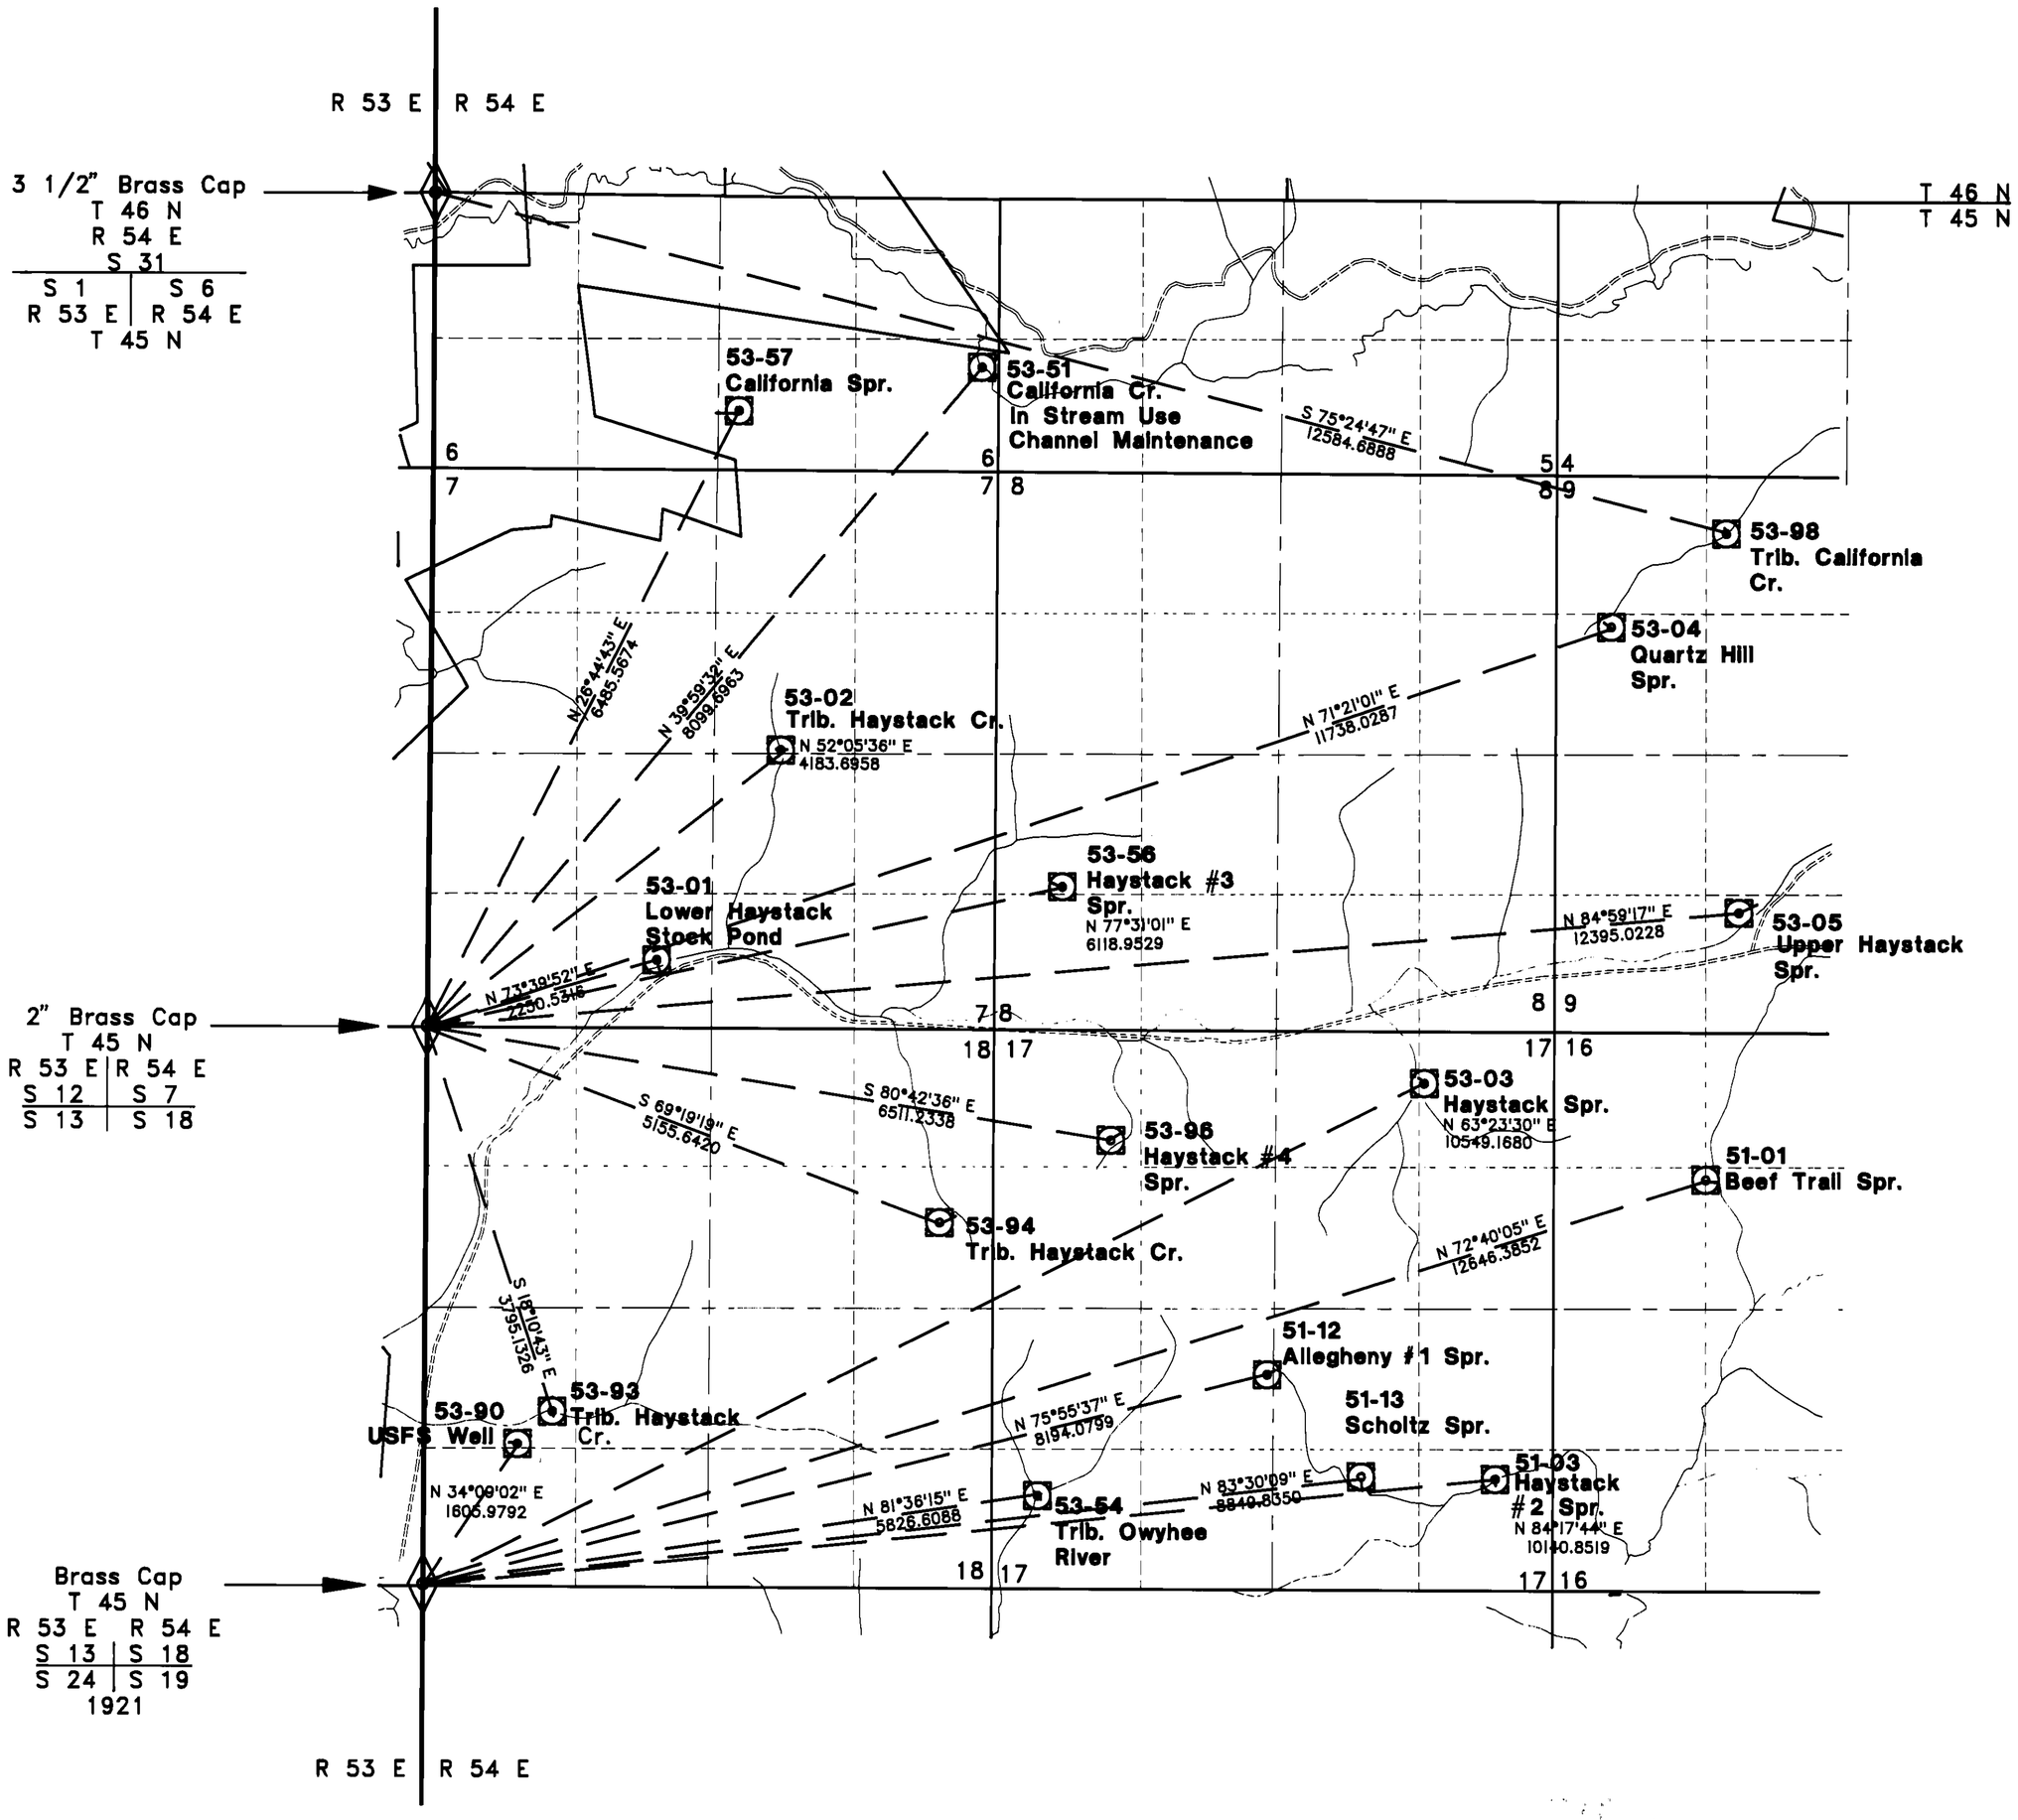

STATE OF NEVADA,
COUNTY of ELKO,

I Christopher C. Butler being first duly sworn, depose and say that this map has been correctly drawn to the designated scale by me, from U.S.G.S. 7.5 minute topographic quadrangles, and additional information gathered by me during field surveys. That it truly and correctly represents the location and extent of waters used from: Beef Trail Spr., Scholtz Spr., Allegheny #1 Spr., Haystack #2 Spr., Trib. California Cr., Haystack #4 Spr., Trib. Haystack Cr., Trib. Haystack Cr., USFS Well, California Spr., Haystack #3 Spr., Trib. Owyhee River, California Cr., Upper Haystack Spr., Quartz Hill Spr., Haystack Spr., Trib. Haystack Cr., Lower Haystack Stock Pond

by UNITED STATES of AMERICA, Forest Service, for stockwatering and channel maintenance purposes; that the points of diversion, location of water channel, the place and manner of use, and the location and names of all other works or streams which are crossed by or connected with the said works, are fully and correctly designated hereon.

Christopher C. Butler 939
STATE WATER RIGHT SURVEYOR, NO

Subscribed and Sworn to before me Pandora V. Stevens, this 14th day of May, 1993
Notary Public in and for Elko County, Nevada

Pandora V. Stevens
NOTARY PUBLIC
STATE OF NEVADA
ELKO COUNTY
My Appointment Expires Mar. 12, 1996

SCALE IN FEET
0 1000 2000 3000
SCALE IN FEET

BASIS OF BEARING: State plane coordinates from USGS 7 1/2 minute quadrangle

MAP
To Accompany proofs of appropriation for stockwatering and channel maintenance purposes
by United States of America, Forest Service
from Beef Trail Spr., Scholtz Spr., Allegheny #1 Spr., Haystack #2 Spr., Trib. California Cr., Haystack #4 Spr., Trib. Haystack Cr., Trib. Haystack Cr., USFS Well, California Spr., Haystack #3 Spr., Trib. Owyhee River, California Cr., Upper Haystack Spr., Quartz Hill Spr., Haystack Spr., Trib. Haystack Cr., Lower Haystack Stock Pond

07971

R 07330 08101 08103 0809 08 07891 07893 07892 0765 0765 07365 07322 07321 07320