MAP NO. 118-1

USE TABULATION

SECTION	SUB-DIVISION	TOWNSHIP	RANGE	TYPE OF LIVESTOCK	NUMBER OF LIVESTOCK	DATE OF FIRST USE

-LEGEND-
Tie Lines
Point of Diversion
Place of Use

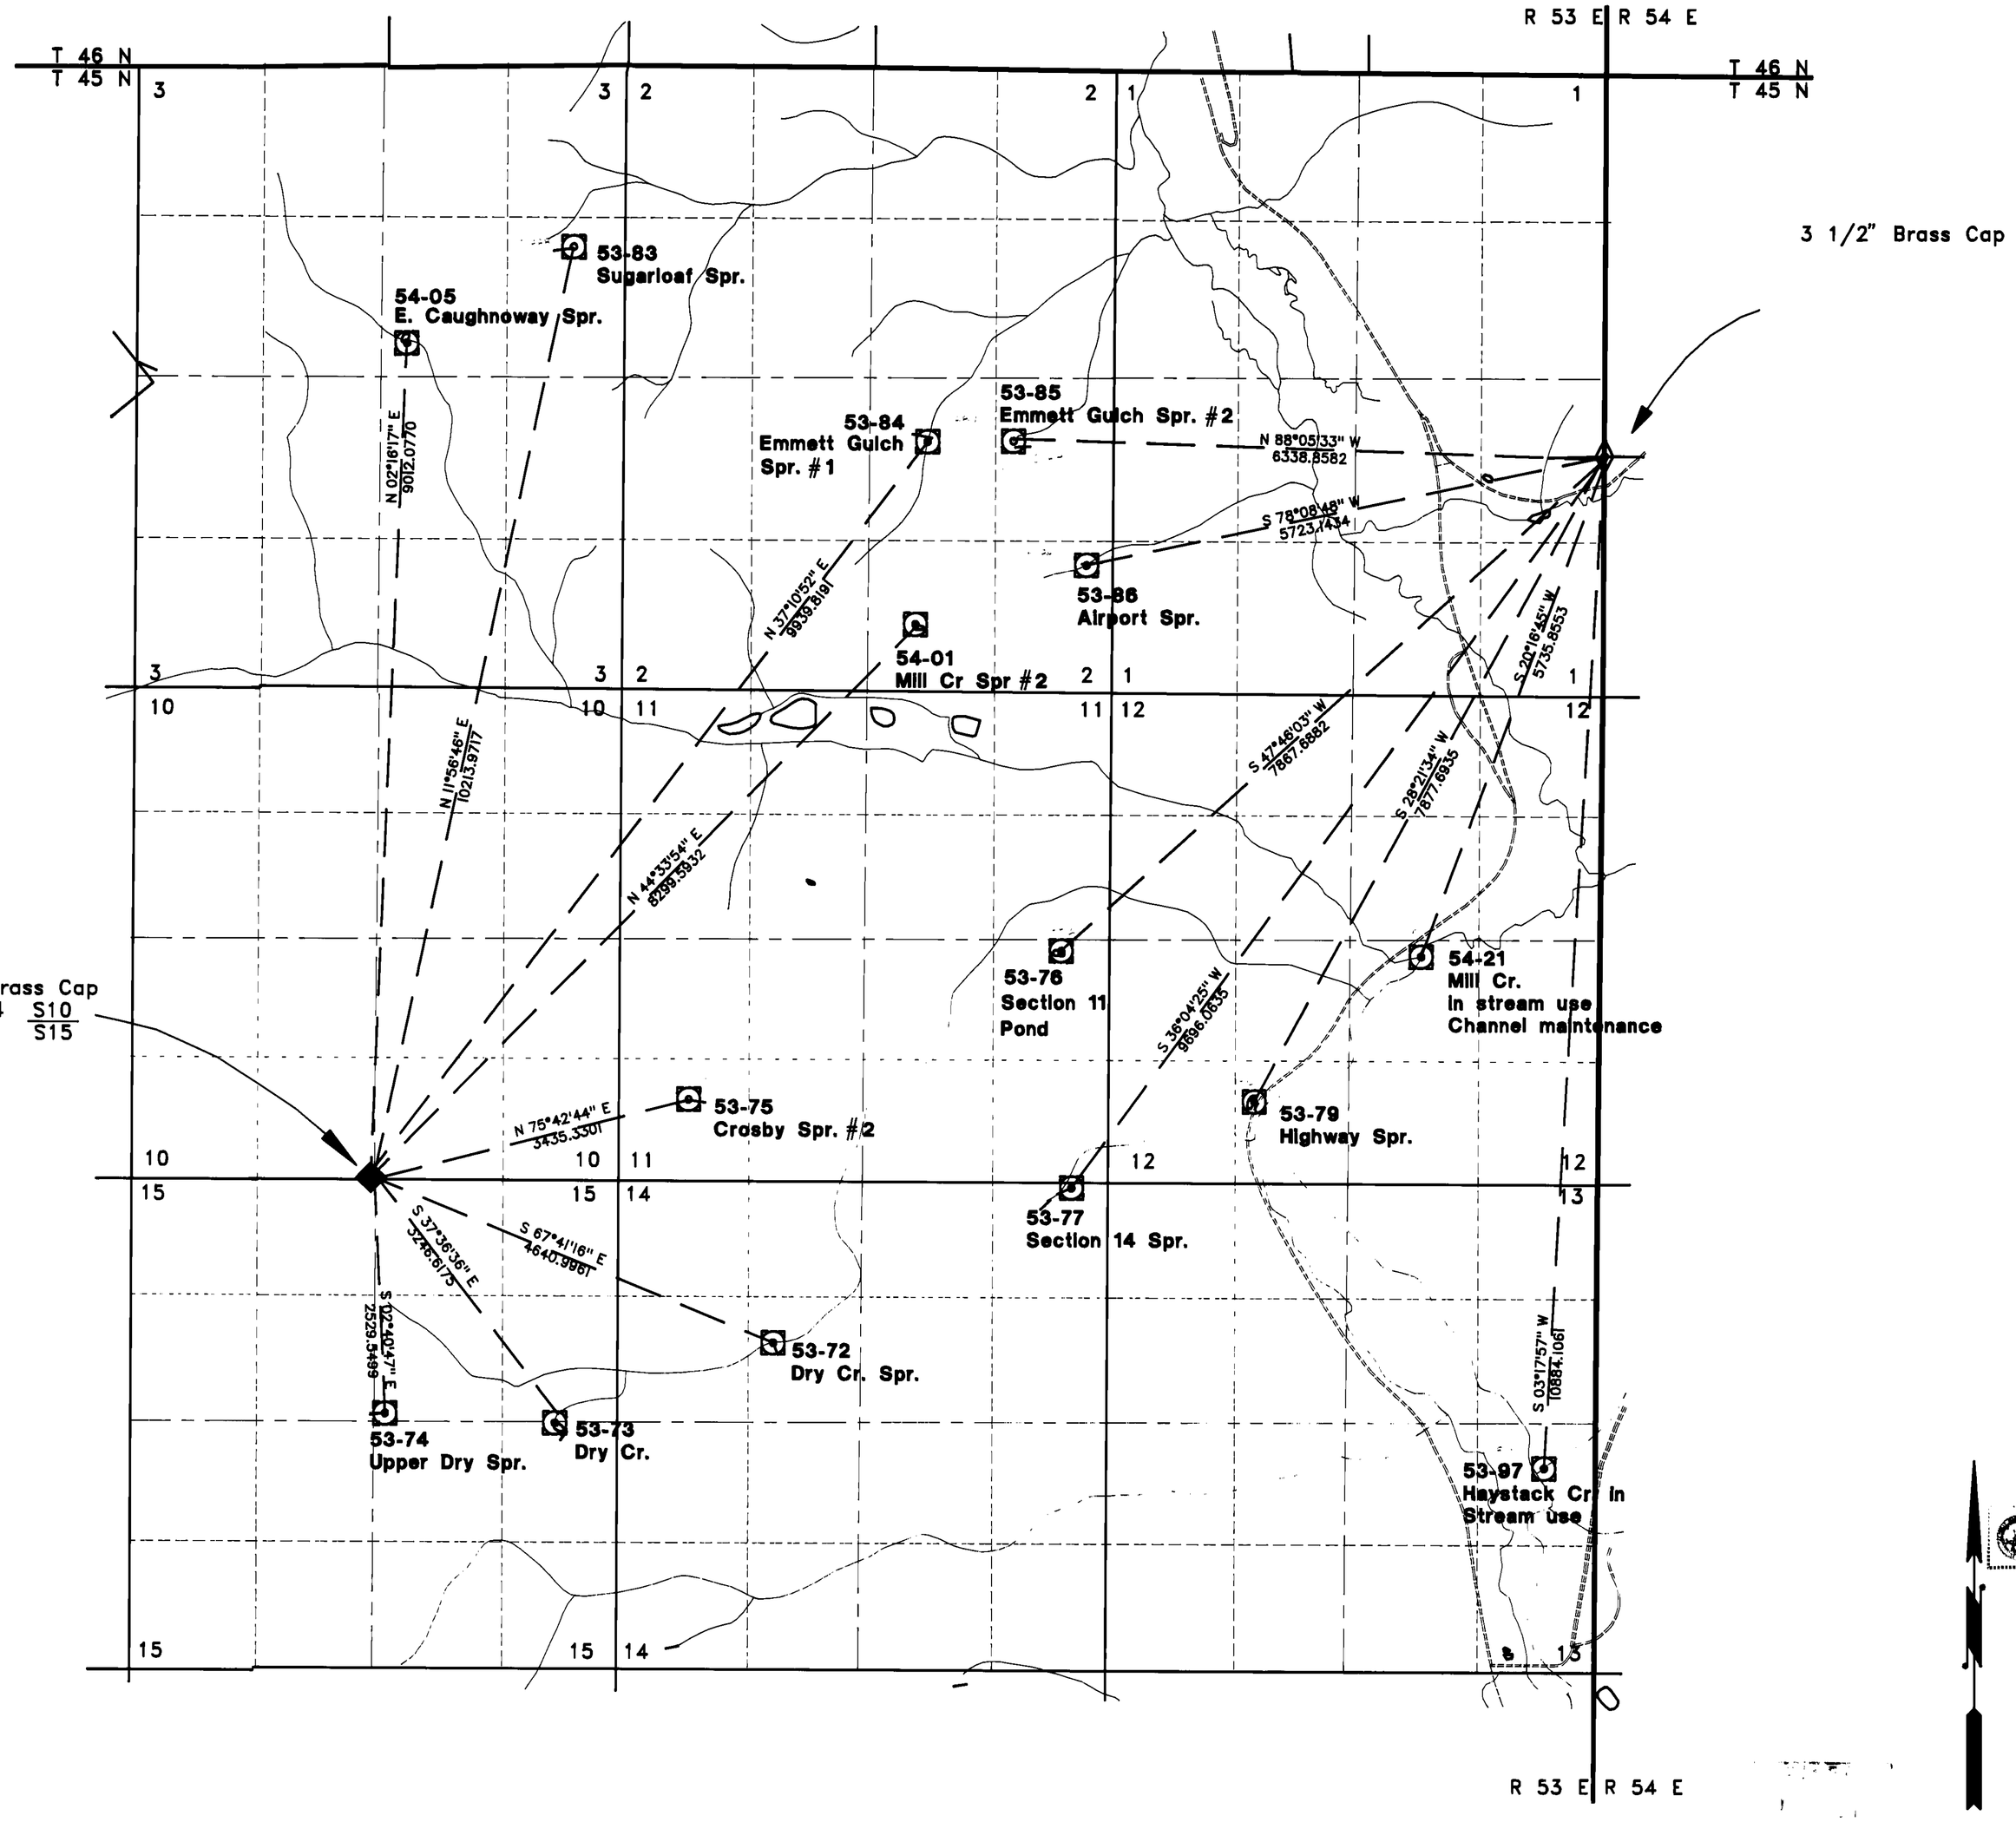

BASIS OF BEARING: State plane coordinates from USGS 7 1/2 minute quadrangle

STATE OF NEVADA,
COUNTY of ELKO,

I Christopher C. Butler being first duly sworn, depose and say that this map has been correctly drawn to the designated scale by me, from U.S.G.S. 7.5 minute topographic quadrangles, and additional information gathered by me during field surveys. That it truly and correctly represents the location and extent of waters used from: Sugarloaf Spr., E. Caughnoway Spr., Emmett Gulch Spr. #1, Emmett Gulch Spr. #2, Airport Spr., Mill Cr. Spr. #2, Section 11 Pond, Section 14 Spr., Mill Cr., Highway Spr., Haystack Cr., Crosby Spr. #2, Dry Cr. Spr., Dry Cr., Upper Cry Spr.

by UNITED STATES of AMERICA, Forest Service, for stockwatering and channel maintenance purposes; that the points of diversion, location of water channel, the place and manner of use, and the location and names of all other works or streams which are crossed by or connected with the said works, are fully and correctly designated hereon.

Chris C. Butler 939
STATE WATER RIGHT SURVEYOR, NO

Subscribed and Sworn to before me Pandora V. Stevens, this 14th day of May, 1993
Notary Public in and for Elko County, Nevada

Pandora V. Stevens
NOTARY PUBLIC
STATE OF NEVADA
ELKO COUNTY
My Appointment Expires May 12, 1996

SCALE IN FEET
0 1000 2000 3000
SCALE IN FEET

MAP
To Accompany proofs of appropriation for stockwatering and channel maintenance purposes
by United States of America, Forest Service
from Sugarloaf Spr., E. Caughnoway, Emmett Gulch Spr. #1, Emmett Gulch Spr. #2, Airport Spr., Mill Cr. Spr. #2, Section 11 Pond, Section 14 Spr., Mill Cr., Highw;ay Spr., Haystack Cr., Crosby Spr. #2, Dry Cr. Spr., Dry Cr., Upper Dry Spr.

07975 07916 07900 07897 07894 07891 07890 07889 07888 07885 07883 07882 07881 07880 07879 07878