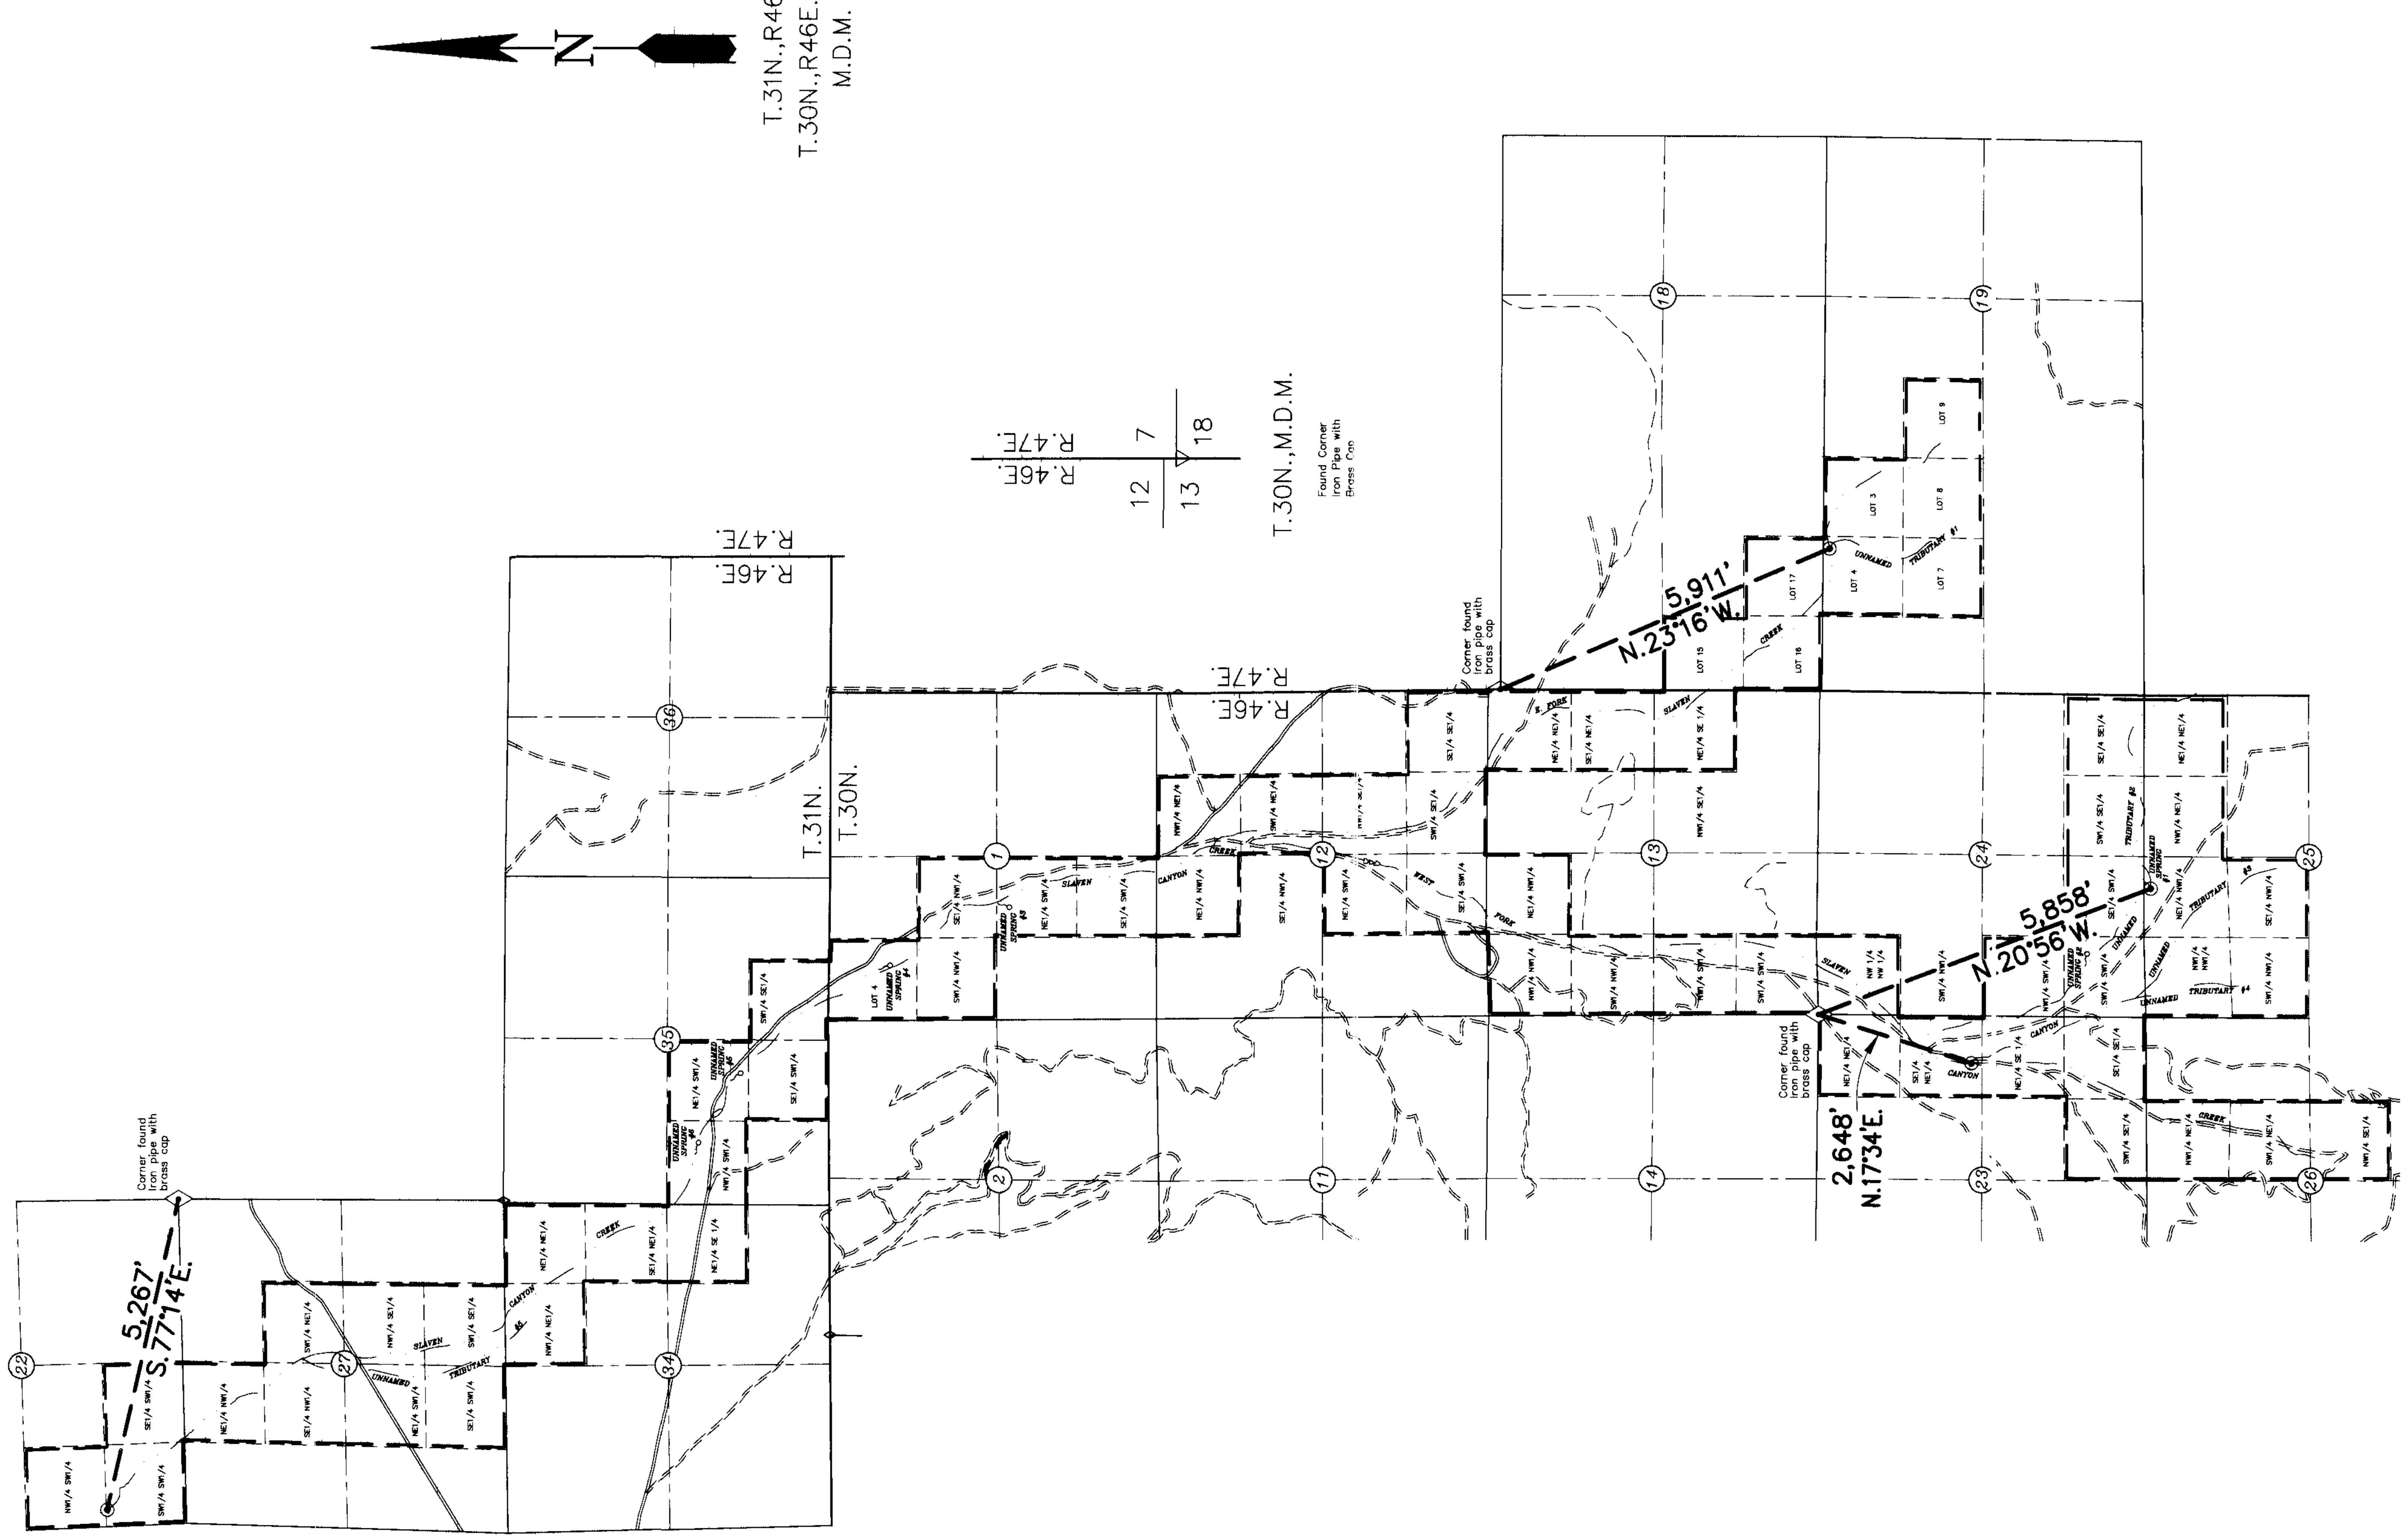

STATE OF NEVADA }
} SS
COUNTY OF ELKO }

I, William A. Nisbet, being first duly sworn, depose and say that this map, consisting of one sheet, has been correctly drawn to the designated scale from a field survey made under my supervision and direction, completed on the 16th day of June, 1995; and from information shown on pertinent quadrangle maps published by the U.S. Geological Survey; that it truly and correctly represnts the proposed location and extent of the works used to divert water from SURFACE SOURCES in LANDER COUNTY by JULIAN TOMERA RANCHES, INC., BATTLE MOUNTAIN DIVISION for STOCKWATERING AND DOMESTIC PURPOSES. That the proposed points of diversion, the approximate location and names of all other works or streams which are crossed by, or connected with the said works, are fully and correctly designated thereon.

2/21/96

William A. Nisbet

STATE WATER RIGHT SURVEYOR NO. 448

Subscribed and sworn to before me this 2 day of Feb 1995

by William A. Nisbet

CORALEE GRISWOLD
NOTARY PUBLIC

NOTORY PUBLIC in and for ELKO COUNTY, NEVADA

BASIS OF BEARING: Magnetic Var. 16° E.

LEGEND

— — — —	TIE LINE
— — — —	PLACE OF USE BOUNDARY
— - — - —	CREEK
◇	SECTION CORNER
⊙	POINT OF DIVERSION

0 2000 4000 5000 6000 8000

SCALE: 1"=2000'

NO.	BY	DATE	DESCRIPTION	CHK'D	APP'D

REVISIONS

DRAWN BY JFP	APPROVED BY WAN
JOB NO. 2000.002	DATE 6-16-95

CHILTON Engineering and Surveying, LTD
(702) 738-2121 421 Court Street Elko, Nevada 89801

W95009 1/1

STATE ENGINEER'S USE

JUN 18 1997

MAP TO ACCOMPANY

PROOF OF APPROPRIATION

FOR STOCKWATERING AND DOMESTIC PURPOSES

BY **JULIAN TOMERA RANCHES, INC., BATTLE MTN. DIVISION**

FROM SLAVEN CANYON AND SPRINGS, BRANCHES, & TRIBUTARIES

IN LANDER COUNTY

W95009

W95009 Tue Feb 20 11:17:11 1996