MAP NO. 102-1

USE TABULATION

SECTION	SUB-DIVISION	TOWNSHIP	RANGE	TYPE OF LIVESTOCK	NUMBER LIVESTOCK	DATE OF FIRST USE

—LEGEND—
Tie Lines
Point of Diversion
Place of Use

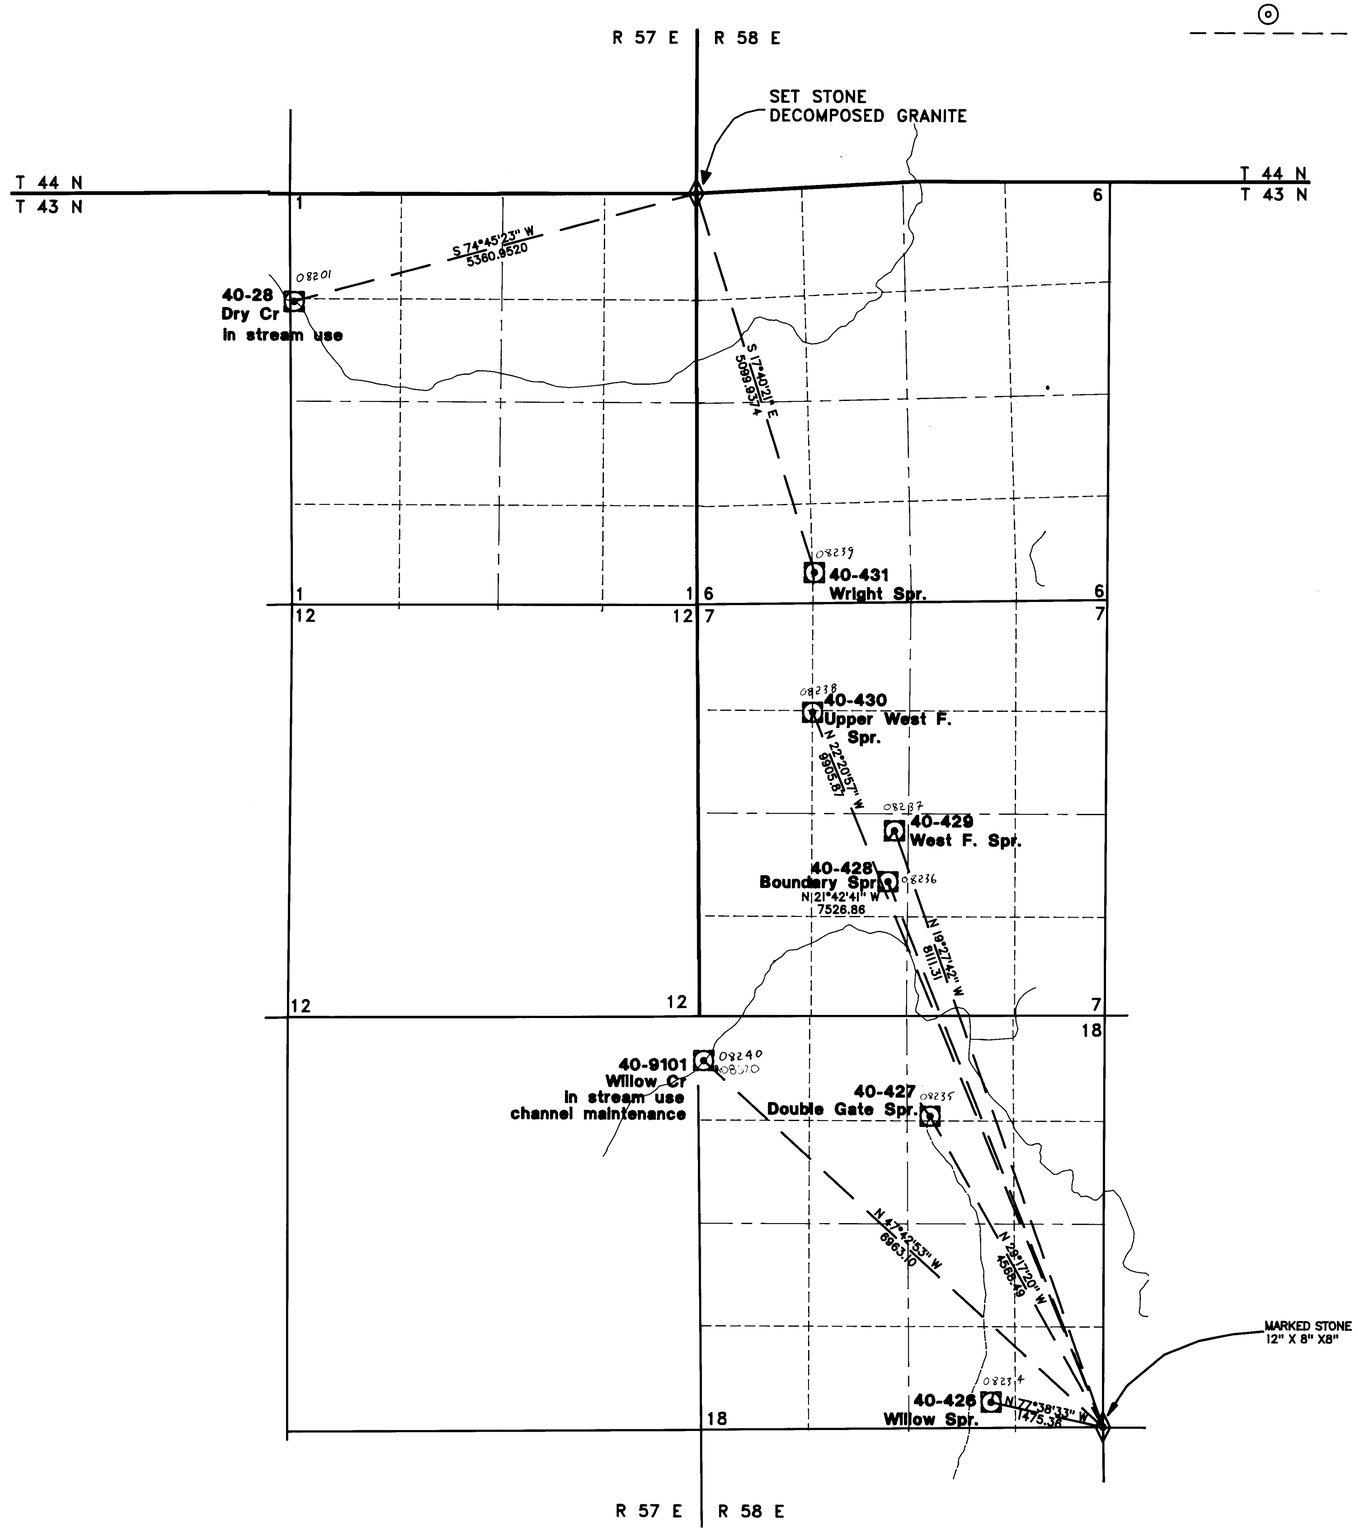

STATE OF NEVADA,
COUNTY of ELKO

I Christopher C. Butler being first duly sworn, depose and say that this map has been correctly drawn to the designated scale by me, from U.S.G.S. 7.5 minute topographic quadrangles, and additional information gathered by me during field surveys. That it truly and correctly represents the location and extent of waters used from:

Upper West F. Spr., West F. Spr., Dry Cr, Wright Spr., Boundary Spr., Willow Cr., Double Gate Spr., Willow Spr.

by UNITED STATES of AMERICA, Forest Service, for stockwatering and channel maintenance purposes; that the points of diversion, location of water channel, the place and manner of use, and the location and names of all other works or streams which are crossed by or connected with the said works, are fully and correctly designated hereon.

Christopher C. Butler 939
STATE WATER RIGHT SURVEYOR, NO

Subscribed and Sworn to before me Pandora V. Stevens, this 18th day of August, 1997
Notary Public in and for Elko County, Nevada

PANDORA V. STEVENS
Notary Public
State of Nevada
Elko County, Nevada
92-2371-6
My appointment expires March 12, 2000

SCALE IN FEET
1000 2000 3000
SCALE IN FEET

FILED
AUG 27 1997
STATE ENGINEER'S OFFICE

BASIS OF BEARING: State plane coordinates from USGS 7 1/2 minute quadrangle

MAP
To Accompany proofs of appropriation for stockwatering and channel maintenance purposes
by United States of America, Forest Service
from Dry Cr., Wright Spr., Willow Cr., Upper West F. Spr., West F. Spr., Boundary Spr., Double Gate Spr., Willow Spr.

R08620 08240 08239 08238 08237 08236 08235 08234 08201