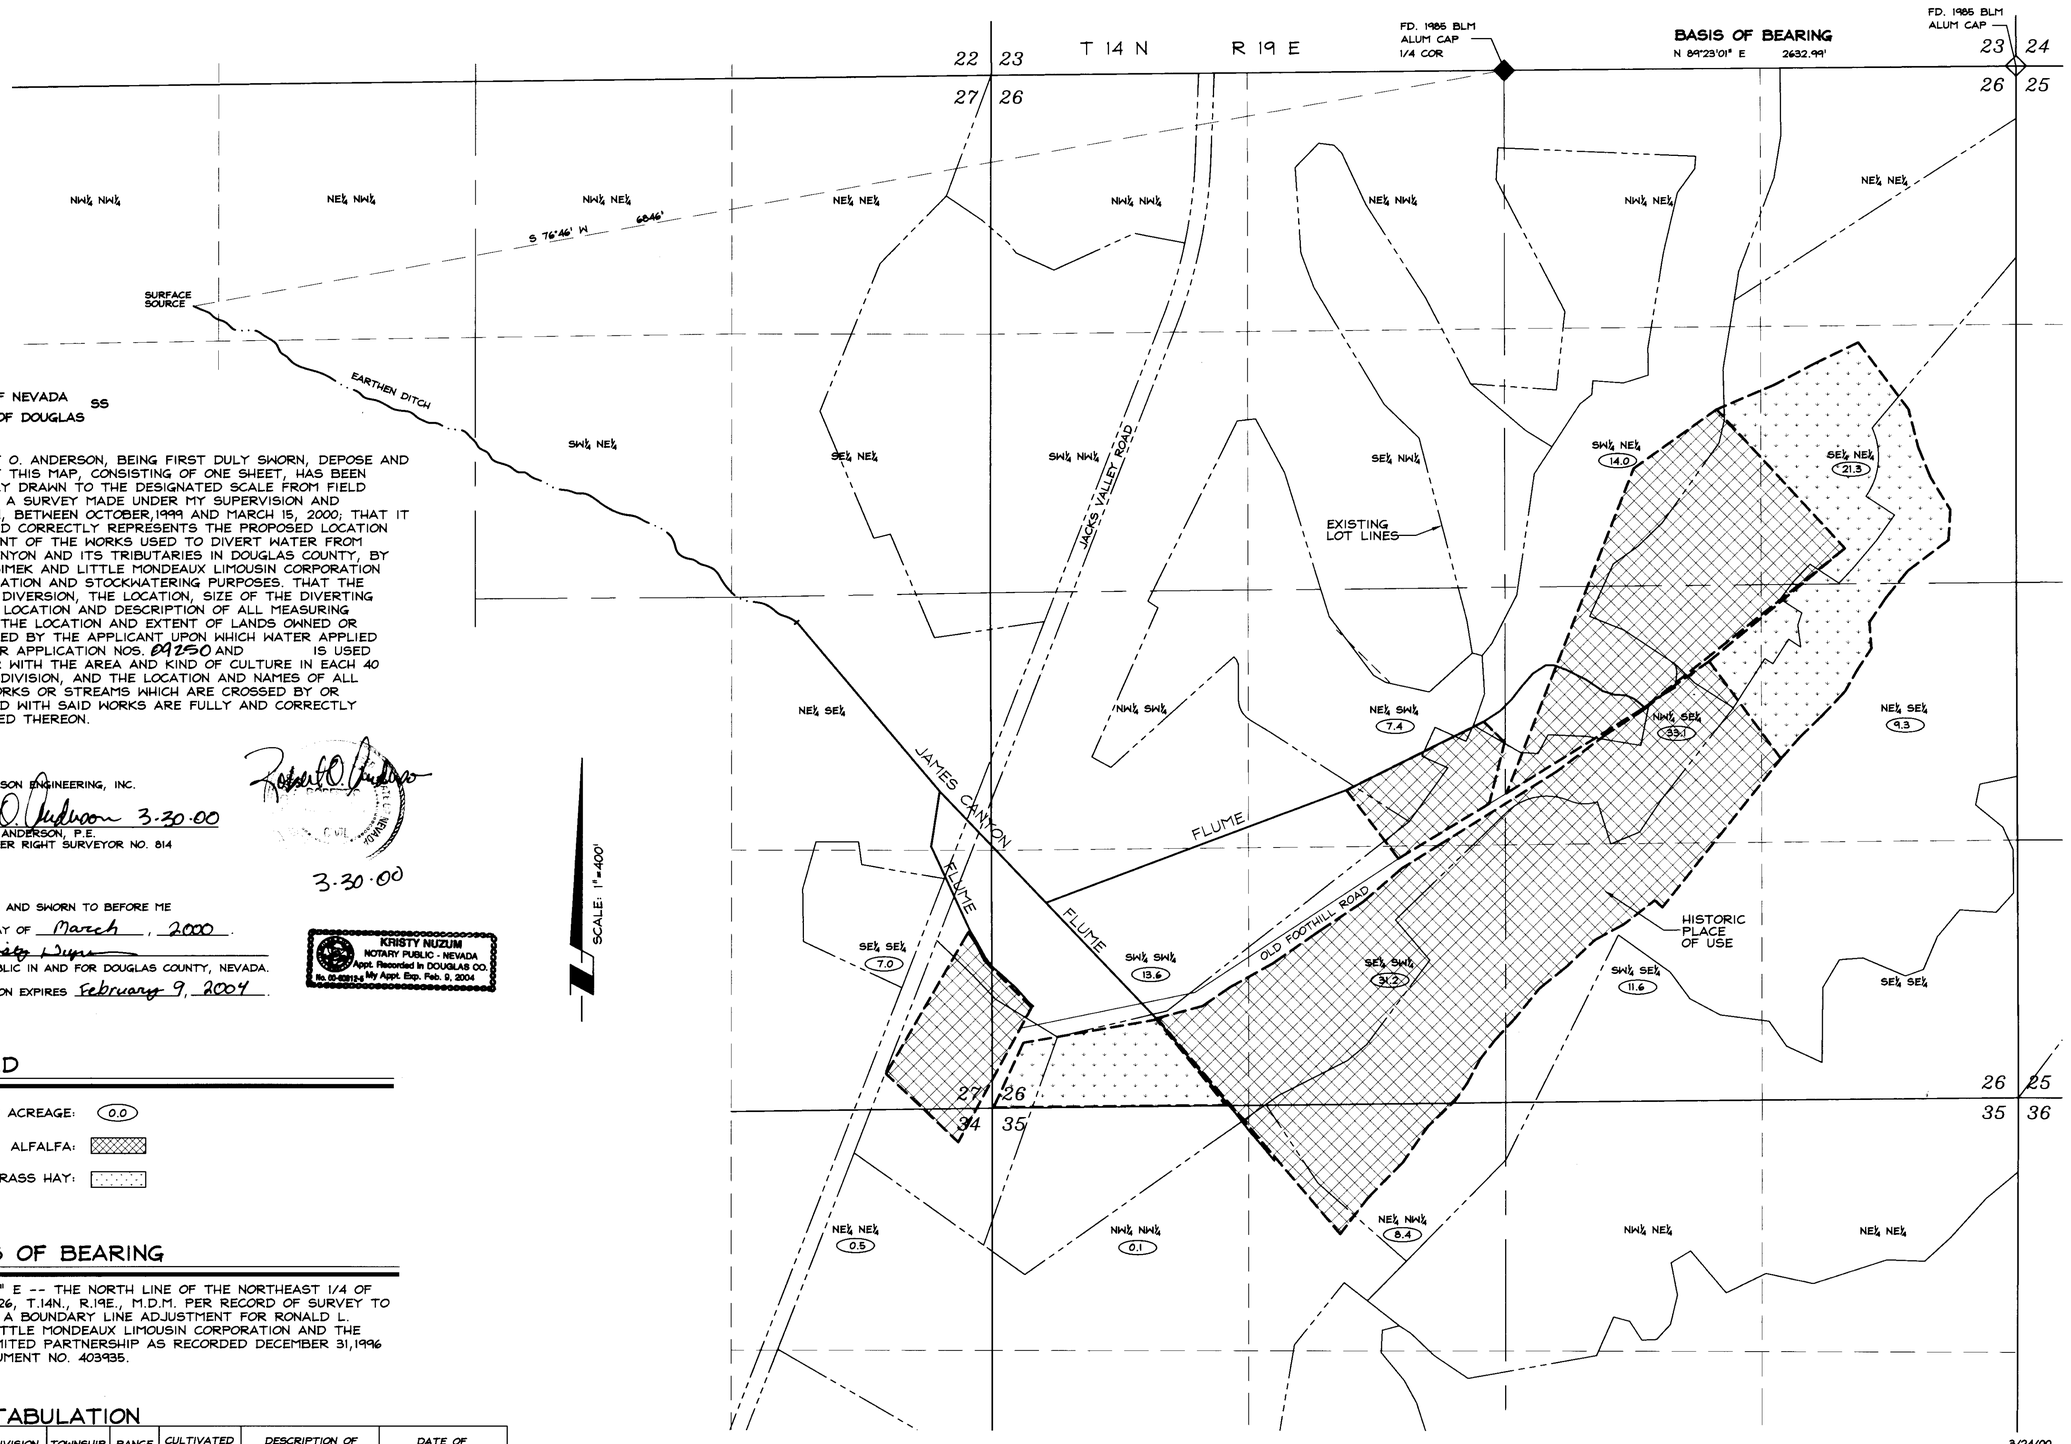

STATE OF NEVADA SS
COUNTY OF DOUGLAS

I, ROBERT O. ANDERSON, BEING FIRST DULY SWORN, DEPOSE AND SAY THAT THIS MAP, CONSISTING OF ONE SHEET, HAS BEEN CORRECTLY DRAWN TO THE DESIGNATED SCALE FROM FIELD NOTES OF A SURVEY MADE UNDER MY SUPERVISION AND DIRECTION, BETWEEN OCTOBER, 1999 AND MARCH 15, 2000; THAT IT TRULY AND CORRECTLY REPRESENTS THE PROPOSED LOCATION AND EXTENT OF THE WORKS USED TO DIVERT WATER FROM JAMES CANYON AND ITS TRIBUTARIES IN DOUGLAS COUNTY, BY RONALD SIMEK AND LITTLE MONDEAUX LIMOUSIN CORPORATION FOR IRRIGATION AND STOCKWATERING PURPOSES. THAT THE POINT OF DIVERSION, THE LOCATION, SIZE OF THE DIVERTING CHANNEL, LOCATION AND DESCRIPTION OF ALL MEASURING DEVICES, THE LOCATION AND EXTENT OF LANDS OWNED OR CONTROLLED BY THE APPLICANT UPON WHICH WATER APPLIED FOR UNDER APPLICATION NOS. 09250 AND IS USED TOGETHER WITH THE AREA AND KIND OF CULTURE IN EACH 40 ACRE SUBDIVISION, AND THE LOCATION AND NAMES OF ALL OTHER WORKS OR STREAMS WHICH ARE CROSSED BY OR CONNECTED WITH SAID WORKS ARE FULLY AND CORRECTLY DESIGNATED THEREON.

R.O. ANDERSON ENGINEERING, INC.

Robert O. Anderson 3-30-00
ROBERT O. ANDERSON, P.E.
STATE WATER RIGHT SURVEYOR NO. 814

3-30-00

SUBSCRIBED AND SWORN TO BEFORE ME
THIS 30th DAY OF March, 2000.
Kristy Nuzum
NOTARY PUBLIC IN AND FOR DOUGLAS COUNTY, NEVADA.
MY COMMISION EXPIRES February 9, 2004.

KRISTY NUZUM
NOTARY PUBLIC - NEVADA
Appt. Recorded In DOUGLAS CO.
No. 00-92012-6 My Appt. Exp. Feb. 9, 2004

LEGEND

IRRIGATED ACREAGE: (0.0)

ALFALFA:

GRASS HAY:

BASIS OF BEARING

N 89°23'01" E -- THE NORTH LINE OF THE NORTHEAST 1/4 OF SECTION 26, T.14N., R.19E., M.D.M. PER RECORD OF SURVEY TO SUPPORT A BOUNDARY LINE ADJUSTMENT FOR RONALD L. SIMEK, LITTLE MONDEAUX LIMOUSIN CORPORATION AND THE PIVOT LIMITED PARTNERSHIP AS RECORDED DECEMBER 31, 1996 PER DOCUMENT NO. 403935.

CULTURAL TABULATION

PERMIT	SECTION	SUBDIVISION	TOWNSHIP	RANGE	CULTIVATED ACREAGE	DESCRIPTION OF CULTURE	DATE OF FIRST CULTURE
	26	SW1/4 NE1/4	14N.	19E.	14.0 AC	ALFALFA/GRASS HAY	PRIOR TO JUNE 1904
	26	SE1/4 NE1/4	14N.	19E.	21.3 AC	ALFALFA/GRASS HAY	PRIOR TO JUNE 1904
	26	NE1/4 SW1/4	14N.	19E.	7.4 AC	ALFALFA	PRIOR TO JUNE 1904
	26	NW1/4 SE1/4	14N.	19E.	33.1 AC	ALFALFA/GRASS HAY	PRIOR TO JUNE 1904
	26	NE1/4 SE1/4	14N.	19E.	9.3 AC	ALFALFA/GRASS HAY	PRIOR TO JUNE 1904
	26	SW1/4 SW1/4	14N.	19E.	13.6 AC	ALFALFA/GRASS HAY	PRIOR TO JUNE 1904
	26	SE1/4 SW1/4	14N.	19E.	31.2 AC	ALFALFA	PRIOR TO JUNE 1904
	26	SW1/4 SE1/4	14N.	19E.	11.6 AC	ALFALFA	PRIOR TO JUNE 1904
	27	SE1/4 SE1/4	14N.	19E.	7.0 AC	ALFALFA	PRIOR TO JUNE 1904
	34	NE1/4 NE1/4	14N.	19E.	0.5 AC	ALFALFA	PRIOR TO JUNE 1904
	35	NW1/4 NW1/4	14N.	19E.	0.1 AC	ALFALFA	PRIOR TO JUNE 1904
	35	NE1/4 NW1/4	14N.	19E.	8.4 AC	ALFALFA	PRIOR TO JUNE 1904
				TOTAL	157.5 AC		

400 0 400 800 1200
SCALE: 1"=400'

RO Anderson ENGINEERING INC
1624 10th STREET · P.O. BOX 2264 · MINDEN, NV 89423
PH. (775) 782-2922 FAX (775) 782-7084
WEBSITE: WWW.ROANDERSON.COM

STATE ENGINEER'S USE

~~KE 4/7/00 Bearing for POD should be 79°46'~~ Bearing on map is correct KB

09250

MAR 3 0 2000

MAP
TO ACCOMPANY PROOF OF APPROPRIATION
FOR
IRRIGATION AND STOCKWATERING PURPOSES
BY
RONALD SIMEK & LITTLE MONDEAUX LIMOUSIN CORP.
FROM
JAMES CANYON AND ITS TRIBUTARIES
IN
DOUGLAS COUNTY, NEVADA

212-32-97

SHEET 1 OF 1

09252 66236T 09250