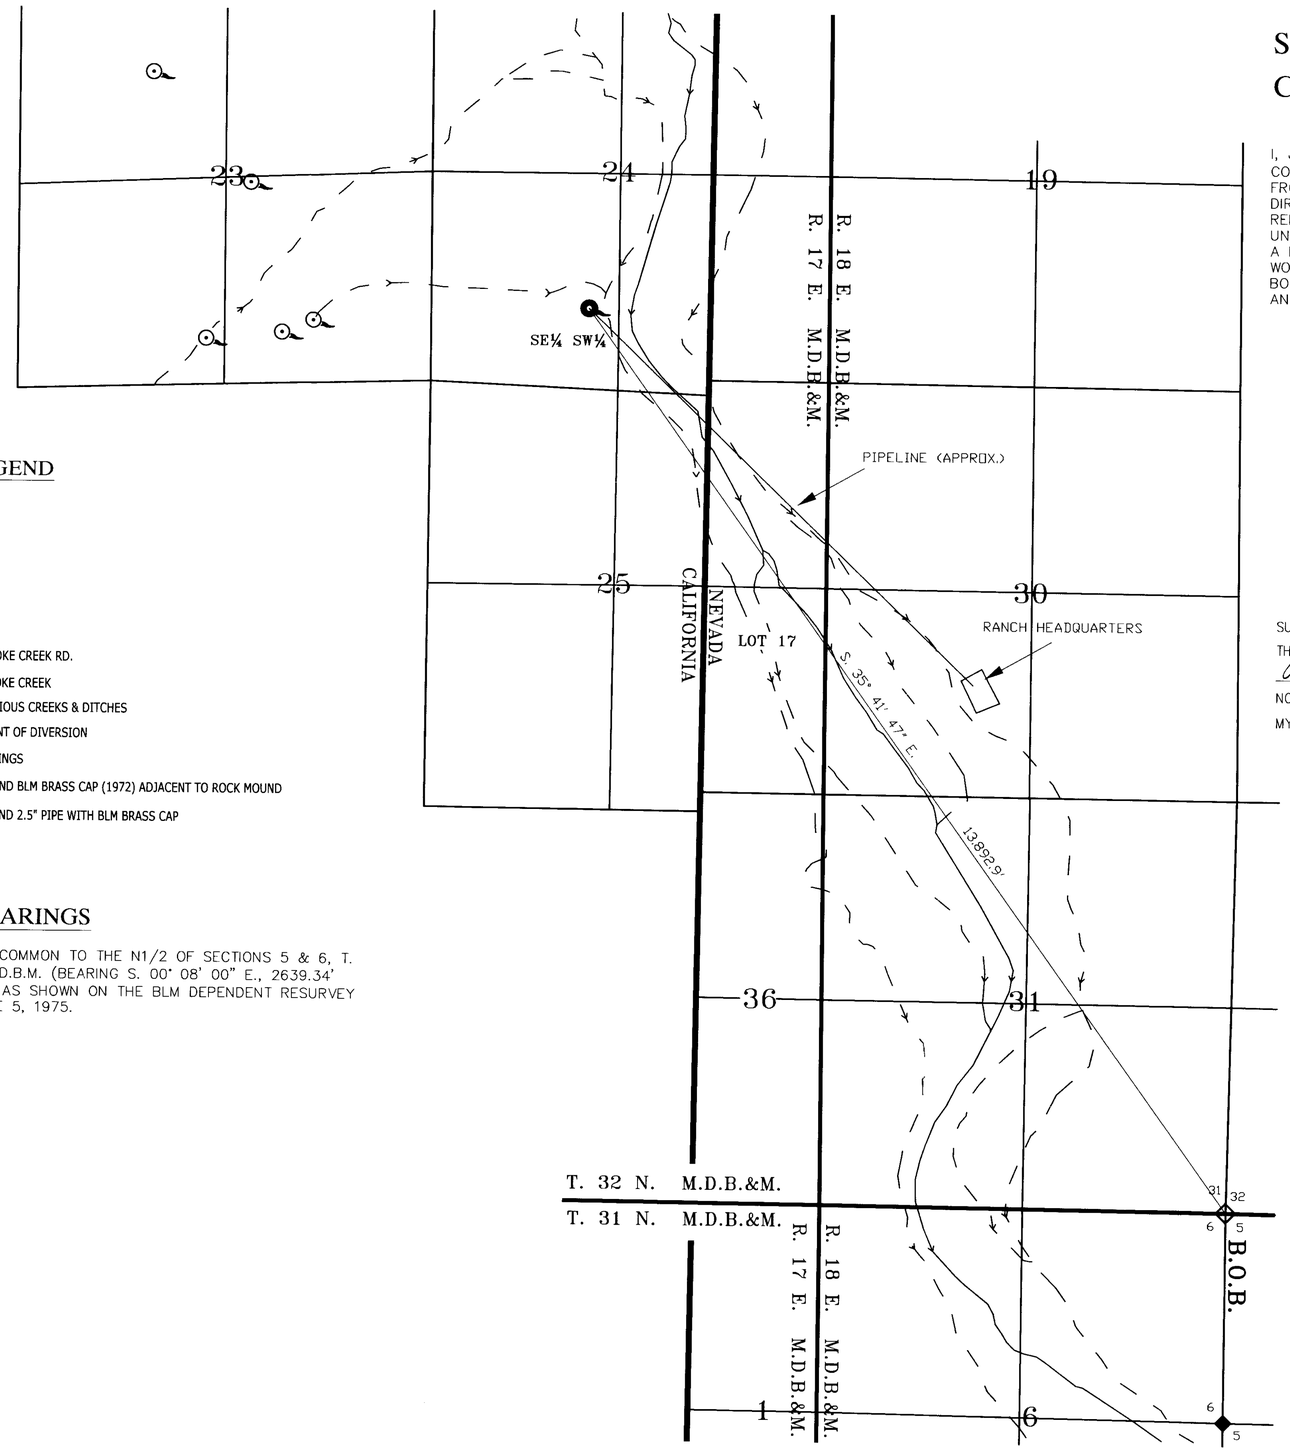

STATE OF NEVADA
COUNTY OF WASHOE

SS

I, JACOB R. HILDEBRAND, BEING FIRST DULY SWORN, DEPOSE AND SAY THAT THIS MAP, CONSISTING OF (1) SHEET, HAS BEEN CORRECTLY DRAWN TO THE DESIGNATED SCALE FROM FIELD NOTES OF A SURVEY PREPARED BY ME OR UNDER MY SUPERVISION AND DIRECTION ON OR BEFORE APRIL 24, 2009; THAT IT TRULY AND CORRECTLY REPRESENTS THE LOCATION AND EXTENT OF WORKS USED TO DIVERT WATER FROM UNNAMED SPRINGS IN LASSEN COUNTY, CALIFORNIA BY JACKRABBIT PROPERTIES, LLC., A NEVADA LIMITED LIABILITY COMPANY FOR IRRIGATION PURPOSES. THAT ALL OTHER WORKS WHICH ARE CROSSED BY OR CONNECTED WITH SAID WORKS, AND THE BOUNDARY, AREA AND KIND OF CULTURE OF LANDS IRRIGATED, ARE CORRECTLY SHOWN AND DESIGNATED THEREON.

PROFESSIONAL ENGINEER - STATE OF NEVADA
JACOB R. HILDEBRAND
Exp: 6-30-13
CIVIL
No. 15733

JACOB R. HILDEBRAND, SWRS # 1124

SUBSCRIBED AND SWORN TO BEFORE ME
THIS 10 DAY OF November, 2011.
Antoinette K. Morrison

ANTOINETTE K. MORRISON
Notary Public - State of Nevada
Appointment Recorded in Washoe County
No: 04-88271-2 - Expires February 8, 2012

NOTARY PUBLIC IN AND FOR Washoe COUNTY, Nevada.
MY COMMISSION EXPIRES February 8, 2012.

LEGEND

- SMOKE CREEK RD.
- SMOKE CREEK
- VARIOUS CREEKS & DITCHES
- POINT OF DIVERSION
- SPRINGS
- FOUND BLM BRASS CAP (1972) ADJACENT TO ROCK MOUND
- FOUND 2.5" PIPE WITH BLM BRASS CAP

BASIS OF BEARINGS

THE SECTION LINE COMMON TO THE N1/2 OF SECTIONS 5 & 6, T. 31 N., R. 18 E., M.D.B.M. (BEARING S. 00° 08' 00" E., 2639.34' OR 39.99 CHAINS) AS SHOWN ON THE BLM DEPENDENT RESURVEY ACCEPTED ON JUNE 5, 1975.

SCALE

1000 0 500 1000 2000 4000 FEET

1 inch = 1000 ft.

March 17, 2010 *Sheet 1 of 1*

T.31N &T.32N., R.17E & R.18E., M.D.B.&M.

TEC CIVIL ENGINEERING CONSULTANTS
9480 Double Diamond Pkwy, #200, Reno, Nevada 89521
(775)352-7800 Fax(775)352-7929

Water Rights\ W. R. CLIENTS\JRP002\P09299_2ndAmend.dwg

STATE ENGINEER'S USE

FILED
DEC 13 2011
STATE ENGINEER'S OFFICE

MAP TO ACCOMPANY 2ND AMENDED PROOF OF APPROPRIATION V09299,
BY
JACKRABBIT PROPERTIES, LLC.,
A NEVADA LIMITED LIABILITY COMPANY
FROM
AN UNNAMED SPRING
FOR
DOMESTIC & STOCKWATER PURPOSES

WASHOE COUNTY NEVADA
LASSON COUNTY CALIFORNIA

09299