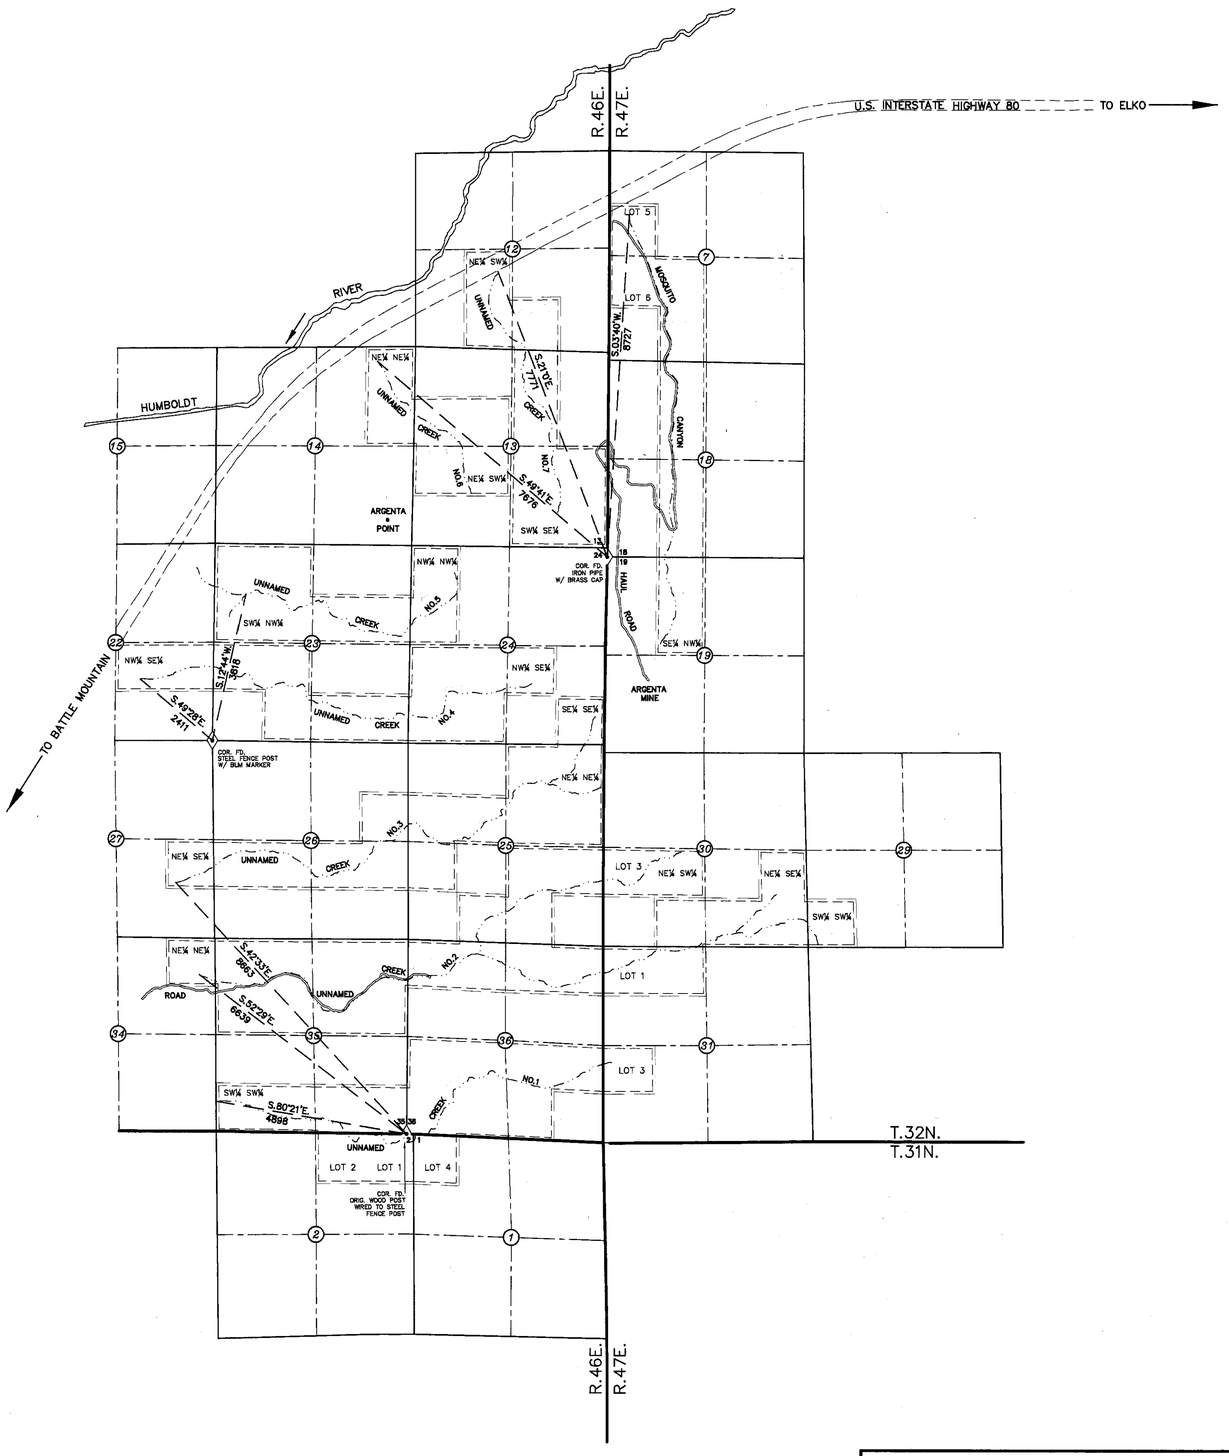

N

T.31N.,R.46&47E.
T.32N.,R.46&47E.
M.D.M.

SURVEYOR'S CERTIFICATE

STATE OF NEVADA
ss.
COUNTY OF ELKO

I, WILLIAM A. NISBET, BEING FIRST DULY SWORN, DEPOSE AND SAY THAT THIS MAP, CONSISTING OF ONE SHEET, HAS BEEN CORRECTLY DRAWN TO THE DESIGNATED SCALE FROM FIELD NOTES OF A SURVEY MADE BY ME, OR UNDER MY SUPERVISION AND DIRECTION, ON THE 18TH DAY OF APRIL, 2007; THAT IT TRULY AND CORRECTLY REPRESENTS THE PROPOSED LOCATION AND EXTENT OF THE WORKS USED TO DIVERT WATER FROM **SURFACE SOURCES**, IN **LANDER COUNTY**, BY **JULIAN TOMERA RANCHES, INC., BATTLE MOUNTAIN DIVISION** FOR **STOCK WATERING AND DOMESTIC PURPOSES.** THAT THE PROPOSED POINTS OF DIVERSION, THE APPROXIMATE LOCATION AND NAMES OF ALL OTHER WORKS OR STREAMS WHICH ARE CROSSED BY, OR CONNECTED WITH, THE SAID WORKS, ARE FULLY AND CORRECTLY DESIGNATED THEREON.

William A. Nisbet 4/25/07 Exp. 12/31/07
WILLIAM A. NISBET, STATE WATER RIGHT SURVEYOR

NOTARY PUBLIC CERTIFICATE

STATE OF NEVADA

COUNTY OF ELKO

SUBSCRIBED AND SWORN TO BEFORE ME THIS 25 DAY OF April 2007 ~~2006~~ BY WILLIAM A. NISBET.

CORALEE GRISWOLD
Notary Public State of Nevada
Appointment No. 94-1006-6
My Appt. Expires May 29, 2010

Coralee Griswold
NOTARY PUBLIC IN AND FOR ELKO COUNTY, NEVADA

LEGEND

- TOWNSHIP AND RANGE LINES
- SECTION LINE
- TIE LINE
- PLACE OF USE BOUNDARY
- CREEK
- SECTION CORNER

0 2000 4000 5000 6000 8000
SCALE: 1"=2000'

NO.	BY	DATE	DESCRIPTION	CHK'D	APP'D

REVISIONS

DRAWN BY	APPROVED BY
ZKS	
JOB NO. 2000.002	DATE 4-18-07

CHILTON Engineering and Surveying, LTD
(702) 738-2121 421 Court Street Elko, Nevada 89801

W07005 1/1

STATE ENGINEER'S USE

09646-09653

S

FILED
OCT 30 2007
APR.
STATE ENGINEER'S OFFICE

2007 NOV 30 PM 1:57

MAP TO ACCOMPANY
PROOF OF APPROPRIATION
FOR STOCKWATERING AND DOMESTIC PURPOSES
BY **JULIAN TOMERA RANCHES, INC., BATTLE MTN. DIVISION**
FROM STREAMS & SPRINGS
IN LANDER COUNTY

W07005

84838 84727 V09653 V09652 V09651 V09650 V09649 V09648 V09647 V09646