V09746 PROPOSED POU CHANGE

SUMMARY MAP

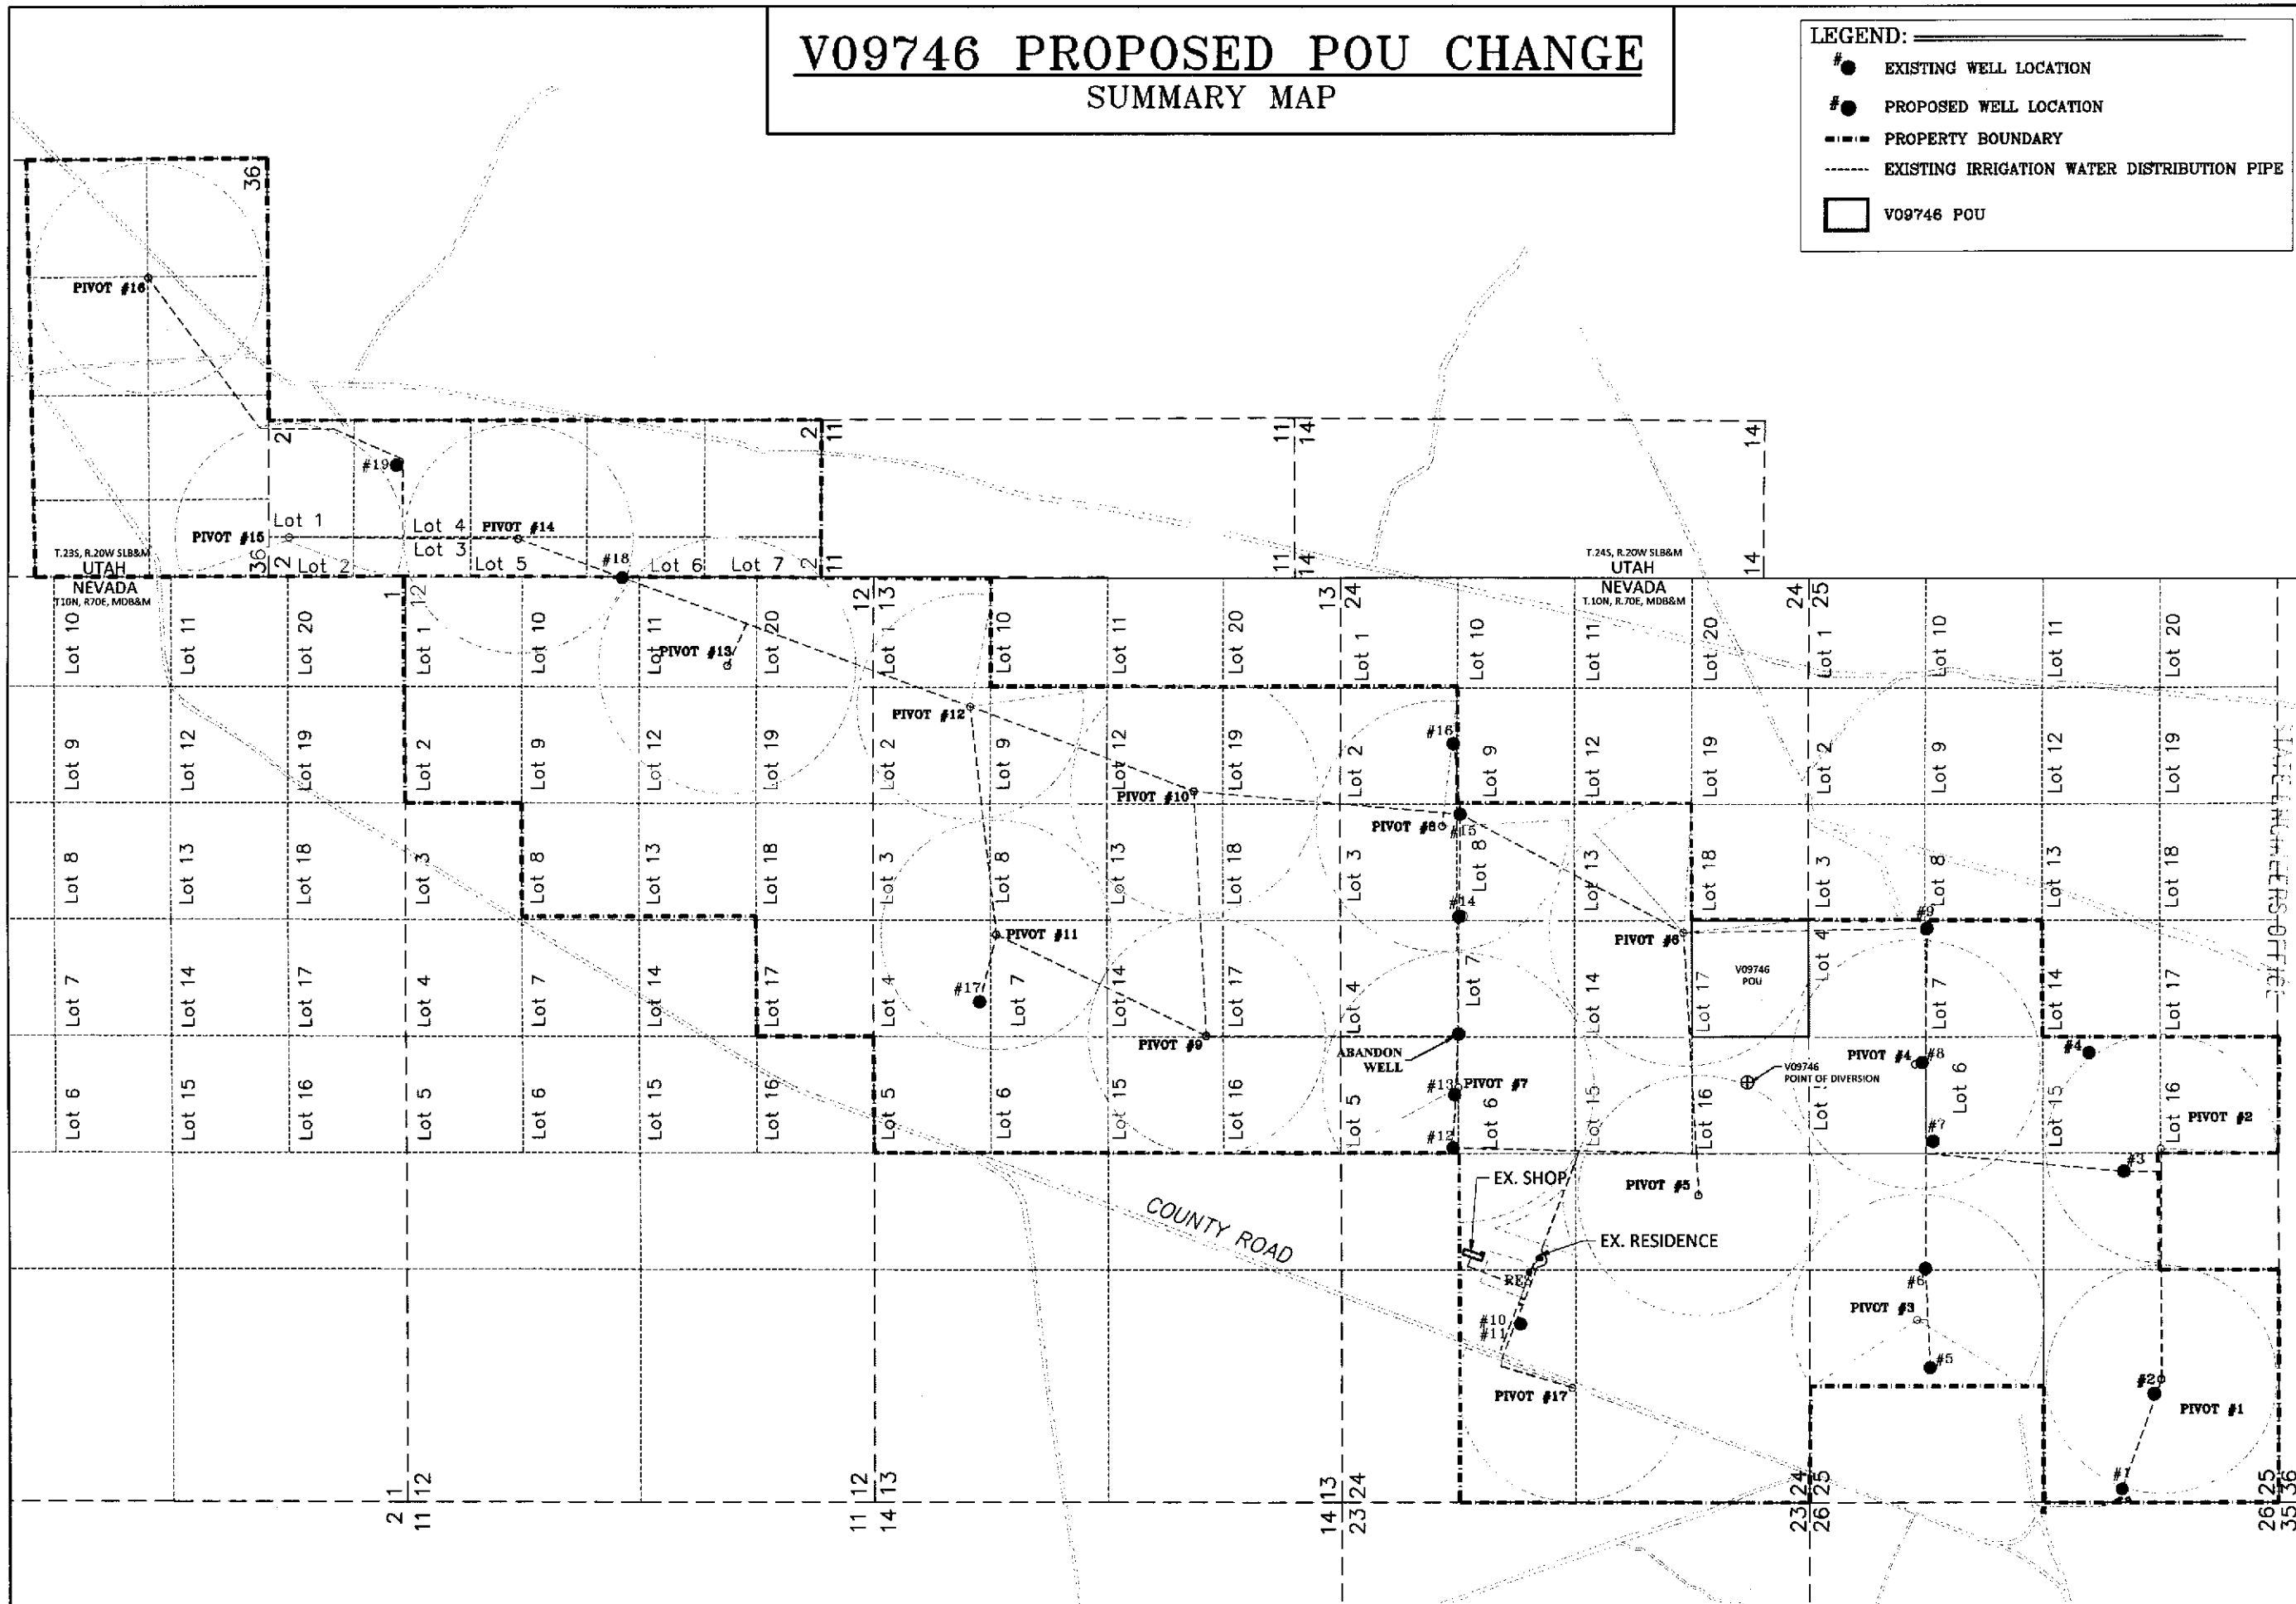

DATE: 3-29-14
JOB NUMBER: 4274
SCALE: NTS
DRAWN BY: ALLIANCE
CHECKED BY: MDB
REVISIONS DATE
FILE NAME: jknevut3-GPS-control

Michael D. Buschelman Consulting, Inc.
Post Office Box 51371
Sparks, NV 89435
(775) 355-9628 Office
(775) 355-9629 FAX

V09746 PROPOSED POU CHANGE
FOR
GRANITE PEAK RANCH WATER RIGHTS - 2014
LOCATED IN
SECS 12, 13, 24, & 25 T10N, R70E, MOUNT DIABLO MERIDIAN
SEC 36, T23S, R20W & SEC 2, T24S, R20W SLB&M

SHEET 1 OF 1 SHEETS

83926