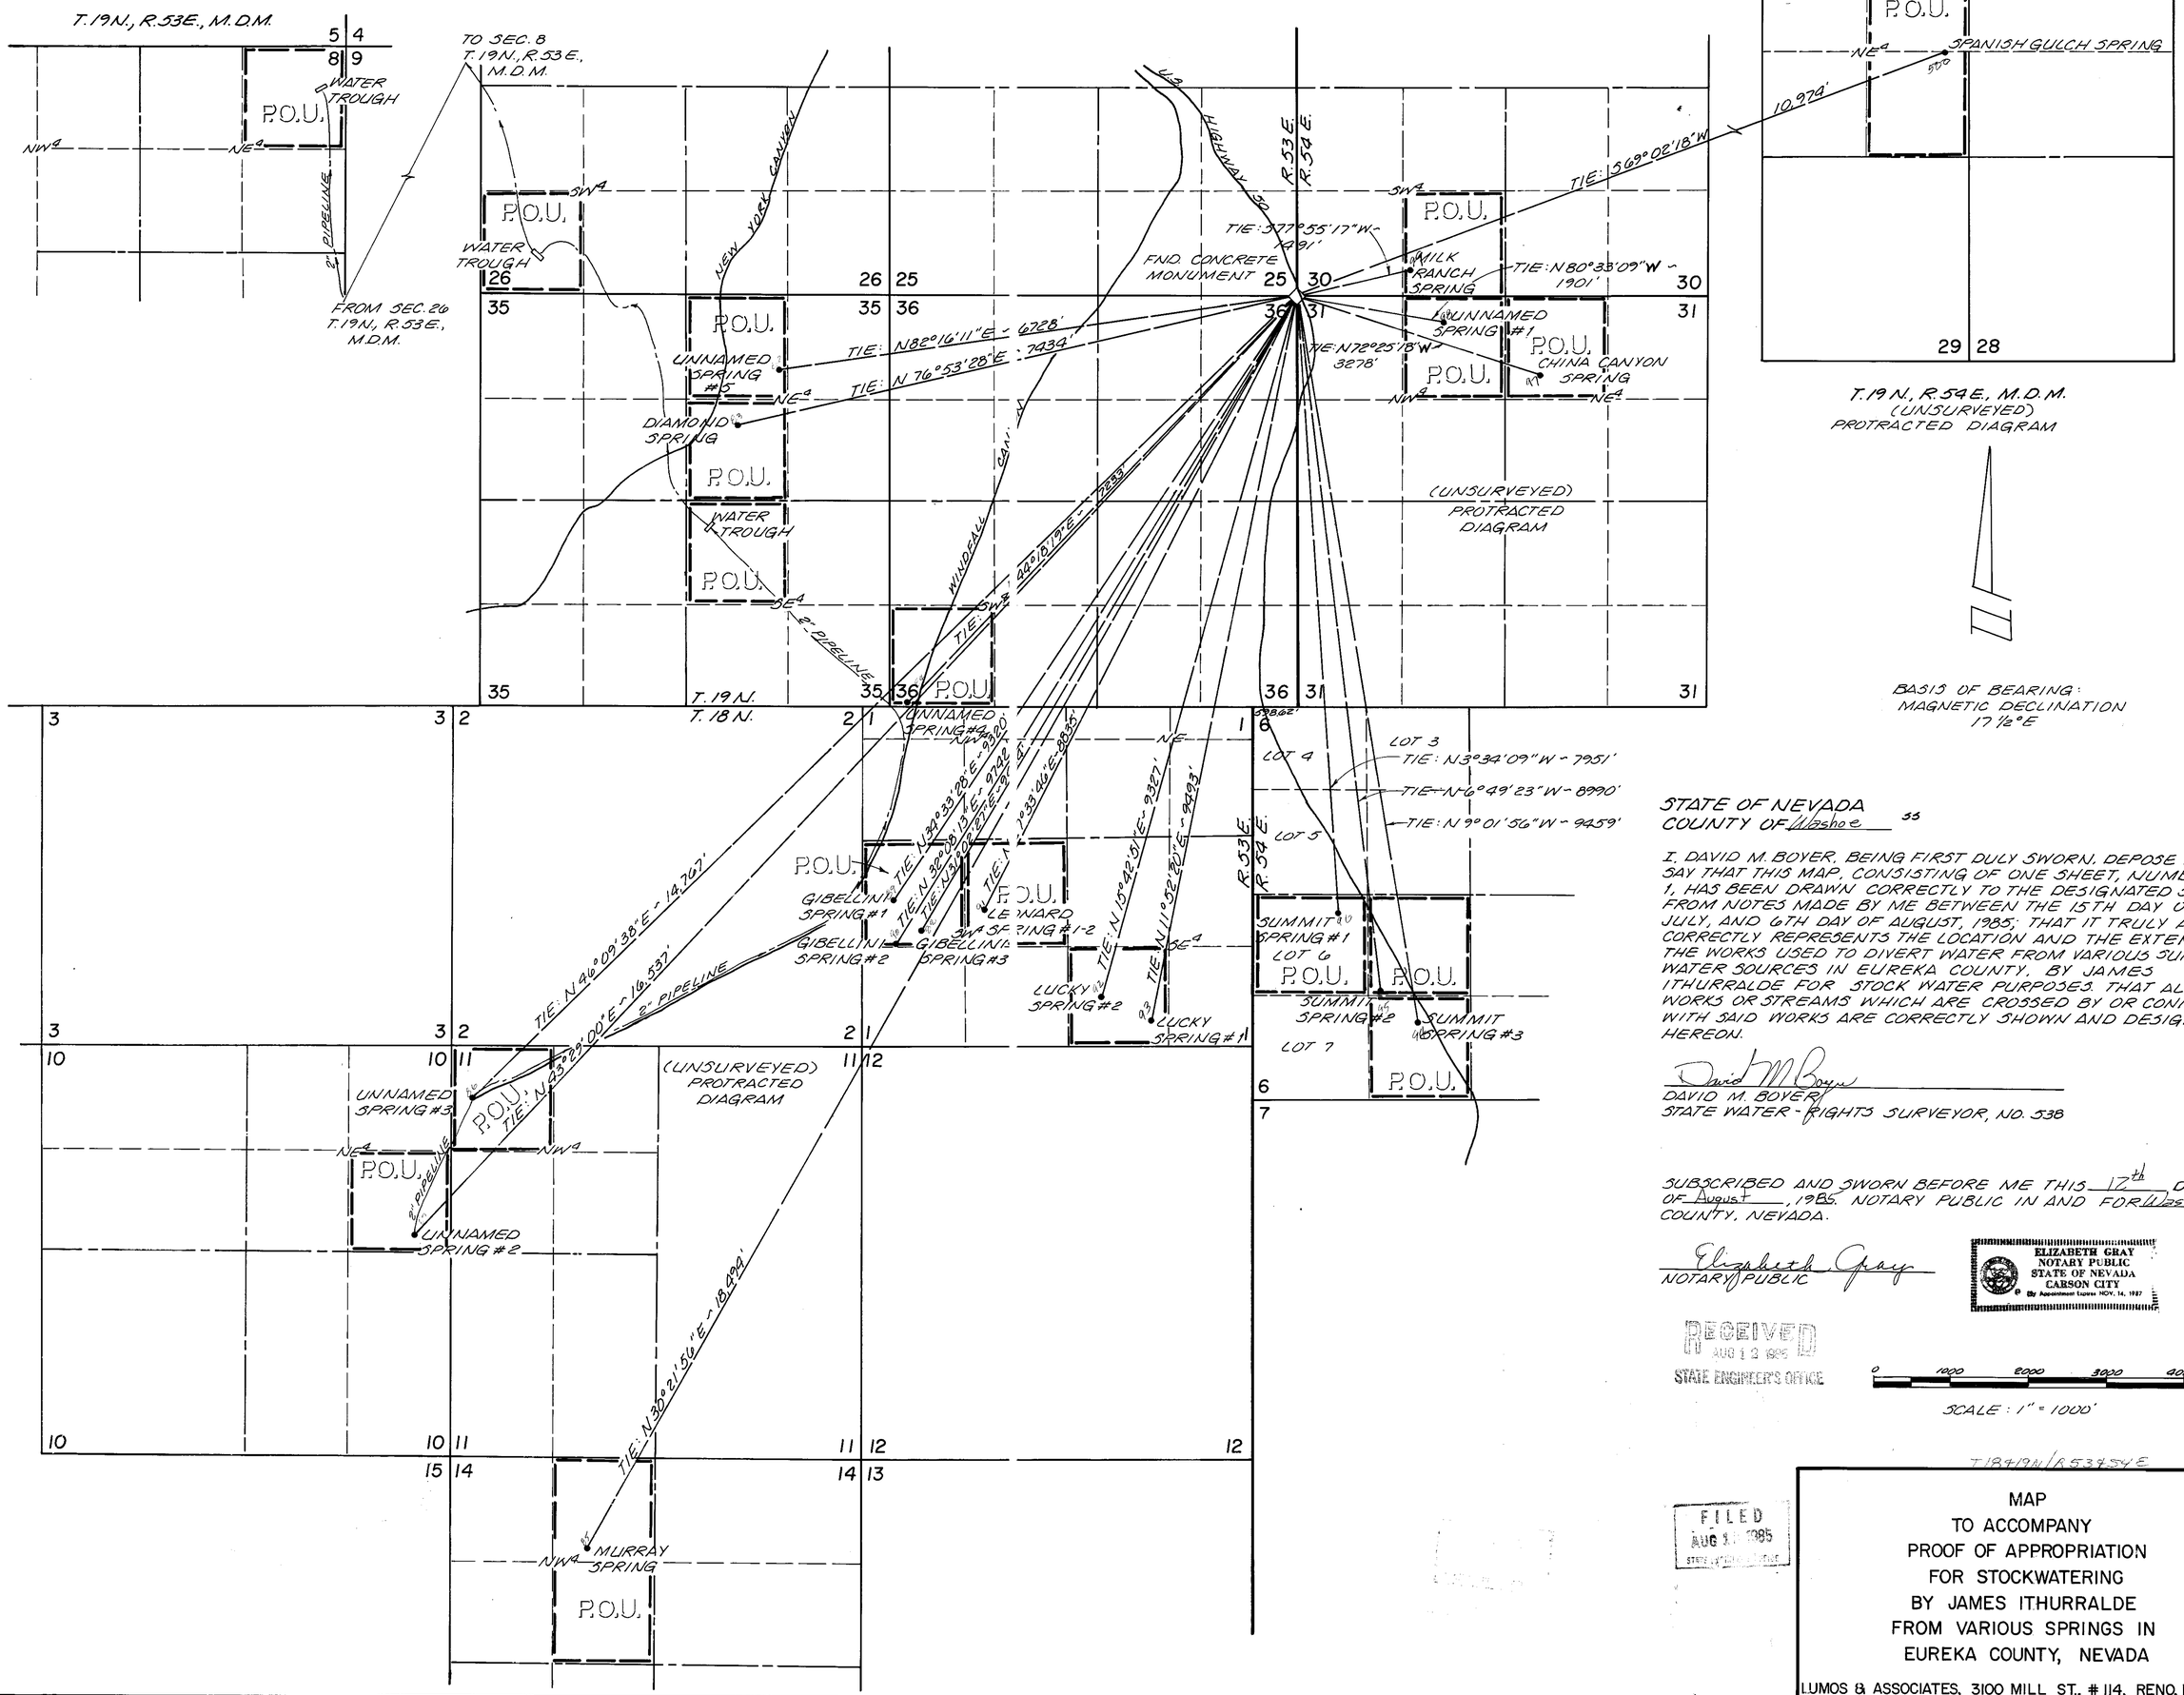

STATE OF NEVADA
COUNTY OF Washoe ss

I, DAVID M. BOYER, BEING FIRST DULY SWORN, DEPOSE AND SAY THAT THIS MAP, CONSISTING OF ONE SHEET, NUMBERED 1, HAS BEEN DRAWN CORRECTLY TO THE DESIGNATED SCALE FROM NOTES MADE BY ME BETWEEN THE 15TH DAY OF JULY, AND 6TH DAY OF AUGUST, 1985; THAT IT TRULY AND CORRECTLY REPRESENTS THE LOCATION AND THE EXTENT OF THE WORKS USED TO DIVERT WATER FROM VARIOUS SURFACE WATER SOURCES IN EUREKA COUNTY, BY JAMES ITHURRALDE FOR STOCK WATER PURPOSES. THAT ALL WORKS OR STREAMS WHICH ARE CROSSED BY OR CONNECTED WITH SAID WORKS ARE CORRECTLY SHOWN AND DESIGNATED HEREON.

David M. Boyer
DAVID M. BOYER
STATE WATER-RIGHTS SURVEYOR, NO. 538

SUBSCRIBED AND SWORN BEFORE ME THIS 12th DAY OF August, 1985. NOTARY PUBLIC IN AND FOR Washoe COUNTY, NEVADA.

Elizabeth Gray
NOTARY PUBLIC

ELIZABETH GRAY
NOTARY PUBLIC
STATE OF NEVADA
CARSON CITY
By Appointment Expires NOV. 14, 1987

RECEIVED
AUG 12 1985
STATE ENGINEER'S OFFICE

0 1000 2000 3000 4000
SCALE: 1" = 1000'

T18+19N/R53+54E

FILED
AUG 1 1985
STATE ENGINEER'S OFFICE

MAP
TO ACCOMPANY
PROOF OF APPROPRIATION
FOR STOCKWATERING
BY JAMES ITHURRALDE
FROM VARIOUS SPRINGS IN
EUREKA COUNTY, NEVADA

LUMOS & ASSOCIATES, 3100 MILL ST., # 114, RENO, NV 89502

V09770