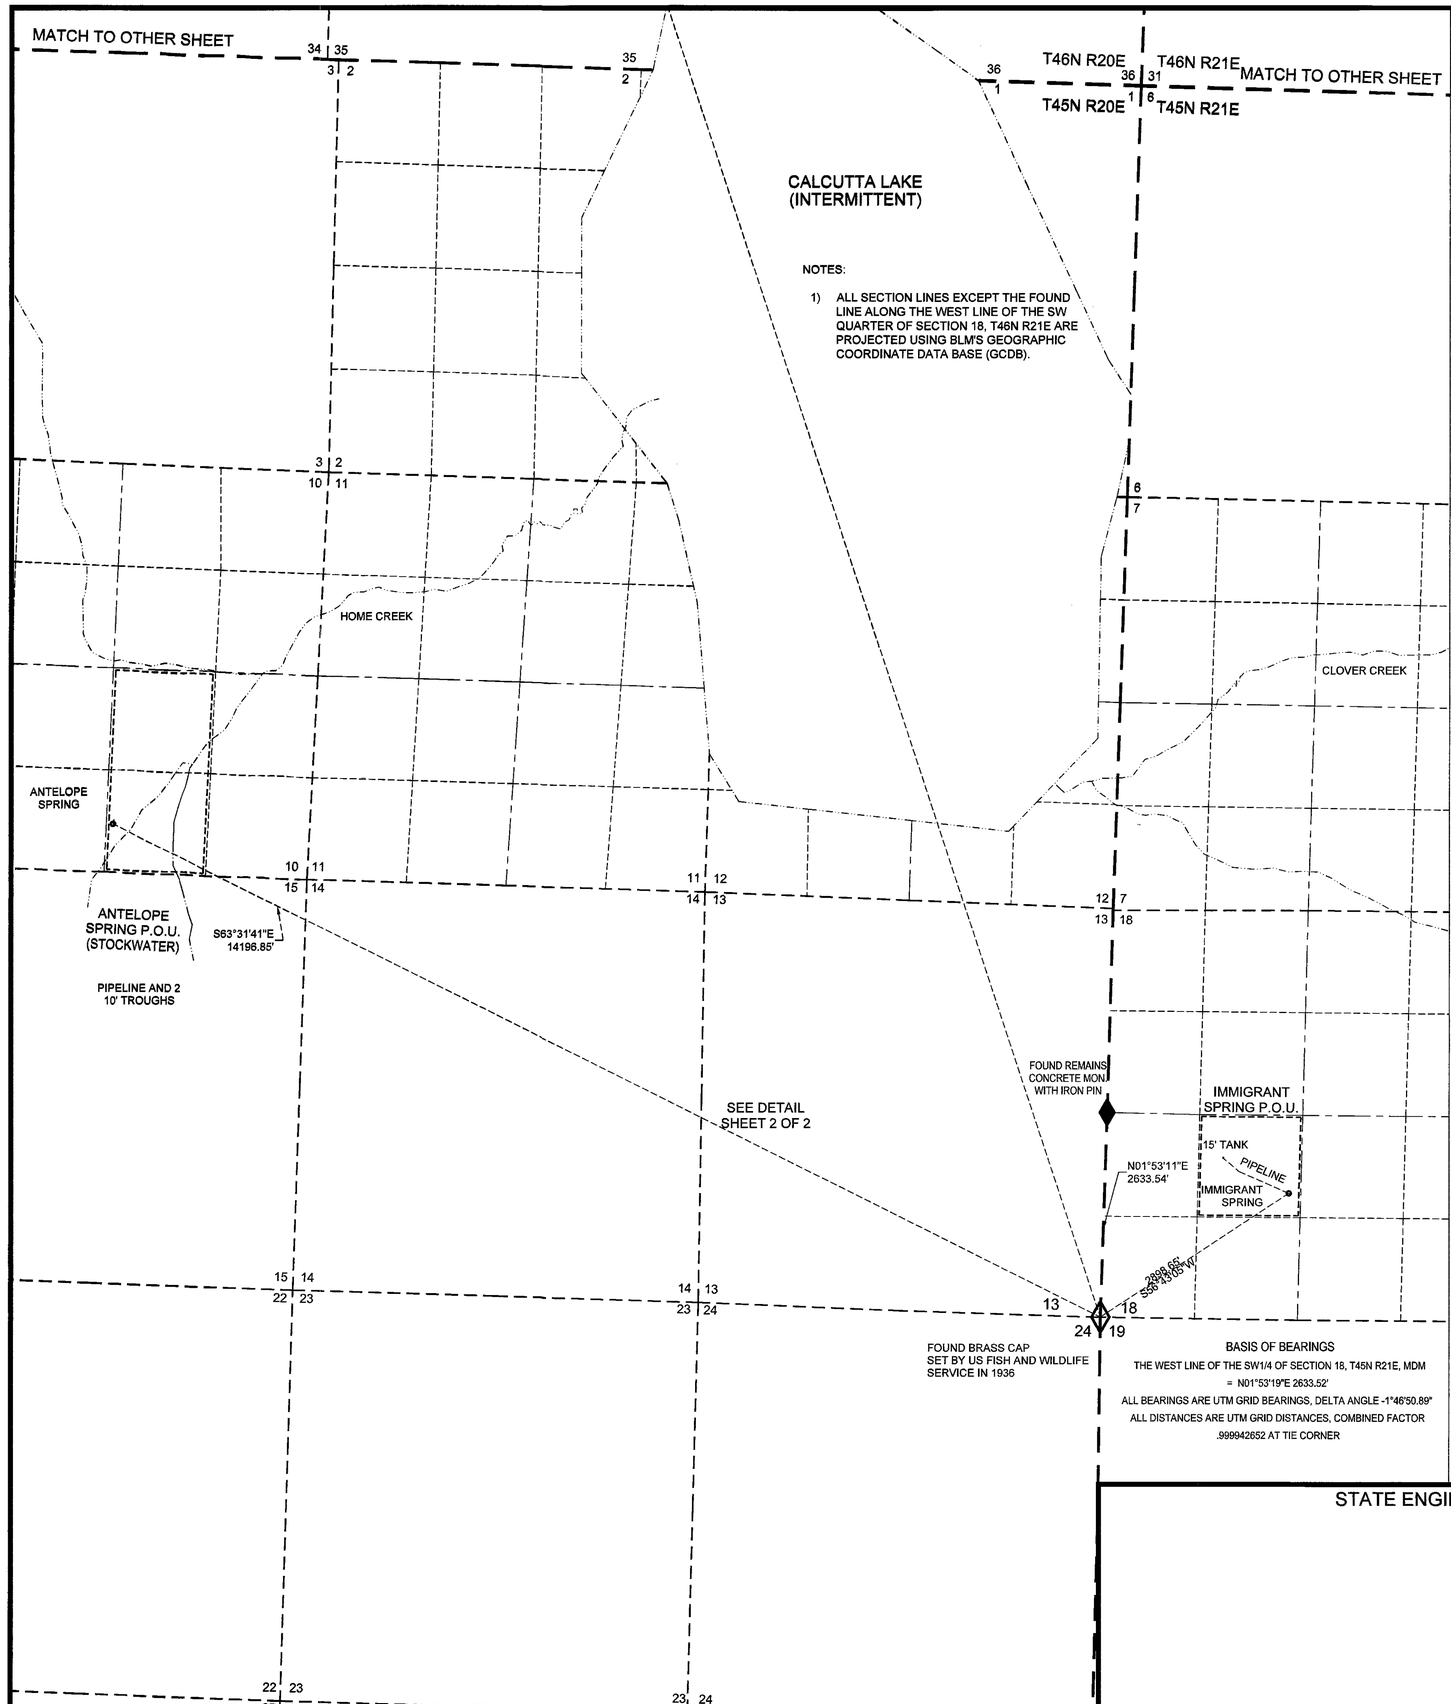

NOTES:

1) ALL SECTION LINES EXCEPT THE FOUND LINE ALONG THE WEST LINE OF THE SW QUARTER OF SECTION 18, T46N R21E ARE PROJECTED USING BLM'S GEOGRAPHIC COORDINATE DATA BASE (GCDB).

STATE OF CALIF.
SS.
COUNTY OF MODOC

I, WILLIAM FRANCIS PRICE, BEING FIRST DULY SWORN, DEPOSE AND SAY THAT THIS MAP, CONSISTING OF 2 SHEETS, NUMBERED FROM 1 TO 2, INCLUSIVE, HAS BEEN CORRECTLY DRAWN TO THE DESIGNATED SCALE FROM FIELD NOTES OF A SURVEY MADE BY ME, BETWEEN THE DECEMBER 29, 2009, AND MAY 28, 2010; THAT IT TRULY AND CORRECTLY REPRESENTS THE PROPOSED LOCATION AND EXTENT OF THE WORKS USED TO DIVERT WATER FROM ANTELOPE SPRING, IMMIGRANT SPRING, AND MONCHAMP SPRING, IN WASHOE COUNTY, NEVADA, BY HILLARD AND NORMA HAPGOOD FAMILY 1980 REVOCABLE TRUST, AND JOHN ERQUIAGA AND BONNIE ERQUIAGA, HUSBAND AND WIFE, FOR STOCKWATERING PURPOSES. THAT THE POINTS OF DIVERSION, THE LOCATION AND SIZE OF THE DIVERTING CHANNEL OR OTHER CONDUIT, THE PLACE AND MANNER OF USE, AND ALL OTHER WORKS OR STREAMS WHICH ARE CROSSED BY OR CONNECTED WITH SAID WORKS, AND THE BOUNDARY, AREA AND KIND OF CULTURE OF LANDS IRRIGATED, ARE FULLY AND CORRECTLY DESIGNATED HEREON.

STATE WATER RIGHT SURVEYOR: William F. Price 6/6/12
WILLIAM FRANCIS PRICE, NEVADA WATER RIGHT SURVEYOR NO. 885

PROFESSIONAL LAND SURVEYOR - STATE OF NEVADA
WILLIAM FRANCIS PRICE
12/31/2013
Expires
No. 6205

SUBSCRIBED ANS SWORN TO BEFORE ME
THIS 6 DAY OF JUNE, 2012.
Marguerite C. Duncan
NOTARY PUBLIC IN AND FOR MODOC COUNTY, CALIF.
MY COMMISSION EXPIRES 2-28-14

MARGUERITE C. DUNCAN
COMM. NO. 1881279
NOTARY PUBLIC - CALIFORNIA
MODOC COUNTY
MY COMMISSION EXPIRES
FEBRUARY 28, 2014

MARGUERITE C. DUNCAN
COMM. NO. 1881279
NOTARY PUBLIC - CALIFORNIA
MODOC COUNTY
MY COMMISSION EXPIRES
FEBRUARY 28, 2014

BASIS OF BEARINGS

THE WEST LINE OF THE SW 1/4 OF SECTION 18, T45N, R21E, MDM
EQUALS N01°53'11"E PER NAD 83 UTM GRID, DETERMINED BY GPS OBSERVATIONS

N

1000' 0' 1000'

SCALE: 1" = 1000'

STATE ENGINEER'S USE

V010090

STATE ENGINEERS OFFICE
2012 JUN 11 PM 2:1
RECEIVED

MAP TO ACCOMPANY
PROOFS OF APPROPRIATION
FROM:
ANTELOPE SPRING, IMMIGRANT SPRING, AND MONCHAMP SPRING

FOR: HILLARD AND NORMA HAPGOOD FAMILY 1980 REVOCABLE TRUST AND JOHN ERQUIAGA & BONNIE ERQUIAGA, HUSBAND AND WIFE

IN VARIOUS SECTIONS T45&46N, R20&21E, MDM
FROM SURFACE SOURCES IN WASHOE COUNTY, NEVADA
FOR STOCKWATERING PURPOSES

SHEET 1 OF 2 SHEETS

V010091 V010090 V010089

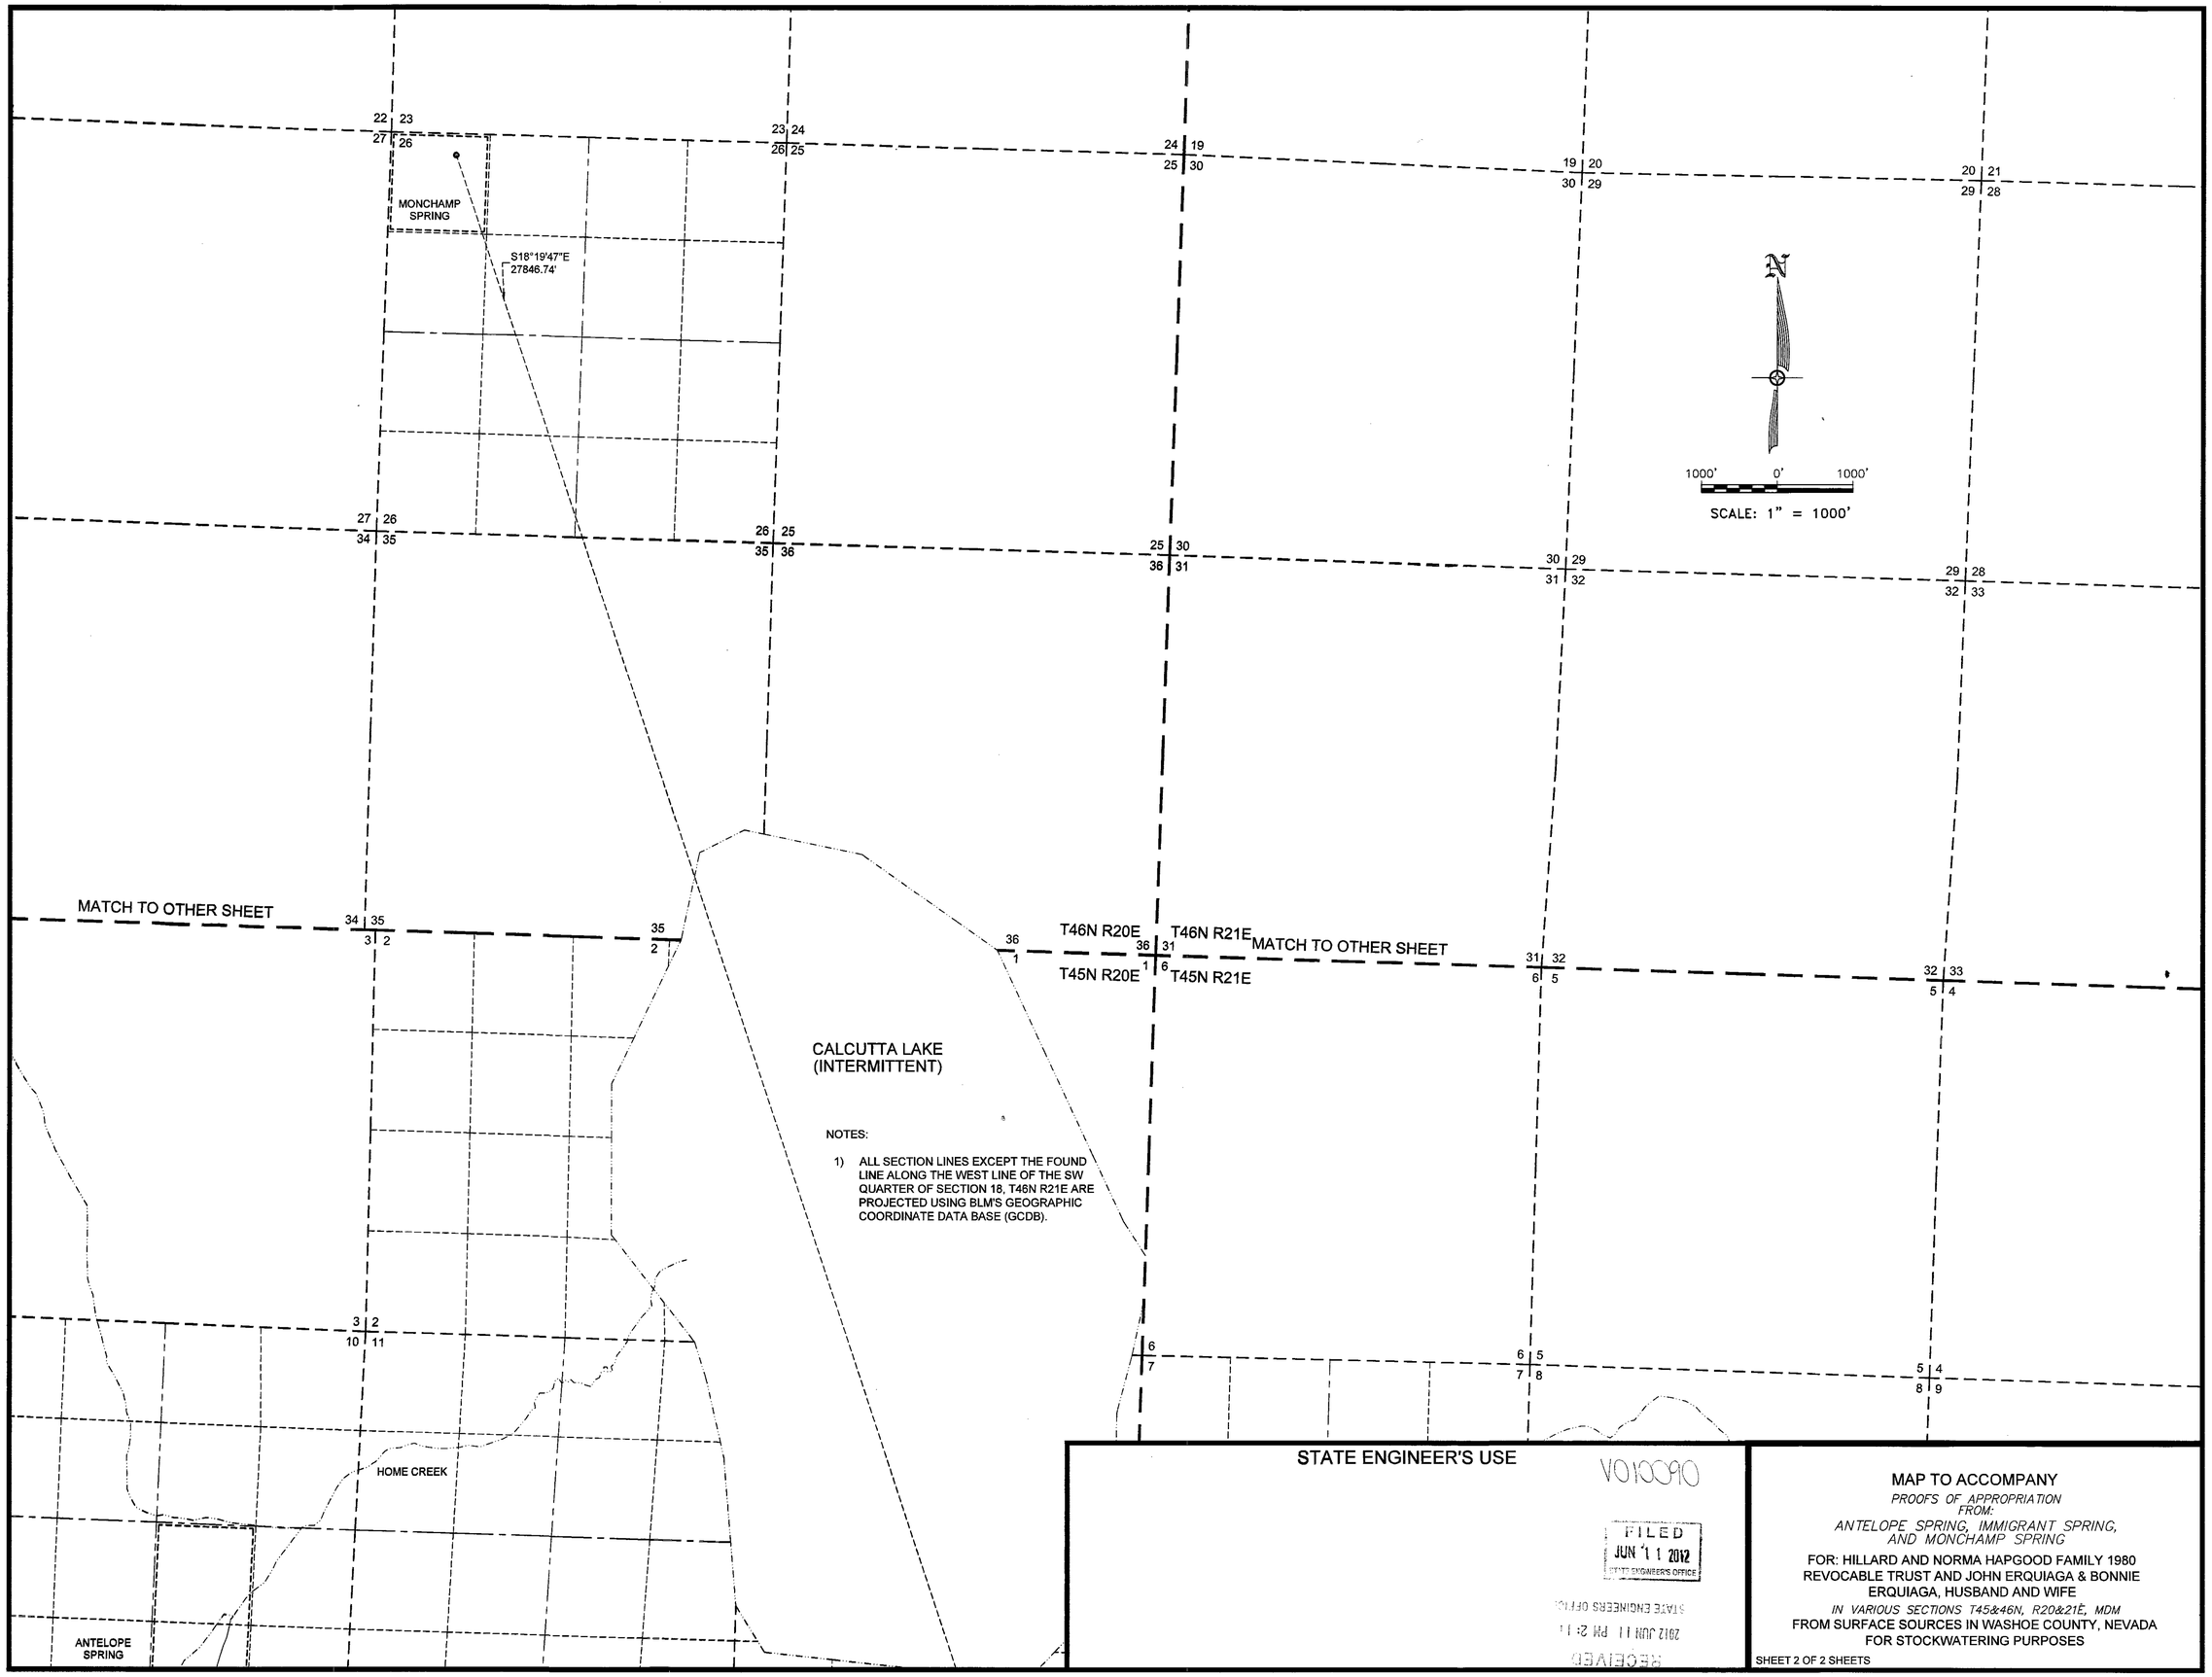

NOTES:

1) ALL SECTION LINES EXCEPT THE FOUND LINE ALONG THE WEST LINE OF THE SW QUARTER OF SECTION 18, T46N R21E ARE PROJECTED USING BLM'S GEOGRAPHIC COORDINATE DATA BASE (GCDB).

STATE ENGINEER'S USE

V010090

FILED
JUN 11 2012
STATE ENGINEER'S OFFICE

RECEIVED
2012 JUN 11 PM 2:11
STATE ENGINEERS OFFICE

MAP TO ACCOMPANY
PROOFS OF APPROPRIATION FROM:
ANTELOPE SPRING, IMMIGRANT SPRING, AND MONCHAMP SPRING
FOR: HILLARD AND NORMA HAPGOOD FAMILY 1980 REVOCABLE TRUST AND JOHN ERQUIAGA & BONNIE ERQUIAGA, HUSBAND AND WIFE
IN VARIOUS SECTIONS T45&46N, R20&21E, MDM
FROM SURFACE SOURCES IN WASHOE COUNTY, NEVADA
FOR STOCKWATERING PURPOSES

SHEET 2 OF 2 SHEETS

V010091 V010090 V010089