MAP NO. 1-1

USE TABULATION

SECTION	SUB-DIVISION	TOWNSHIP	RANGE	TYPE OF LIVESTOCK	NUMBERS LIVESTOCK	DATE OF FIRST USE

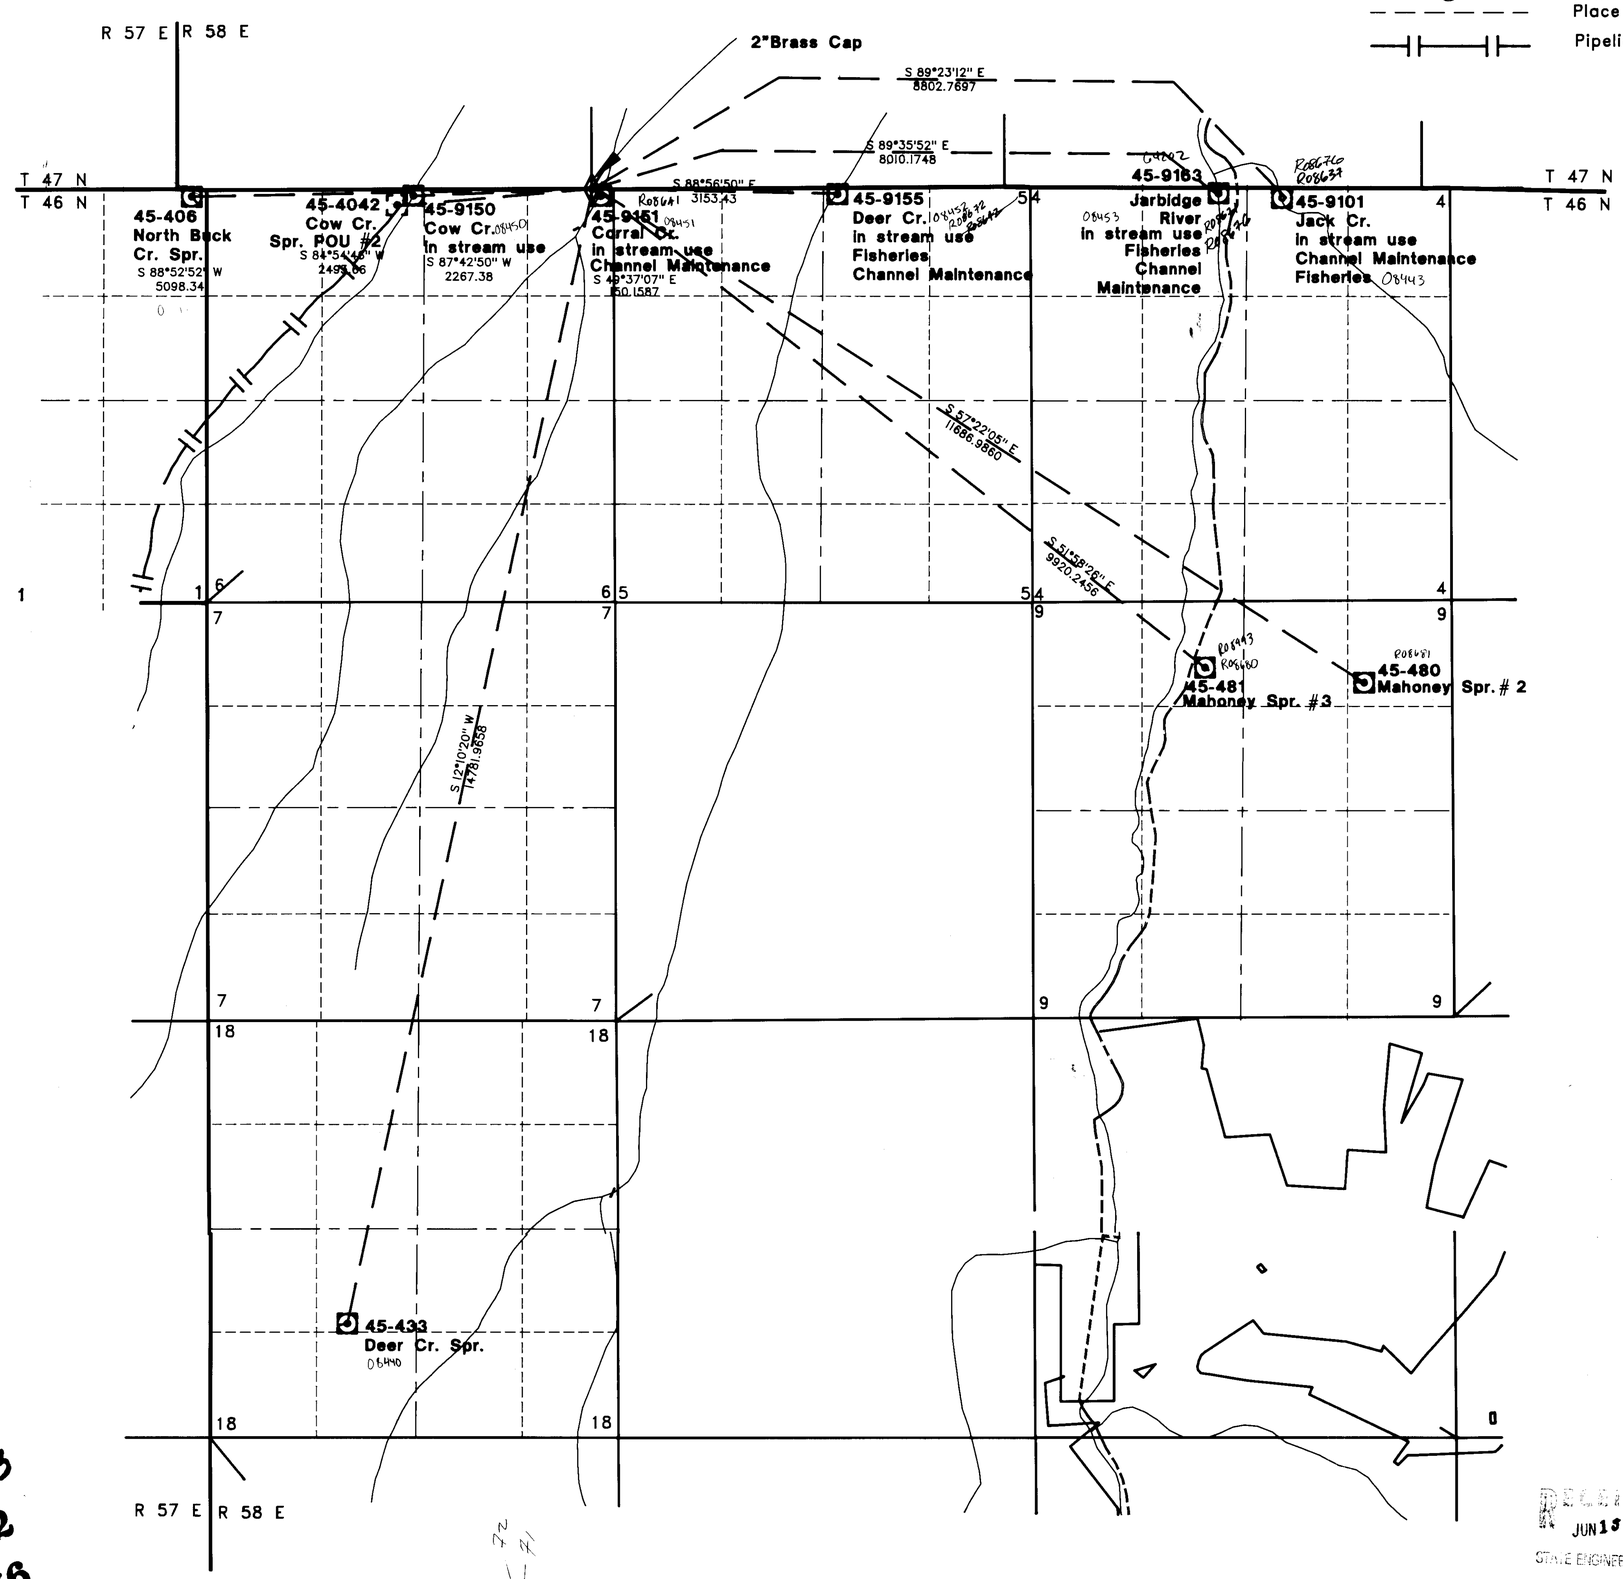

STATE OF NEVADA,
COUNTY of ELKO

I Christopher C. Butler being first duly sworn, depose and say that this map has been correctly drawn to the designated scale by me, from U.S.G.S. 7.5 minute topographic quadrangles, and additional information gathered by me during field surveys. That it truly and correctly represents the location and extent of waters used from: Deer Cr. Spr., Mahoney Spr. #3, Mahoney Spr. #2, North Buck Cr. Spr., Cow Cr., Corral Cr., Deer Cr., Jarbidge River, Jack Cr., Cow Cr. Spr. POU #2.

by UNITED STATES of AMERICA, Forest Service, for stockwatering, fisheries and channel maintenance purposes; that the points of diversion, location of water channel, the place and manner of use, and the location and names of all other works or streams which are crossed by or connected with the said works, are fully and correctly designated hereon.

Christopher C. Butler 939
STATE WATER RIGHT SURVEYOR, NO

Subscribed and Sworn to before me Pandora V. Stevens, this 14th day of May, 1993
Notary Public in and for Elko County, Nevada

Pandora V. Stevens
NOTARY PUBLIC
STATE OF NEVADA
ELKO COUNTY
My Appointment Expires Mar. 12, 1994

SCALE IN FEET
0 1000 2000 3000
SCALE IN FEET

RECEIVED
JUN 15 1993
STATE ENGINEER'S OFFICE

BASIS OF BEARING: State plane coordinates from USGS 7 1/2 minute quadrangle

FILED
DEC 04 1997
STATE ENGINEER'S OFFICE

MAP
To Accompany proofs of appropriation for stockwatering, fisheries, and channel maintenance
by United States of America, Forest Service from North Buck Cr. Spr., Cow Cr. Spr. POU #2, Cow Cr., Corral Cr., Deer Cr., Jarbidge River, Jack Cr., Deer Cr. Spr., Mahoney Spr. #3, Mahoney Spr. #2

R08993
R08642
R08676
R08672

R08671 R08641 R08676 R08672 R08202 R08681 R08680 08453 08452 08451 08450 08443 08440 08416 08415