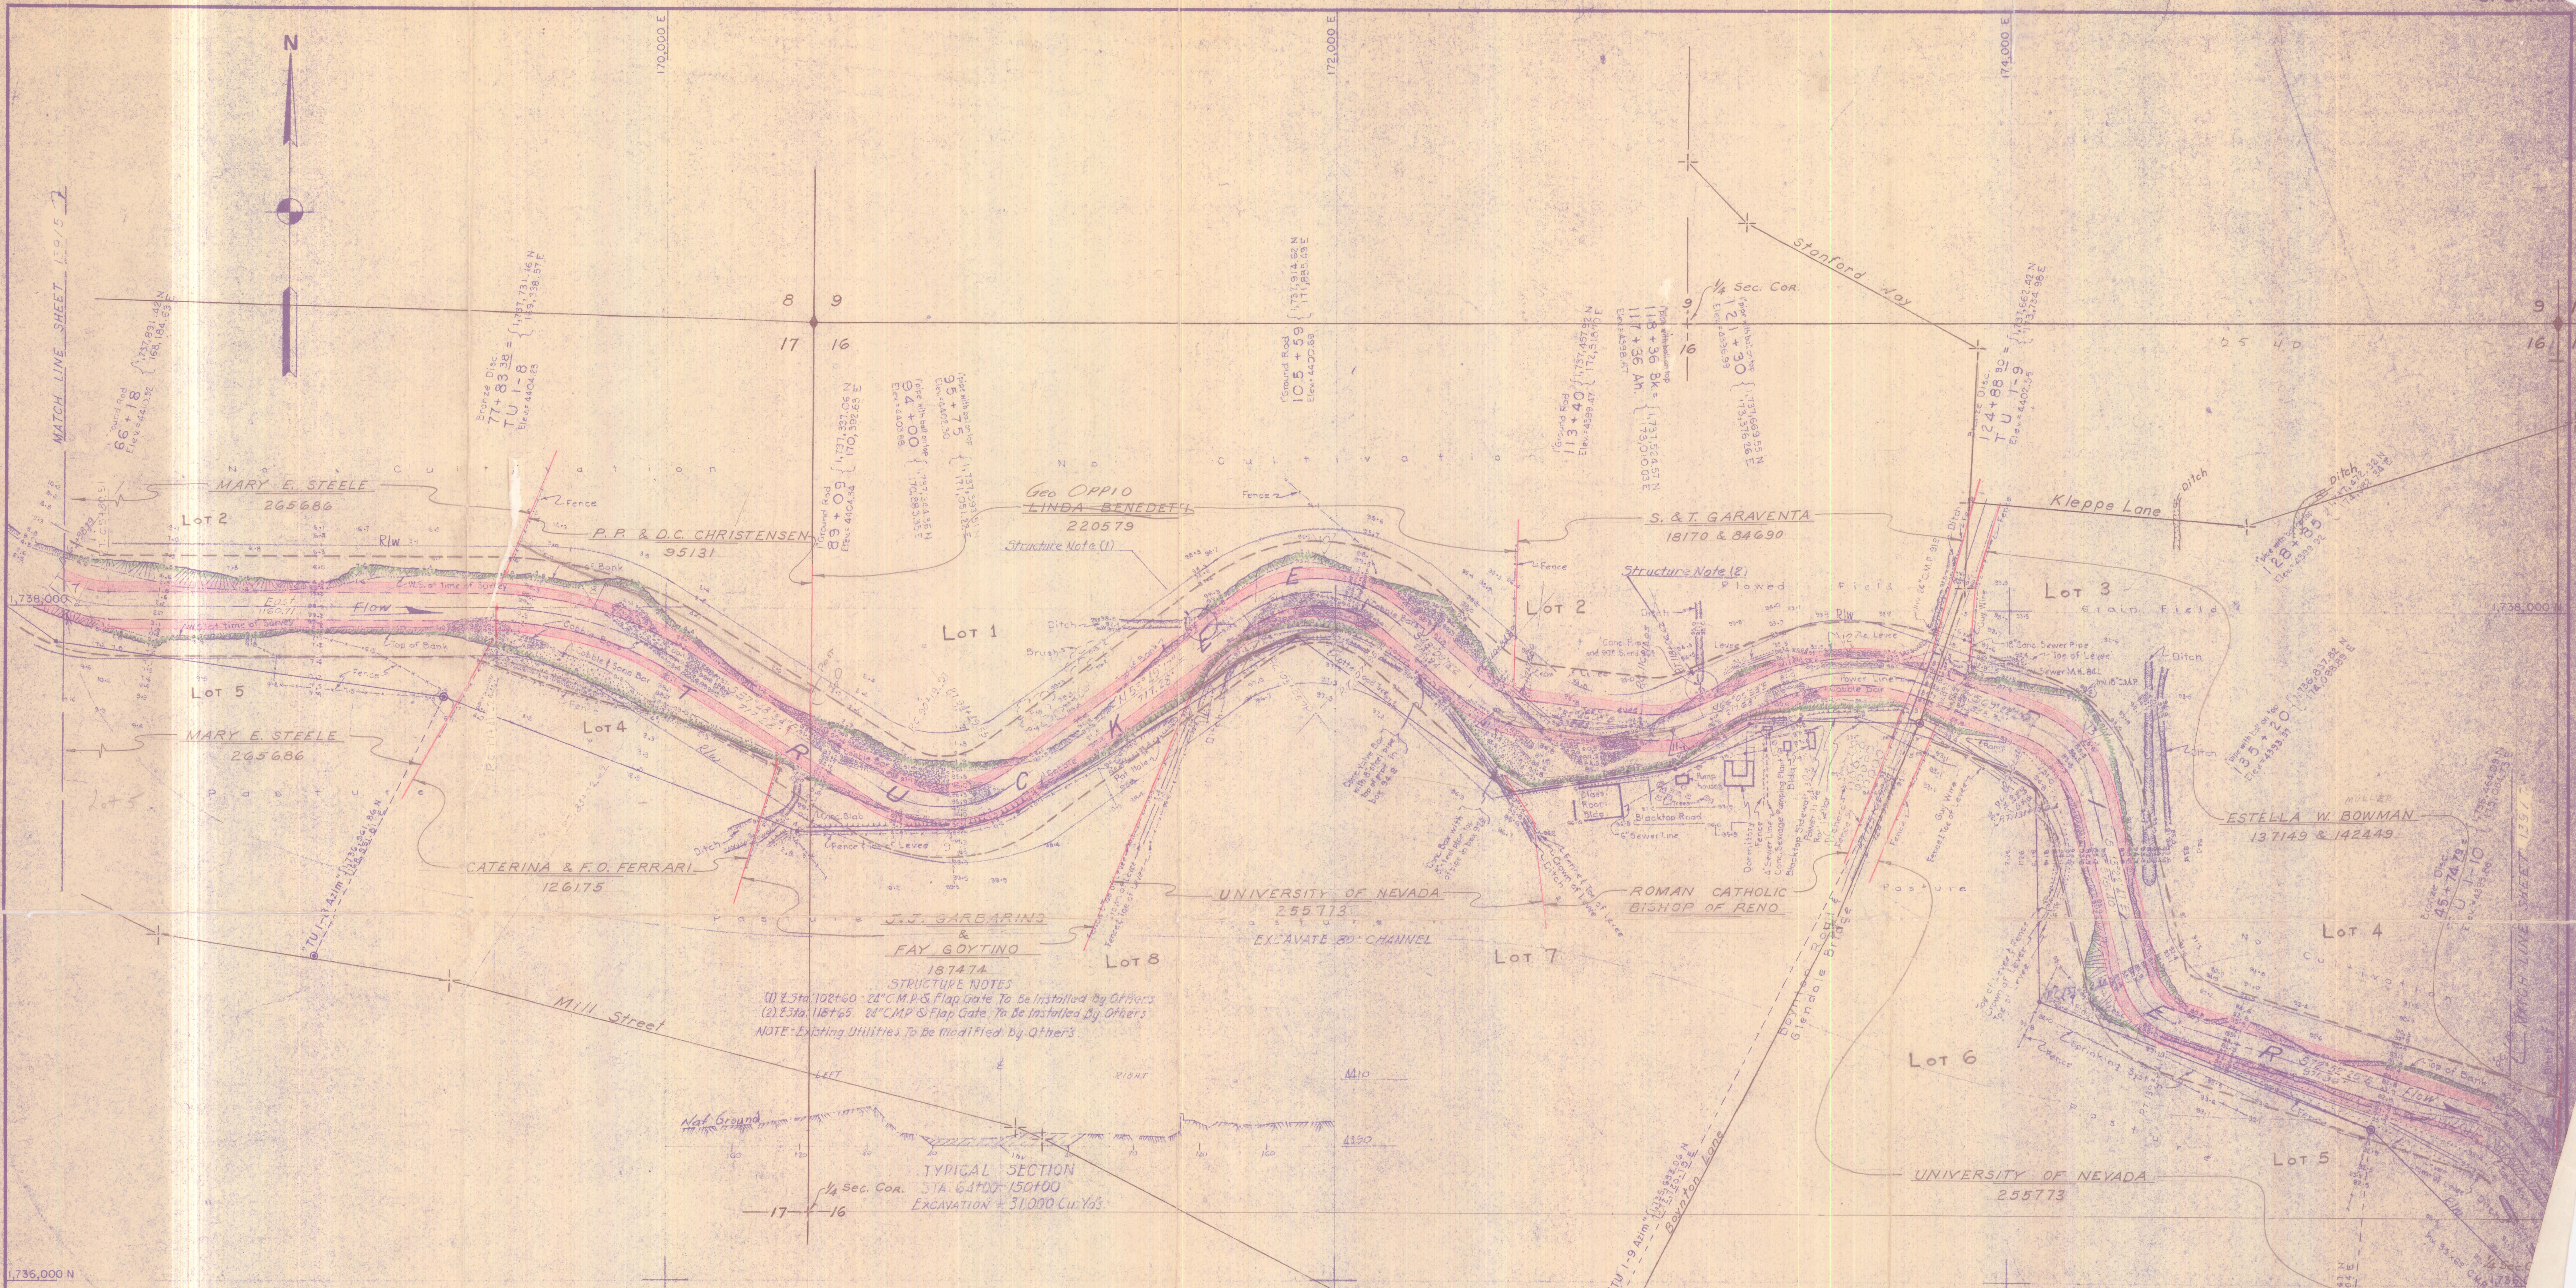

CENTER LINE DATA

STATION	BEARING	DISTANCE	CO-ORDINATES N	CO-ORDINATES E	Δ	R	T	L
P.I.#7			1,738,000.0	168,240.0	34°48'09"	300.00	93.92'	182.22'
	EAST	1543.00'						
P.I.#8			1,738,000.0	169,783.0	32°10'15"	1,000.00'	288.37'	561.47'
	S 57°48'34" E	1250.18'						
P.I.#9			1,737,334.0	170,841.0	68°22'09"	360.00	244.53	429.58
	N 53°29'17" E	1392.50'						
P.I.#10			1,738,156.0	171,965.0	78°01'25"	360.00'	291.61	490.24
	S 48°09'18" E	680.55'						
P.I.#11			1,737,702.0	172,472.0	34°36'50"	320.98	100.00'	193.91
	S 82°46'08" E	532.23						
P.I.#11-1			1,737,635.0	173,000.0	31°07'59"	359.95	100.00	195.59'
	N 66°05'53" E	567.68'						
P.I.#12			1,737,865.0	173,519.0	44°31'38"	610.91	250.00	474.77
	S 69°22'29" E	738.32						
P.I.#13			1,737,605.0	174,210.0	55°59'22"	282.14	150.00	275.73
	S 13°22'47" E	823.40						
P.I.#14			1,736,802.0	174,401.0	59°29'38"	175.00	100.00	181.71

NOTES:

Nevada State Coordinate System, West Zone.
All elevations are referred to Mean Sea Level Datum, 1929 gen. adj.
Date of Survey: 10 Dec. 1958 - Jan. 1958
Traverse Computations # 1297
Field Book Reference (this sheet):
Traverse 48-651 pgs. 8-15 (Azm. Ties 48-223 pgs 25-27).
Profile 48-803 pgs. 13-30 & 48-801 pgs. 2-8
X-Sections 48-802 pgs. 28-30 & 48-800 pgs. 2-22
Topography 48-653 pgs. 4-30 & 48-654 pgs. 2-15
For plotted X-Sections see drawing File No. TR-10-132

KEY TO SHEET LAYOUT

PRELIMINARY SUBJECT TO REVISION MAY 7 1959

REVISION	DATE	DESCRIPTION

U. S. ARMY ENGINEER DISTRICT
CORPS OF ENGINEERS
SACRAMENTO, CALIFORNIA

DRAWN BY: T.R.K.

TRUCKEE RIVER & TRIBUTAR

U. S. ARM