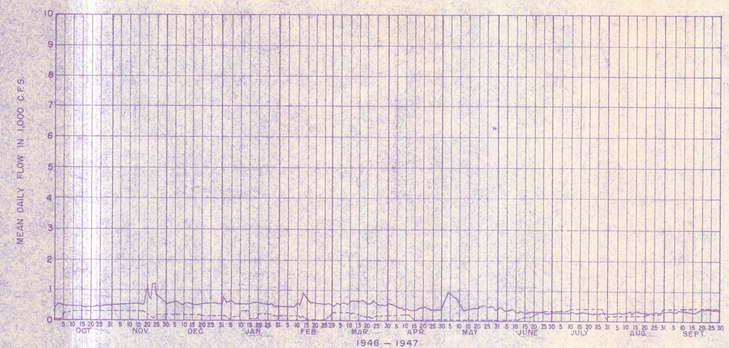

1946 – 1947

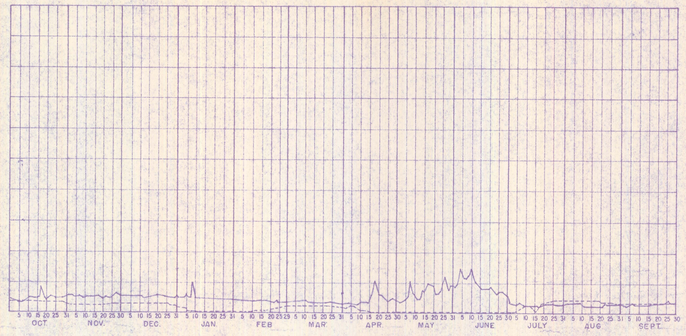

1947 - 1948

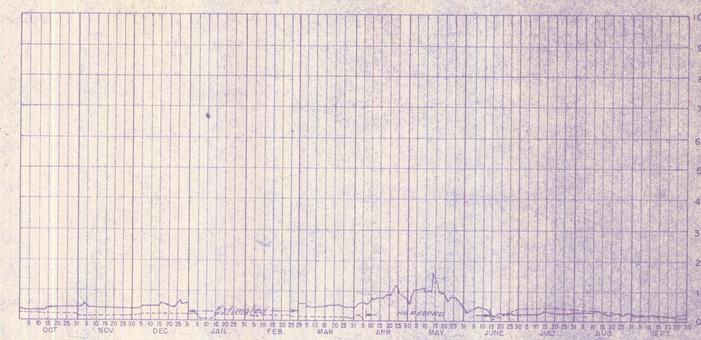

1948 - 1949

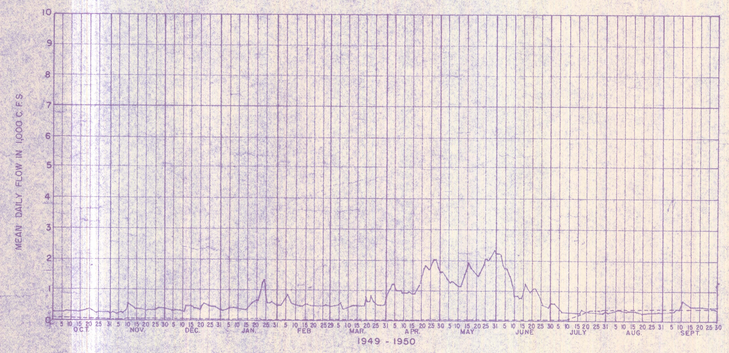

1949 - 1950

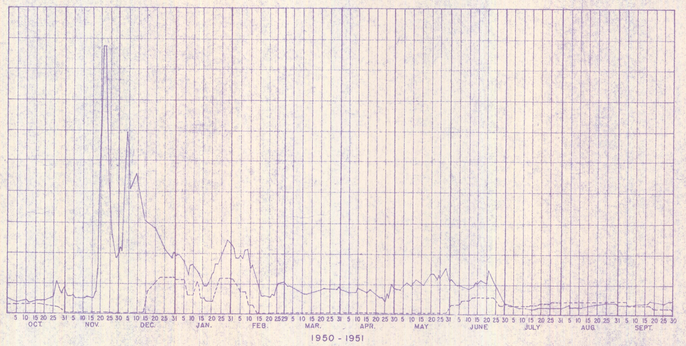

1950 - 1951

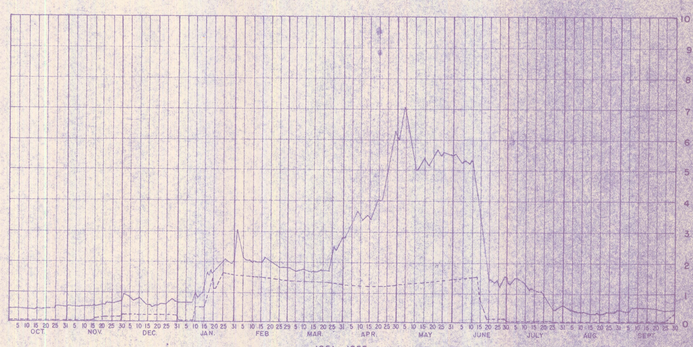

1951 - 1952

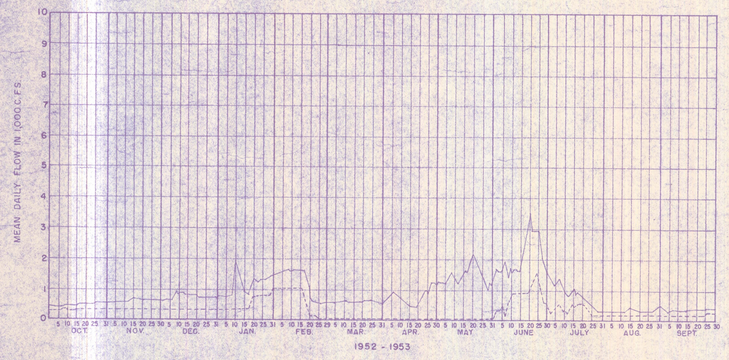

1952 - 1953

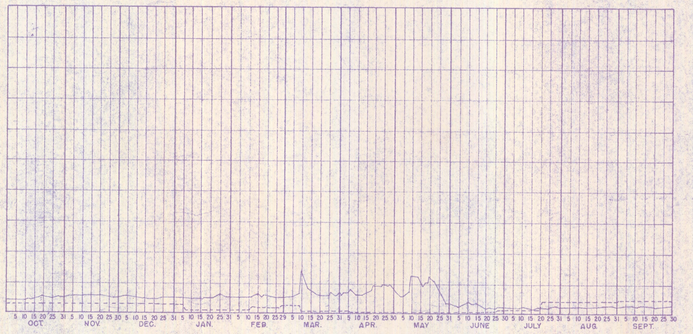

1953 - 1954

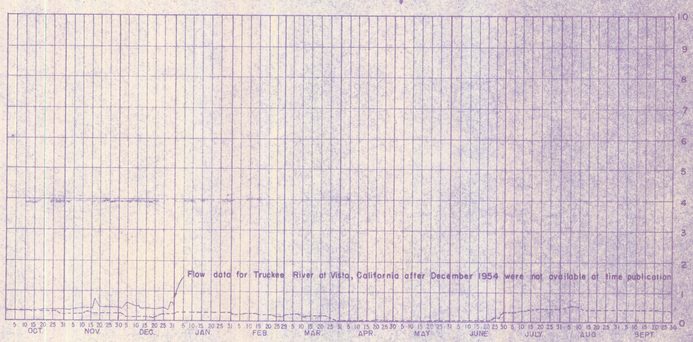

1954 - 1955

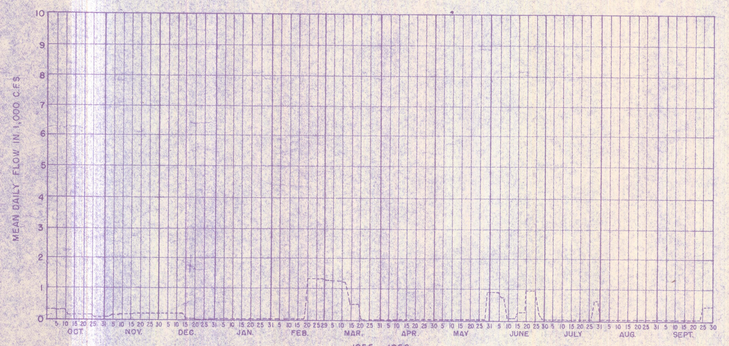

1955 - 1956

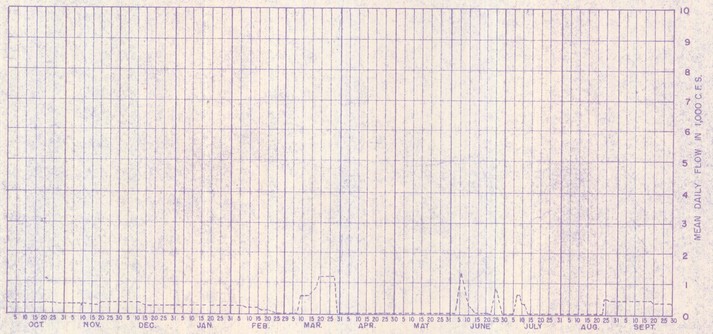

1956 - 1957

LEGEND

—— Truckee River at Vista, Nevada

- - - Truckee River near Tahoe City, California

Runoff data from records of Federal Court Watermaster.

REVISION	DATE	DESCRIPTION	BY	BY

CORPS OF ENGINEERS, U. S. ARMY
OFFICE OF THE DISTRICT ENGINEER
SACRAMENTO DISTRICT
SACRAMENTO, CALIFORNIA

DRAWN BY:

CHECKED BY: J.F.R. T.R.K.

PREPARED BY: J.F.R. T.R.K.

SUBMITTED BY: W. Bassoali
CHIEF, DESIGN SECTION

APPROVED:
CHIEF DESIGN BRANCH — CHIEF ENGINEERING DIVISION

APPROVED:
CORPS OF ENGINEERS, U. S. A. — DISTRICT ENGINEER

DATE:

TRUCKEE RIVER & TRIBUTARIES
CALIFORNIA & NEVADA

TRUCKEE RIVER

CHANNEL IMPROVEMENT

SCALE: AS SHOWN | SPEC. NO. 2591

FILE NO. TR-6-139

SHEETS 139/I TO 139/II | SHEET NO. 139/II