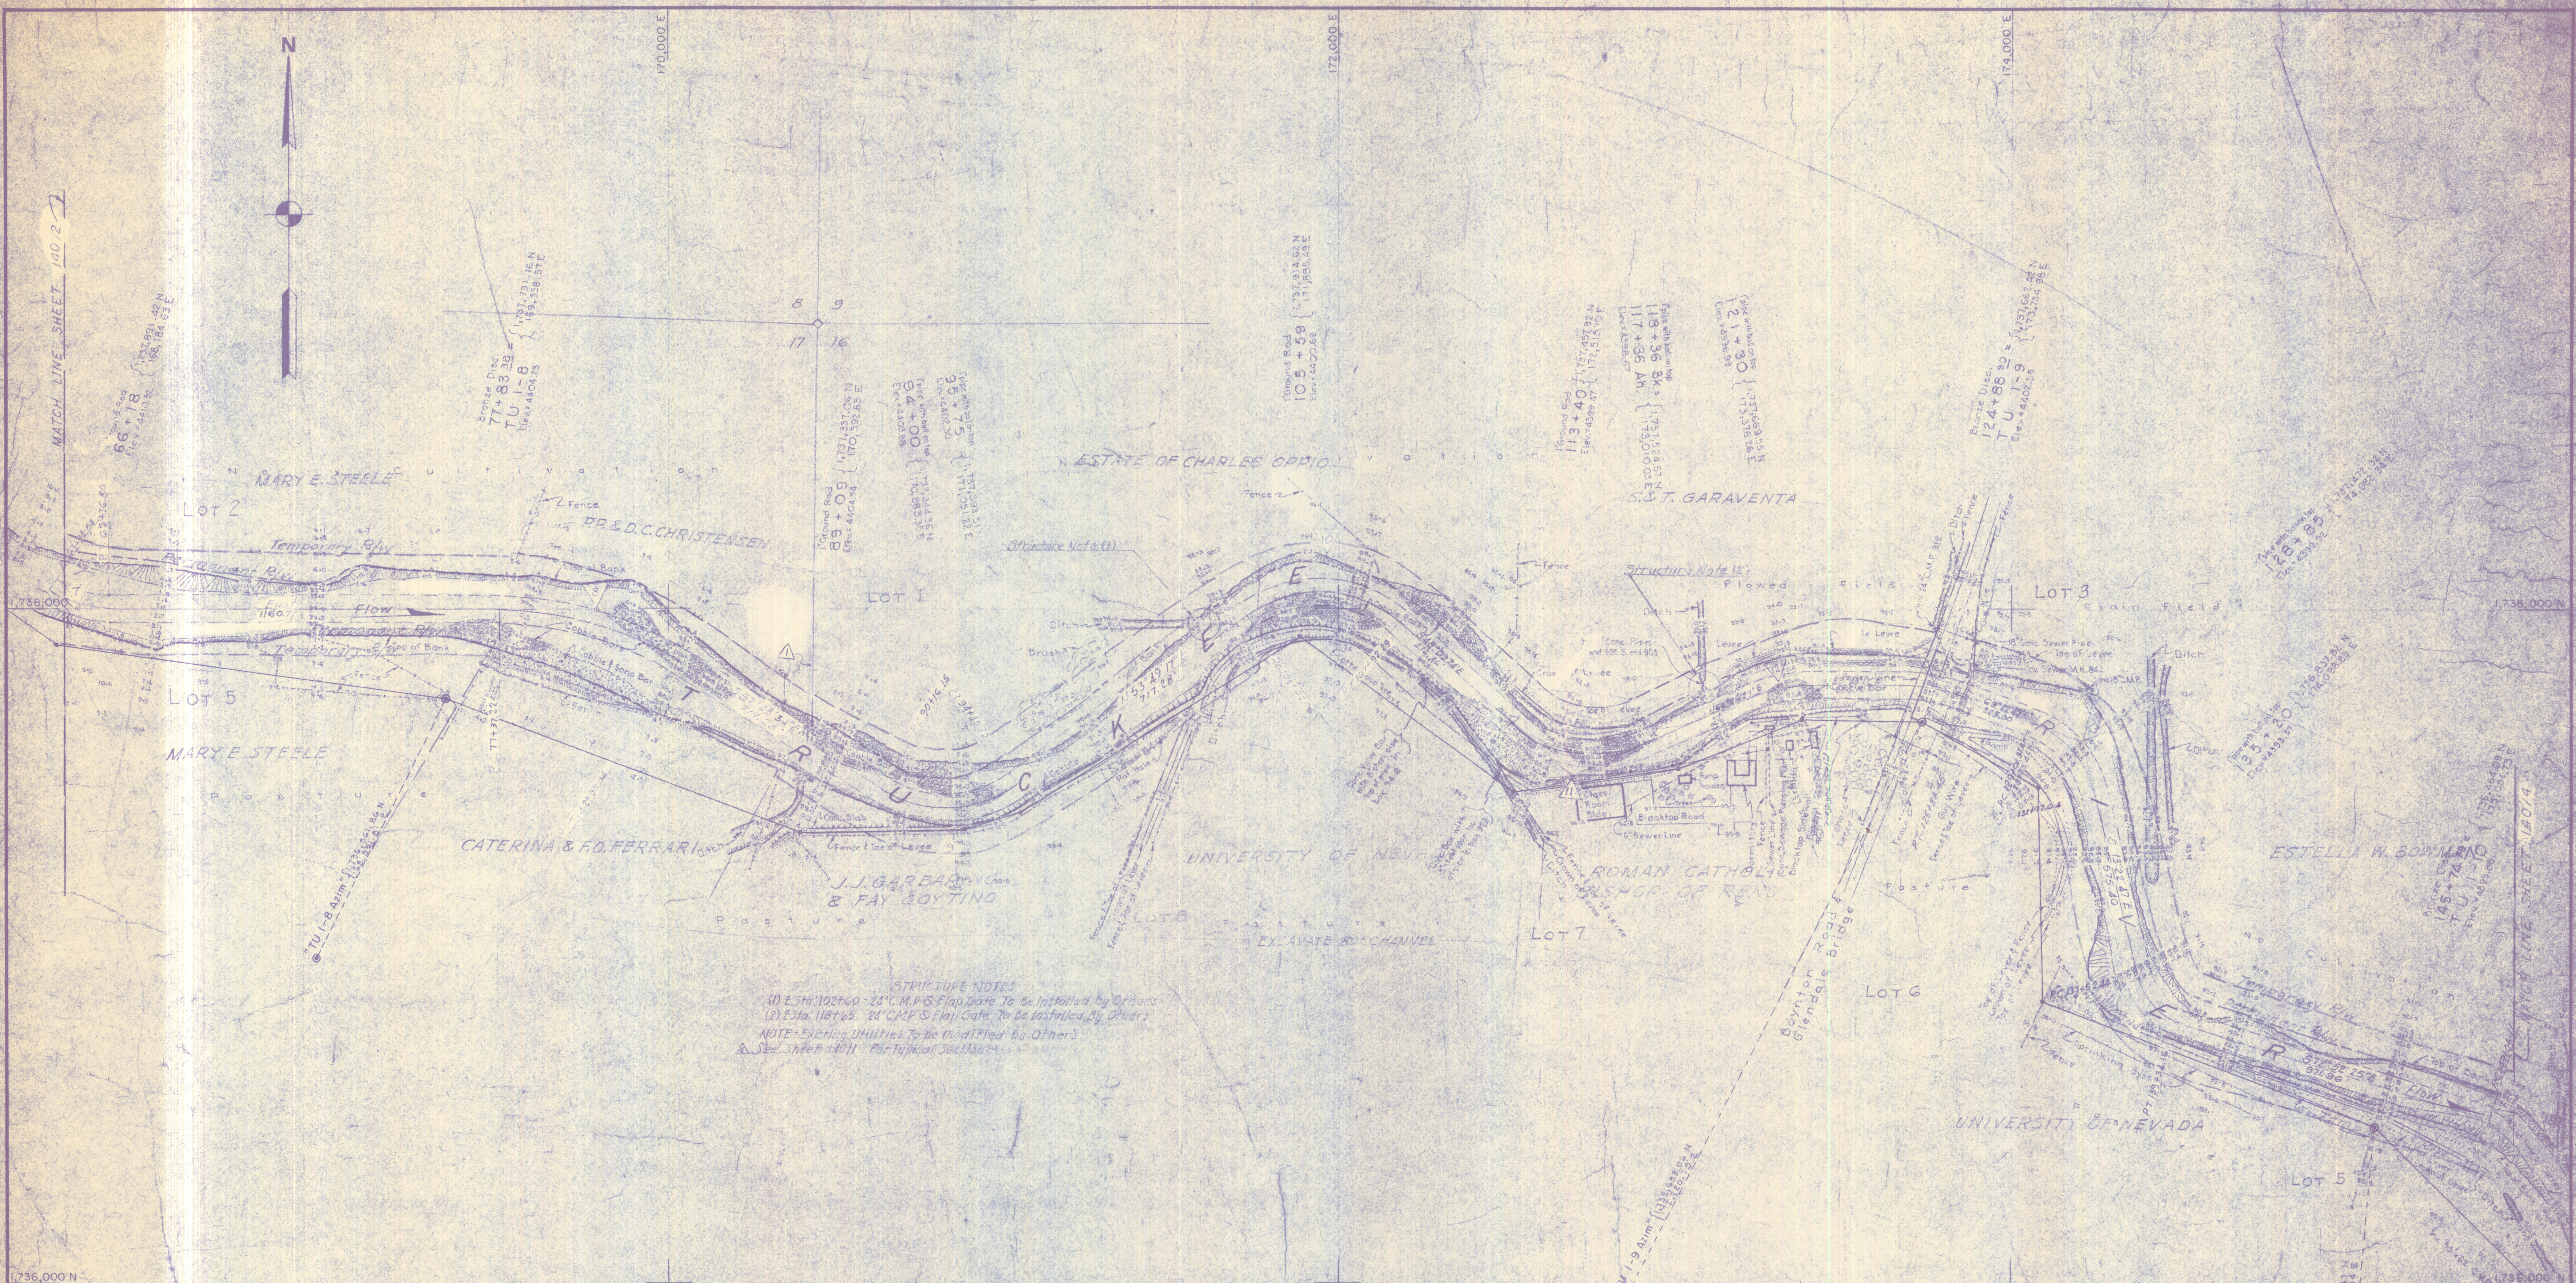

STRUCTURE NOTES
(1) Sta. 102+60 - 24" C.M.P. & Flap Gate To Be Installed By Others
(2) Sta. 118+65 24" CMP & Flap Gate To Be Installed By Others

NOTE - Existing Utilities To Be Modified By Others
△2 See Sheet 140/11 For Typical Sections

CENTER LINE DATA

STATION	BEARING	DISTANCE	CO-ORDINATES N	CO-ORDINATES E	Δ	R	T	L
P.I. #7			1,738,000.0	168,240.0	34°48'36"	300.00	94.04'	182.26'
	EAST	543.00'						
P.I. #8			1,738,000.0	168,783.0	32°11'24"	1,000.00	288.54'	561.82
	S57°48'34"E	1250.18'						
P.I. #9			1,737,334.0	170,841.0	68°22'09"	360.00	244.53	429.58
	N52°49'17"E	1392.50'						
P.I. #10			1,738,156.0	171,965.0	78°01'79"	360.00'	291.64	490.23
	S46°09'24"E	978.00'						
P.I. #11			1,737,503.58	172,693.58	65°24'07"	389.44	250.00'	444.49
P.I. #11								
	N66°26'29"E	668.46						
P.I. #12			1,737,770.73	173,306.27	23°21'48"	483.66'	100.00	197.22
	N89°48'17"E	456.16'						
P.I. #12-1			1,737,772.28	173,762.43	20°48'54"	544.40	100.00	197.78
	S69°22'19"E	475.00						
P.I. #13			1,737,605.0	174,210.0	55°59'42"	282.14	150.00	275.75
	S13°22'47"E	[illegible]						
P.I. #14			1,736,802.0	174,401.0	59°29'38"	175.00	100.0	181.71
	S72°52'25"E	1246.20						
P.I. #15			1,736,435.0	175,592.0	49°12'28"	380.64	174.30	326.91

NOTES:
Nevada State Coordinate System, West Zone.
All elevations are referred to Mean Sea Level Datum, 1929 gen. adj.
Date of Survey: 10 Dec. 1958 - Jan. 1959
Traverse Computations # 1297
Field Book Reference (this sheet):
Traverse 48-651 pgs. 8-15 (Azm. Ties 48-223 pgs. 25-27).
Profile 48-803 pgs. 13-30 & 48-801 pgs. 2-8
X-Sections 48-802 pgs. 28-30 & 48-800 pgs. 2-22
Topography 48-653 pgs. 4-30 & 48-654 pgs. 2-15
For plotted X-Sections see drawing File No. TR-10-132

KEY TO SHEET LAYOUT

Sheet	Stations
140/2	Sta. 0+00 - 64+00
140/3	Sta. 66+00 - 150+00
140/4	Sta. 151+00 - 240+00
140/5	Sta. 240+00 - 327+00
140/6	Sta. 324+00 - 381+06.18 (E.O.L.)

GRAPHIC SCALE
1" = 200' 0 100' 200' 400' 600' 800' 1000'

REVISION	DATE	DESCRIPTION	BY	BY
△2	26 June 59	Typical Sections Removed & Realignment Between P.I. 10 & P.I. 12	[illegible]	[illegible]
△1	17 June 59	[illegible]	[illegible]	[illegible]

U. S. ARMY ENGINEER DISTRICT
CORPS OF ENGINEERS
SACRAMENTO, CALIFORNIA

TRUCKEE RIVER & TRIBUTARIES
NEVADA
TRUCKEE RIVER
CHANNEL IMPROVEMENT

DRAWN BY: T.R.K.
CHECKED BY: J.F.R.
PREPARED BY: J.F.R. T.R.K.
SUBMITTED BY: [signature] CHIEF, LEV. & CHAN. SECTION
APPROVED: Harry Dettmer CHIEF, BRANCH; [signature] CHIEF, ENGINEERING DIVISION
APPROVED: [signature] CORPS OF ENGINEERS, U.S.A. DISTRICT ENGINEER
DATE: 5 June 59

SCALE: AS SHOWN
SPEC. NO. 2023
FILE NO. TR-6-140
SHEETS 140/1 TO 140/9
SHEET NO. 140/3