CORPS OF ENGINEERS

U. S. ARMY

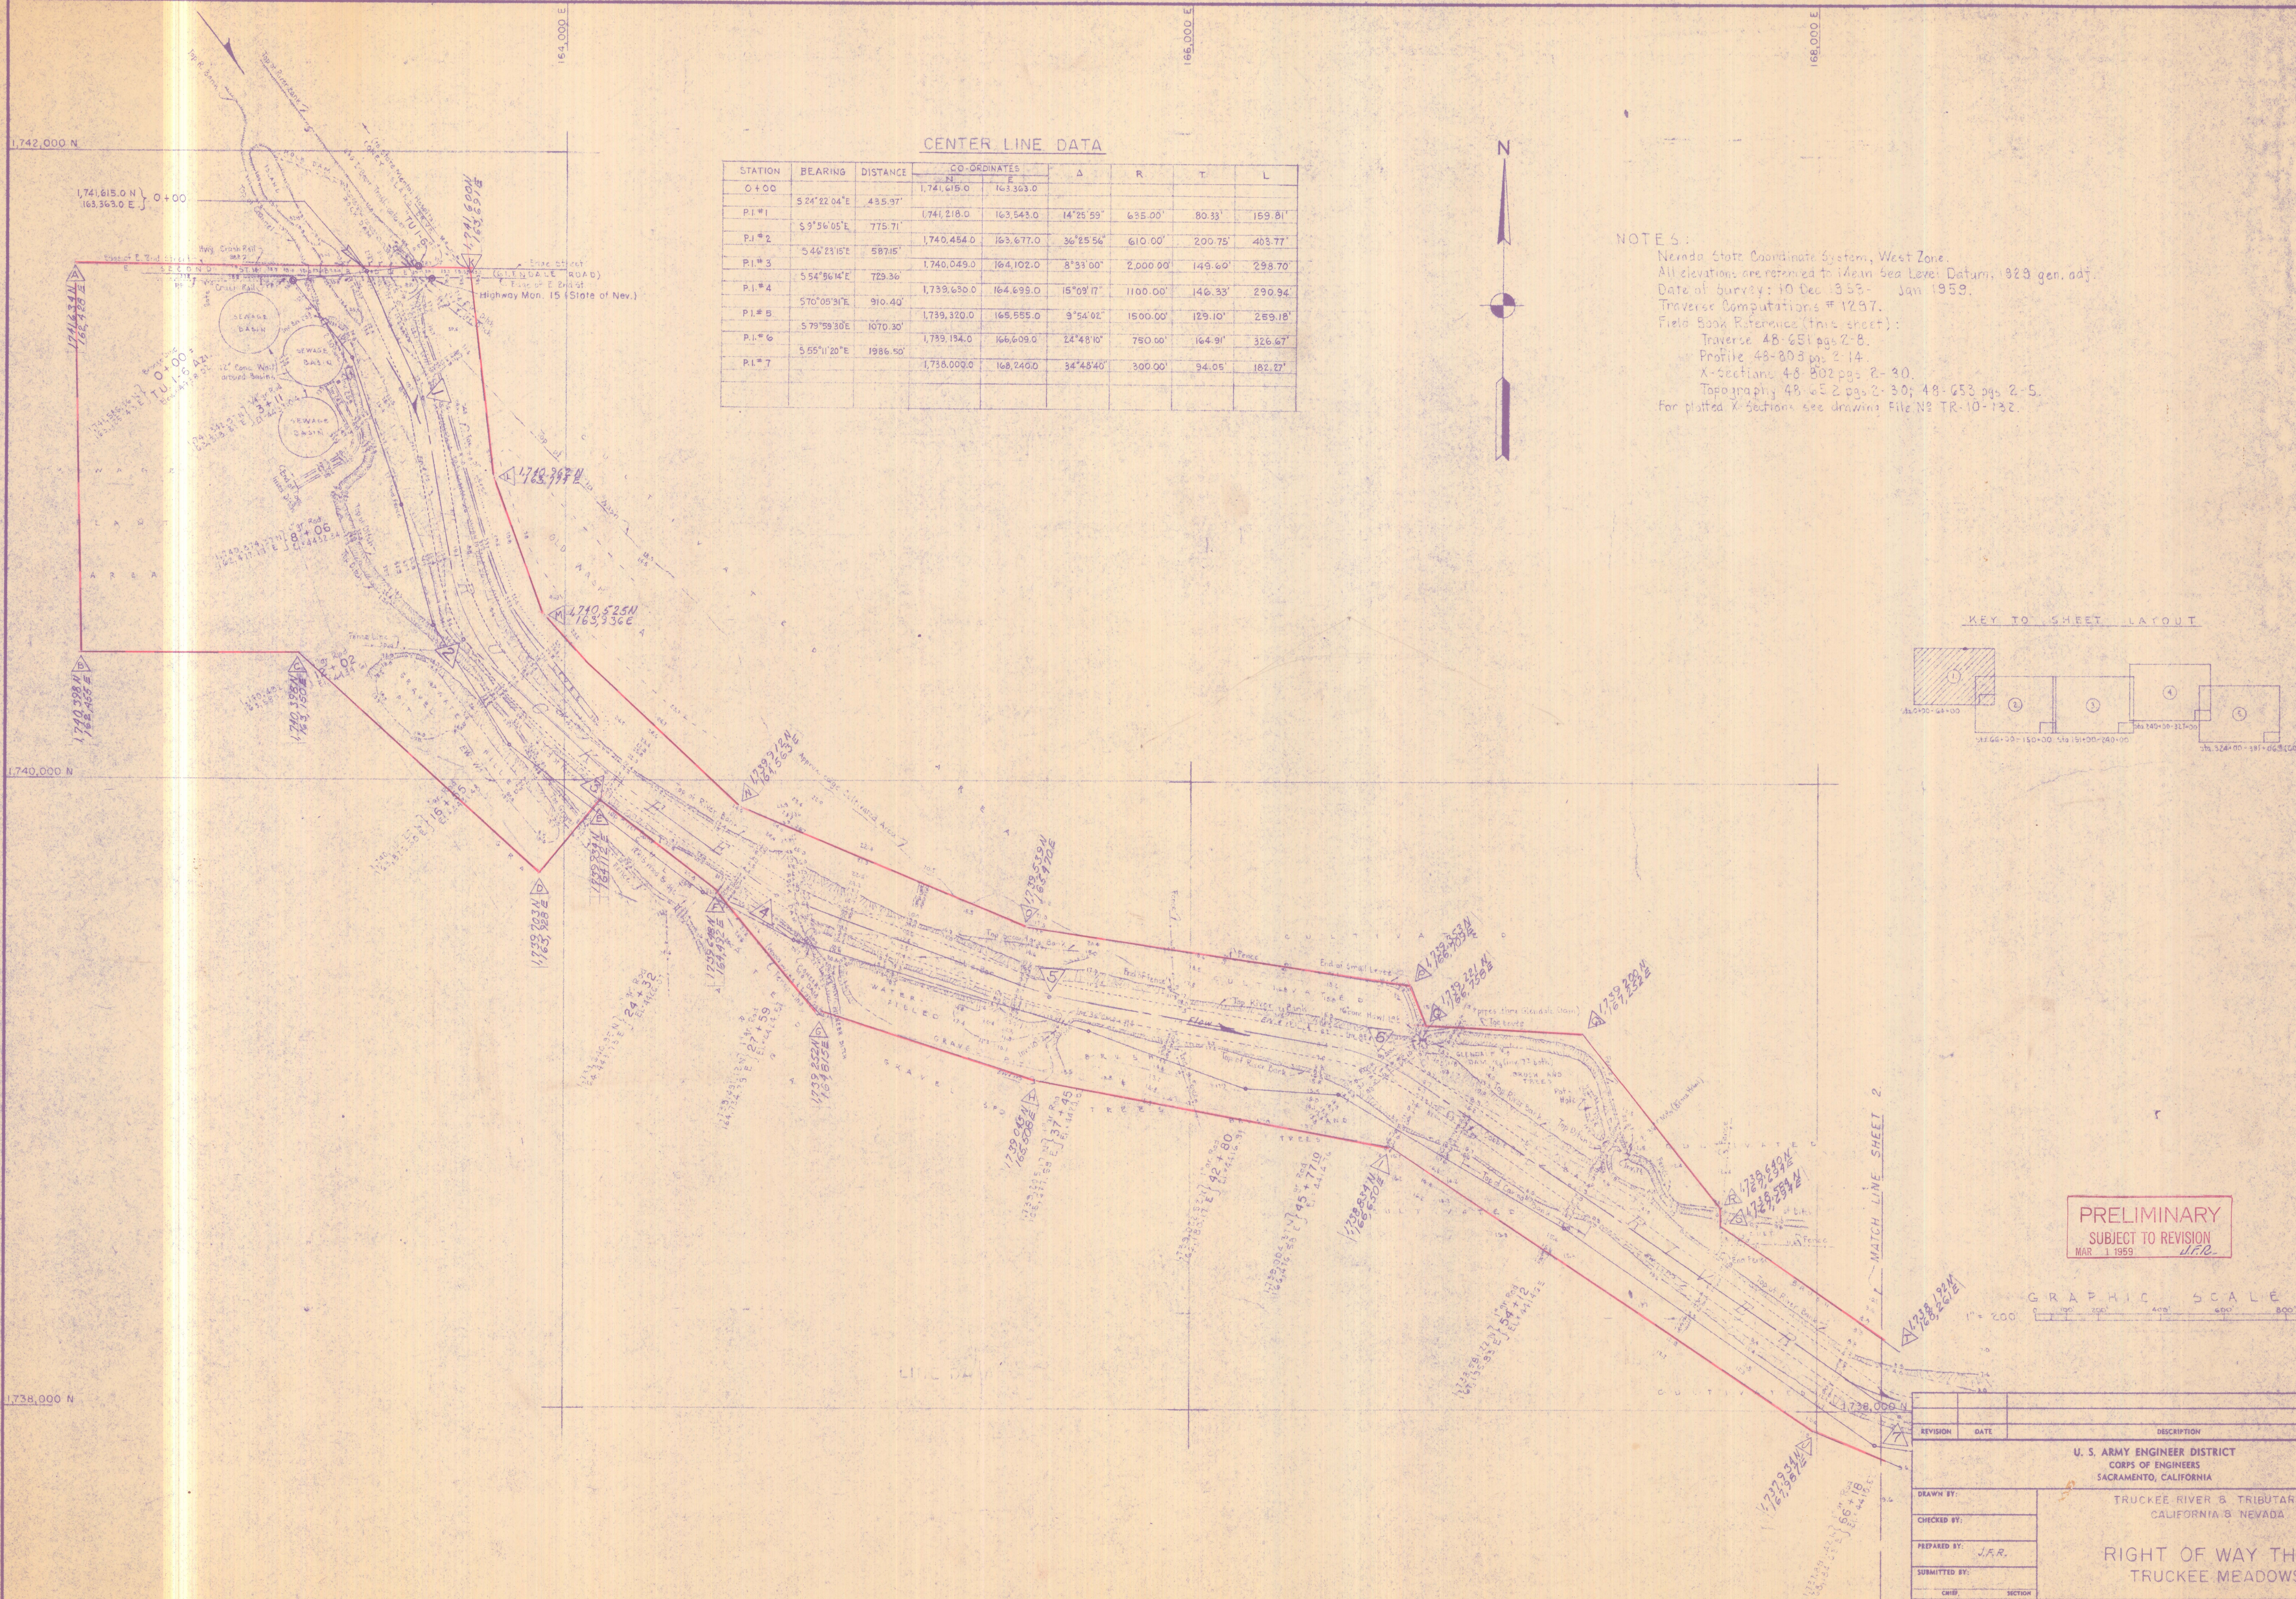

CENTER LINE DATA

STATION	BEARING	DISTANCE	CO-ORDINATES N	CO-ORDINATES E	Δ	R	T	L
0+00			1,741,615.0	163,363.0				
	S 24°22'04"E	435.97'						
P.I.#1			1,741,218.0	163,543.0	14°25'59"	635.00'	80.33'	159.81'
	S 9°56'05"E	775.71'						
P.I.#2			1,740,454.0	163,677.0	36°25'56"	610.00'	200.75'	403.77'
	S 46°23'15"E	587.15'						
P.I.#3			1,740,049.0	164,102.0	8°33'00"	2,000.00'	149.60'	298.70'
	S 54°56'14"E	729.36'						
P.I.#4			1,739,630.0	164,699.0	15°09'17"	1100.00'	146.33'	290.94'
	S 70°05'31"E	910.40'						
P.I.#5			1,739,320.0	165,555.0	9°54'02"	1500.00'	129.10'	259.18'
	S 79°59'30"E	1070.30'						
P.I.#6			1,739,134.0	166,609.0	24°48'10"	750.00'	164.91'	326.67'
	S 55°11'20"E	1986.50'						
P.I.#7			1,738,000.0	168,240.0	34°48'40"	300.00'	94.05'	182.27'

NOTES:

Nevada State Coordinate System, West Zone.
All elevations are referred to Mean Sea Level Datum, 1929 gen. adj.
Date of survey: 10 Dec 1958 - Jan 1959.
Traverse Computations # 1297.
Field Book Reference (this sheet):
- Traverse 48-651 pgs 2-8.
- Profile 48-803 pgs 2-14.
- X-Sections 48-802 pgs 2-30.
- Topography 48-652 pgs 2-30; 48-653 pgs 2-5.

For plotted X-Sections see drawing File № TR-10-132.

KEY TO SHEET LAYOUT

1 Sta. 0+00 - 64+00
2 Sta. 66+00 - 150+00
3 Sta. 151+00 - 240+00
4 Sta. 240+00 - 327+00
5 Sta. 324+00 - 381+068 (E.O.L.)

PRELIMINARY
SUBJECT TO REVISION
MAR 1 1959 J.F.R.

GRAPHIC SCALE
1" = 200'
0 100' 200' 400' 600' 800' 1000'

REVISION	DATE	DESCRIPTION	BY	BY

U. S. ARMY ENGINEER DISTRICT
CORPS OF ENGINEERS
SACRAMENTO, CALIFORNIA

TRUCKEE RIVER & TRIBUTARIES
CALIFORNIA & NEVADA

RIGHT OF WAY THRU
TRUCKEE MEADOWS

DRAWN BY:
CHECKED BY:
PREPARED BY: J.F.R.
SUBMITTED BY:
CHIEF, SECTION
APPROVED:
CHIEF, BRANCH — CHIEF, ENGINEERING DIVISION
APPROVED:
CORPS OF ENGINEERS, U.S.A. — DISTRICT ENGINEER
DATE:

SCALE: 1" = 200'
SPEC. NO.
FILE NO. TR-12-136-A
SHEETS 136/1 To 136/5
SHEET NO. 136/1

Incl 1