CORPS OF ENGINEERS

U. S. ARMY

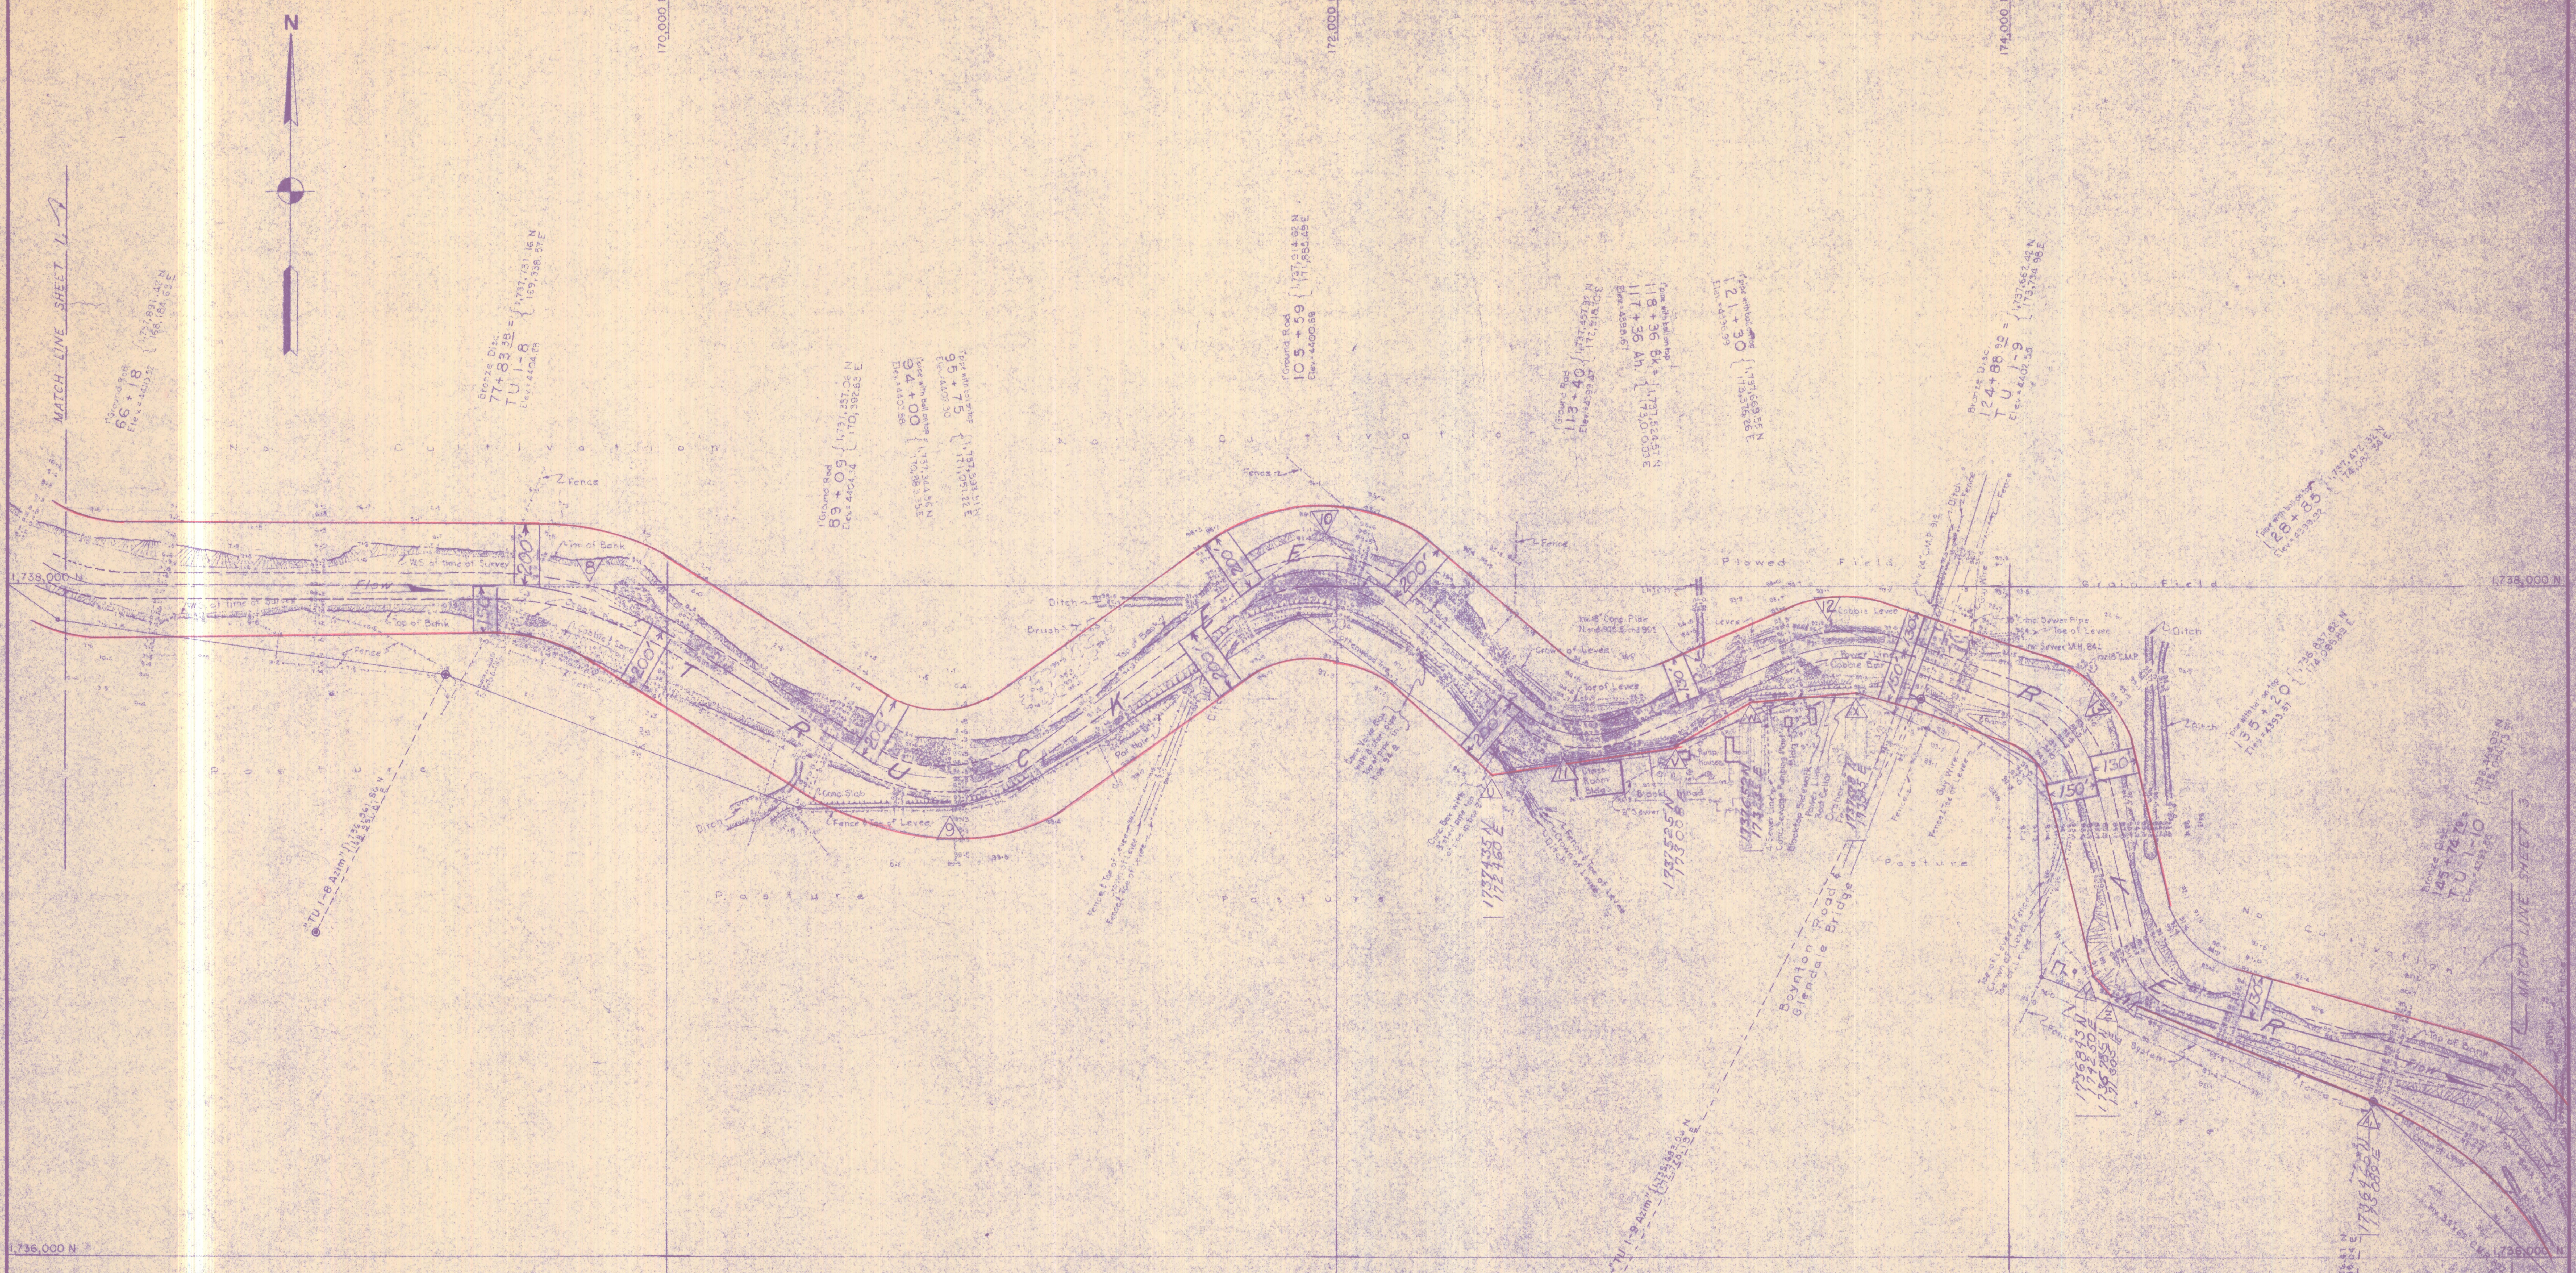

CENTER LINE DATA

STATION	BEARING	DISTANCE	CO-ORDINATES N	CO-ORDINATES E	Δ	R	T	L
P.I.# 7			1,738,000.0	168,240.0	34°48'40"	300.00'	94.05'	182.27'
	EAST	1543.00'						
P.I.# 8			1,738,000.0	169,783.0	32°10'15"	1,000.00'	288.37'	561.47'
	S 57°45'38"E	1250.19'						
P.I.# 9			1,737,334.0	170,841.0	68°22'10"	360.00'	244.58	429.58'
	N 53°49'15"E	1392.49'						
P.I.# 10			1,738,156.0	171,965.0	78°03'40"	360.00'	291.81'	490.47'
	S 48°07'05"E	975.14'						
P.I.# 11			1,737,506.0	172,691.0	65°22'50"	311.65'	200.00'	355.62'
	N 66°30'05"E	902.89'						
P.I.# 12			1,737,865.0	173,519.0	44°07'05"	493.57'	250.00'	380.05'
	S 69°22'50"E	738.30'						
P.I.# 13			1,737,605.0	174,210.0	56°06'00"	281.52'	150.00'	275.62'
	S 13°22'45"E	825.40'						
P.I.# 14			1,736,802.0	174,401.0	60°33'25"	175.00'	102.17'	183.21'

NOTES:

Nevada State Coordinate System, West Zone
All elevations are referred to Mean Sea Level Datum, 1929 gen. adj.
Date of Survey: 10 Dec. 1958 - Jan. 1958
Traverse Computations # 1297
Field Book Reference (this sheet):
Traverse 48-651 pgs. 8-15 (Azm. Ties 48-228 pgs. 25-27).
Profile 48-803 pgs. 13-30 & 48-801 pgs. 2-8
X-Sections 48-802 pgs. 28-30 & 48-800 pgs. 2-22
Topography 48-653 pgs. 4-30 & 48-654 pgs. 2-15
For plotted X-Sections see drawing File No. TR-10-132

PRELIMINARY
SUBJECT TO REVISION
MAR. 1 1959 J.F.R.

KEY TO SHEET LAYOUT

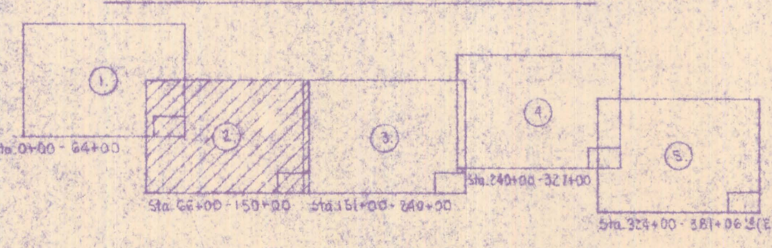

GRAPHIC SCALE

1" = 200' 0 100' 200' 400' 600' 800' 1000'

REVISION	DATE	DESCRIPTION	BY	BY

U. S. ARMY ENGINEER DISTRICT
CORPS OF ENGINEERS
SACRAMENTO, CALIFORNIA

TRUCKEE RIVER & TRIBUTARIES
CALIFORNIA & NEVADA

RIGHT OF WAY THRU
TRUCKEE MEADOWS

DRAWN BY:
CHECKED BY:
PREPARED BY: J.F.R.
SUBMITTED BY:
CHIEF, SECTION
APPROVED:
CHIEF, BRANCH
CHIEF, ENGINEERING DIVISION
APPROVED:
CORPS OF ENGINEERS, U.S.A. DISTRICT ENGINEER
DATE:

SCALE: 1" = 200'
SPEC. NO.
FILE NO. TR-12-136-A
SHEETS 136/1 To 136/5
SHEET NO. 136/2