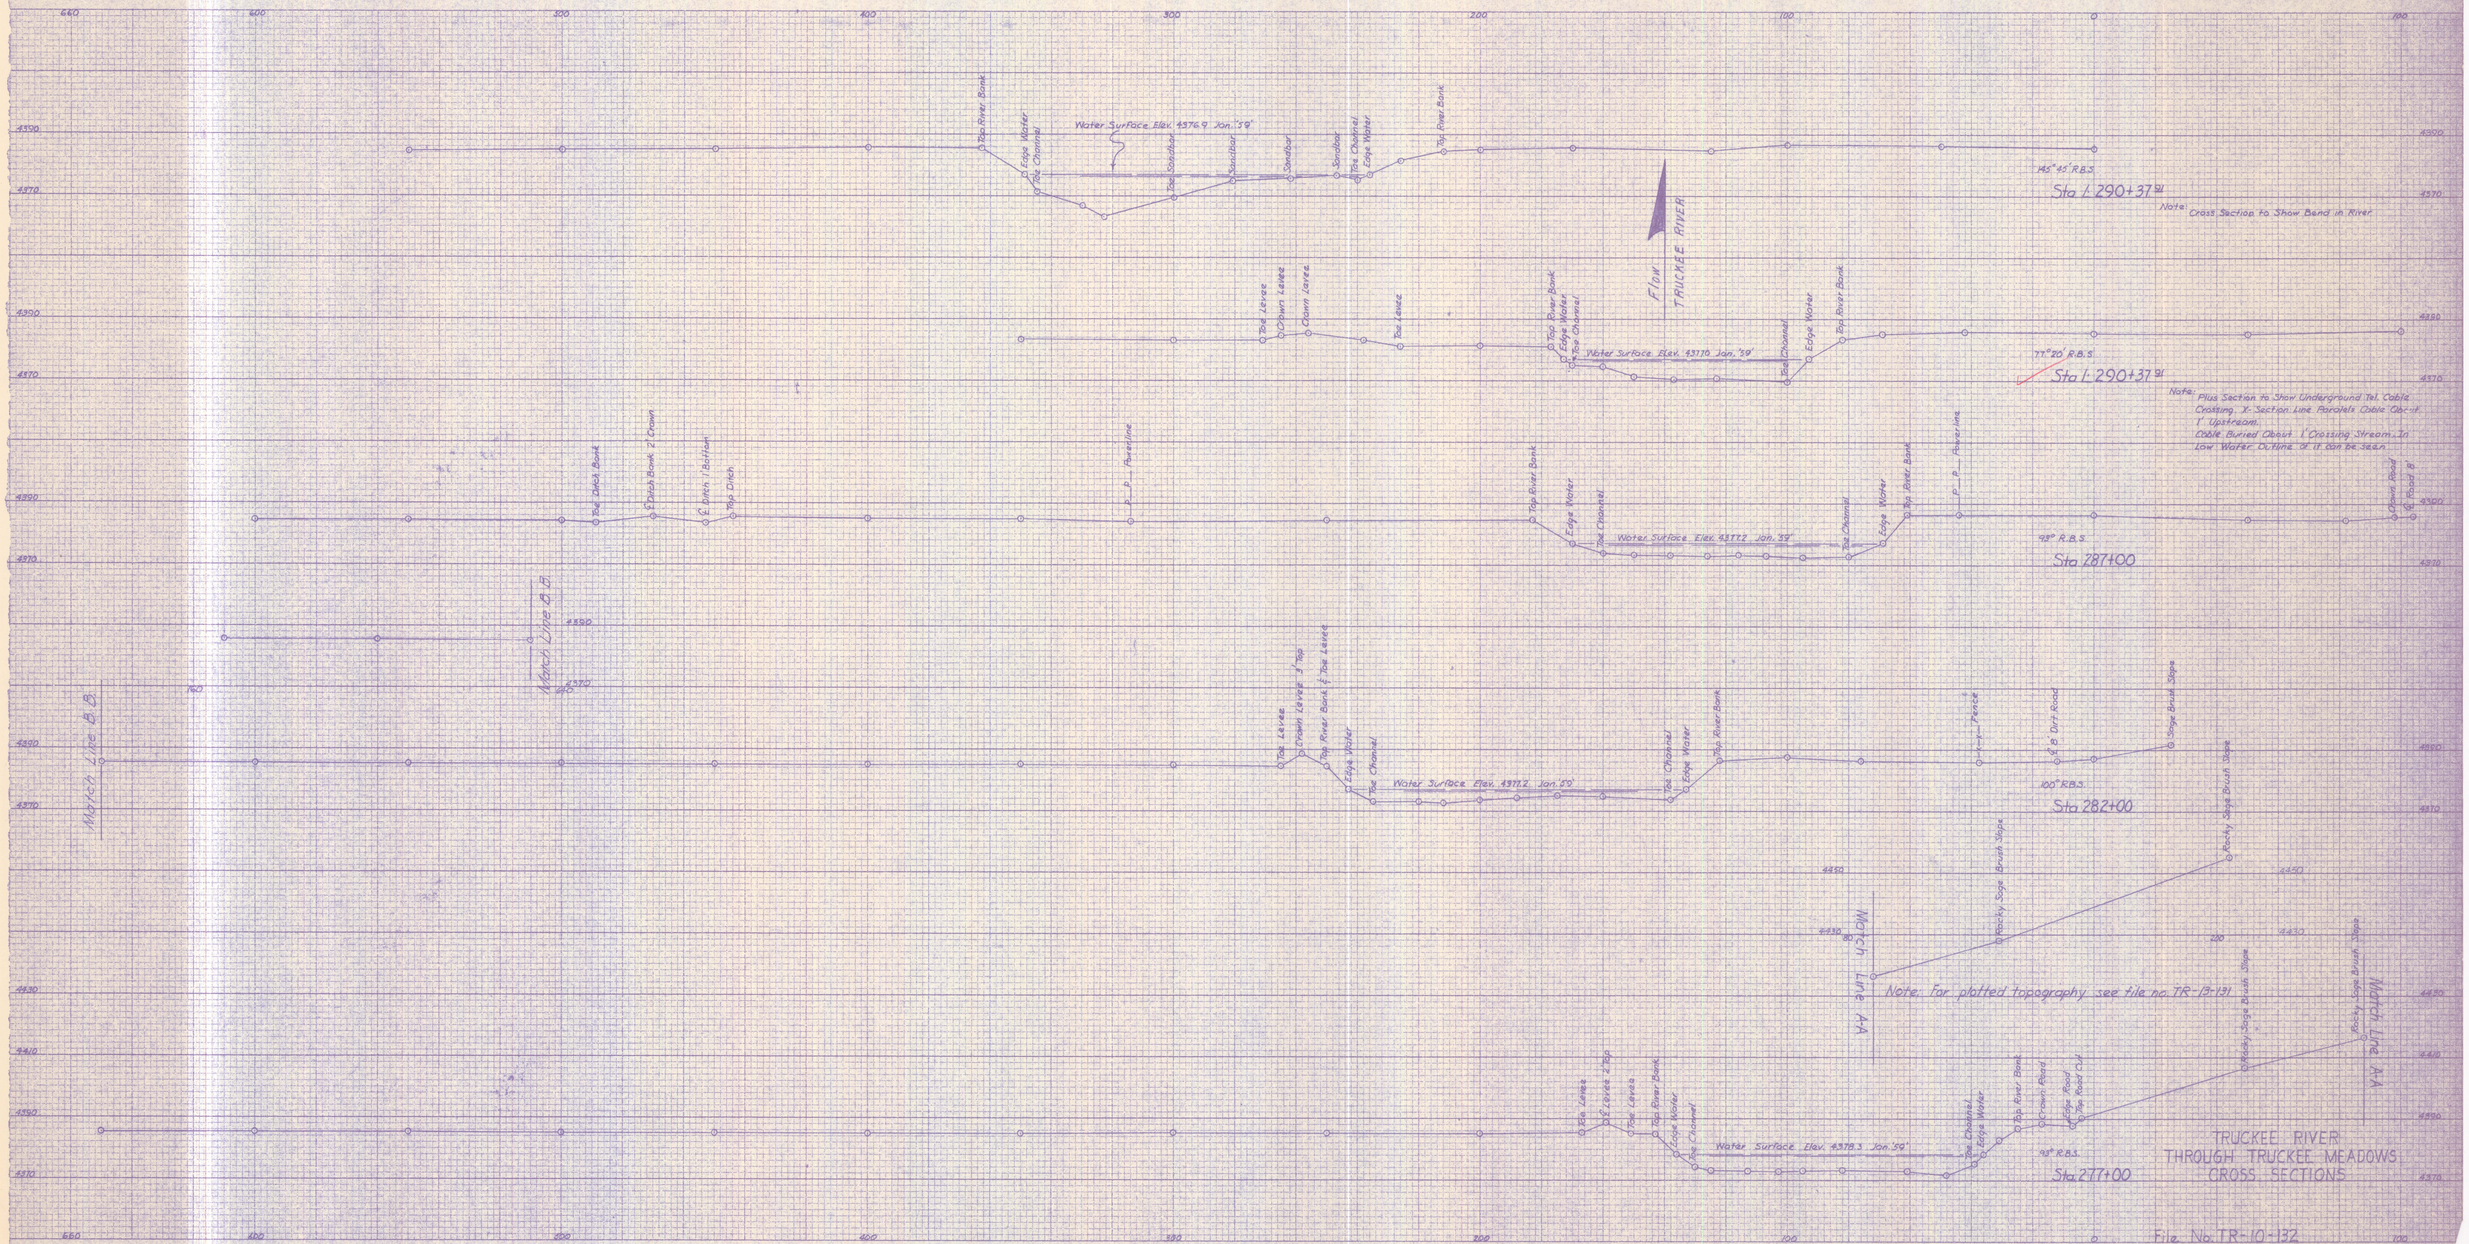

Scale 1" = 20' Hor. & Vert
Date of Survey Jan 1959
Field Bk. Ref. 48-799 Pgs. 24 to 28
Pl. By JM. Ckd. By C. D. – W.D.

Sheet 16 of 21 Sheets