W L Hathaway
Started 11-5-51

1933 Irrigation Water Well
@ Pahrump, Nevada
Finished 3-7-52

Drilled by Virgil Chase Permit 12776 - #78 Well
Cable Tool Rig

T19S R53E Sec 27 SW SE
LOG 1933

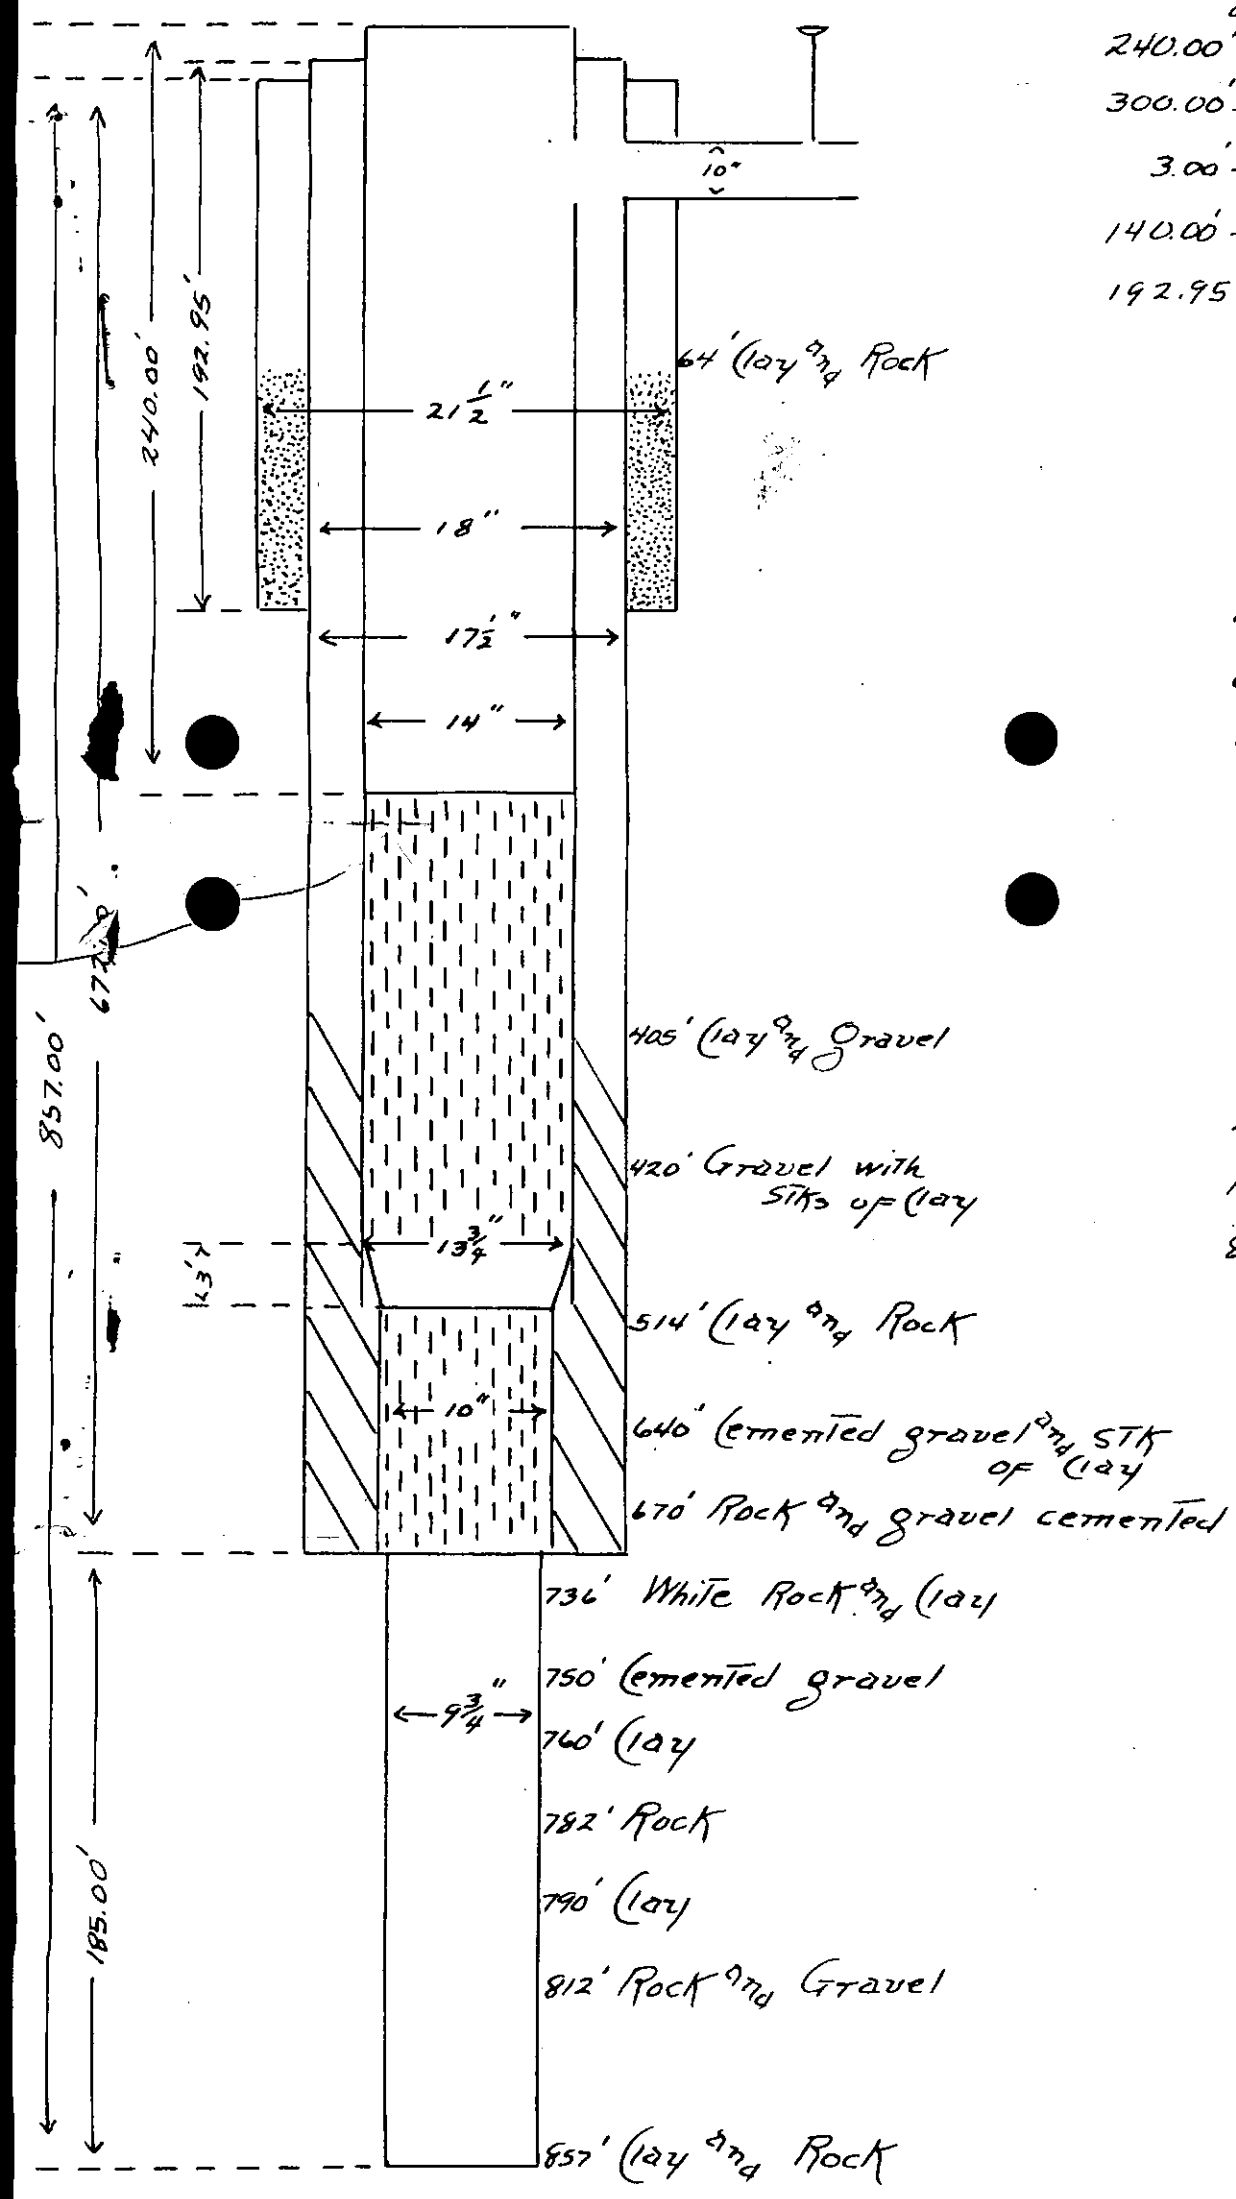

1/8" x 1" Vertical cc perforations
240.00' - 14" dia. 3/16" Black Blank casing
300.00' - 14" " " " Perf "
3.00' - 13 3/4" To 10" x 3/16" Black Pipe Taper
140.00' - 10" dia. 10 gage hard red Perf Liner
192.95 - 18" dia 1/4"

14" casing extends 3' above Surface
18" " " 2 1/2' " "
20 yds 1/2" gravel used, and space between 14" and 18" casing @ Top covered by 24" x 24" x 5/8" plate and welded

10" pipe welded To side of 18" casing, with 10" gate, as shown on drawing

191.00' of 21 1/2" hole
481.00' of 17 1/2" "
185.00' of 9 3/4" open hole
857.00' Total hole drilled

Hathaway 12776
Wilcox 24983

OFFICE
STATE ENGINEER
JUN 16 52
RECEIVED
ANS.