1 of 3

STATE OF NEVADA
DIVISION OF WATER RESOURCES
WELL DRILLER'S REPORT

OFFICE USE ONLY
Log No. 112336
Permit No.
Basin 108

PRINT OR TYPE ONLY
DO NOT WRITE ON BACK

Please complete this form in its entirety in accordance with NRS 534.170 and NAC 534.340

NOTICE OF INTENT NO. 63824

1. OWNER Jack Oman - Atlantic Richfield Company
MAILING ADDRESS 4 Centerpointe Drive
La Palma, CA 90623

ADDRESS AT WELL LOCATION Yerrington Mine Site & surrounding area
Subdivision Name: WELL # B/W - 61S County: Lyon

2. LOCATION NE¼ NW ¼ Sec 4 T 13 N R 25 E
PERMIT/WAIVER No. EPA 9-2007-0085
Issued by Water Resources
Parcel No.

Latitude 119.19447 UTM E
Longitude 39.02299 N
☐ NAD 27 ☒ NAD 83/WGS 84

3. WORKED PERFORMED
☒ New Well ☐ Replace ☐ Recondition
☐ Deepen ☐ Other

4. PROPOSED USE
☐ Domestic ☐ Irrigation ☐ Test
☐ Municipal/Industrial ☒ Monitor ☐ Stock

5. WELL TYPE
☐ Cable ☐ Rotary ☐ RVC
☐ Air ☒ Other SONIC

6. LITHOLOGIC LOG

Material	Water Strata	From	To	Thickness
Lithology Log Attached				

Date started: September 1 20 10
Date completed: 20 10

7. Water Level
Static water level: 8 feet below land surface
Artesian Flow: G.P.M. P.S.I.
Water Temperature: °F
Quality:

8. WELL TEST DATA
TEST METHOD: ☐ Bailer ☐ Pump ☐ Air Lift

G.P.M.	Draw Down (Feet Below Static)	Time (Hours)

9. WELL CONSTRUCTION
Depth Drilled 40 Feet Depth Cased 35 Feet

HOLE DIAMETER (BIT SIZE)

		From		To	
6.5	Inches	0	Feet	40	Feet
	Inches		Feet		Feet
	Inches		Feet		Feet

CASING SCHEDULE

Size O.D. (Inches)	Weight/Ft. (Pounds)	Wall Thickness (inches)	From (Feet)	To (Feet)
2		schd 40 pvc	+3	15

Perforations:
Type of perforation pvc screen
Size of perforation .020
From 15 feet to 35 feet
From feet to feet
From feet to feet
From feet to feet
From feet to feet

Annular Seal: ☒ Yes ☐ No
☐ Neat Cement to ☒ Pumped ☐ Poured
☐ Cement Grout to ☐ Pumped ☐ Poured
☒ Concrete Grout 0 to 5 ☐ Pumped ☒ Poured
☐ 30% Bentonite Grout to ☐ Pumped ☐ Poured
Gravel Pack: ☒ Yes ☐ No 13 to 40 ☐ Pumped ☒ Poured
Type: Monterey #3
Bentonite Chips: ☒ Yes ☐ No 5 to 13 ☐ Pumped ☒ Poured
Type: bottom hole - 3/4" - 3/8" Hole Plug

10. DRILLER'S CERTIFICATION
This well was drilled under my supervision and the report is true to the best of my knowledge
Name Brant Longyear
Contractor
Address 3936 Railroad Avenue
Contractor
Yuba City, CA 95991
Nevada contractor's license number
Issued by the State Contractor's Board 0021976
Nevada driller's license number issued by the Division of Water Resources, the on-site driller 2234
Signed
By driller performing actual drilling on site or contractor
Date 10-21-10

USE ADDITIONAL SHEETS IF NECESSARY

39.023672°N
119.193483°W
NAD27 (+10)

BROWN AND CALDWELL

Date Checked	Checked By	Job Number	By	Date	Calc. No.	Sheet No.
			CJS/AMB	5/9/2010		1

Project	Subject
2010 NEW MONITORING WELL AND AGRICULTURAL FIELDS PROGRAM	B/W-61 GENERALIZED LITHOLOGY LOG

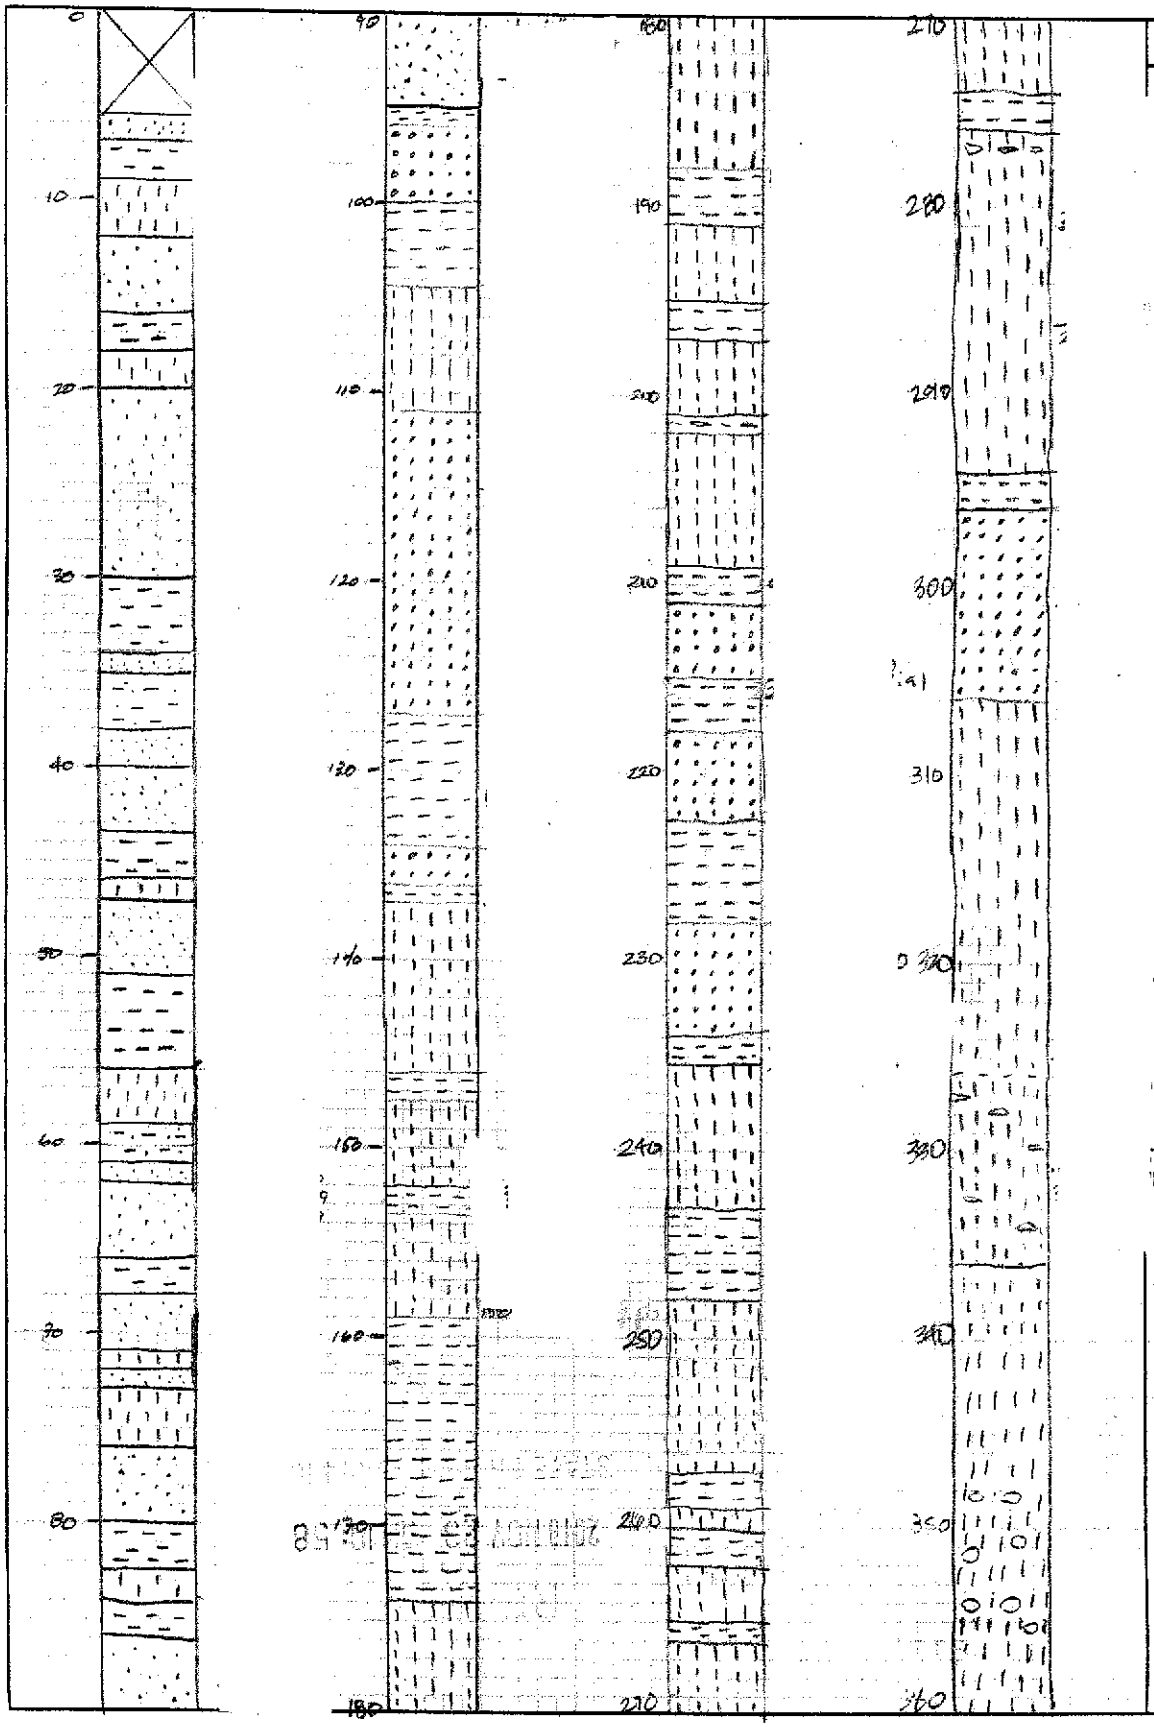

References/Notes

[redacted]

15-35

LEGEND

= SANDS

= > 50% FINES (CL)

= 15-50% FINES (SM, CL, SC)

= NO RECOVERY

= WITH GRAVEL

VERTICAL SCALE = 1" = 10'

#1590-1/10" sq.

BROWN AND CALDWELL

Date Checked	Checked By	Job Number	By	Date	Calc. No.	Sheet No.
			JRR	5/9/10 -		2

Project	Subject
2010 New Monitoring Well and Agricultural Fields Program	B/W-61 Generalized Lithology Log

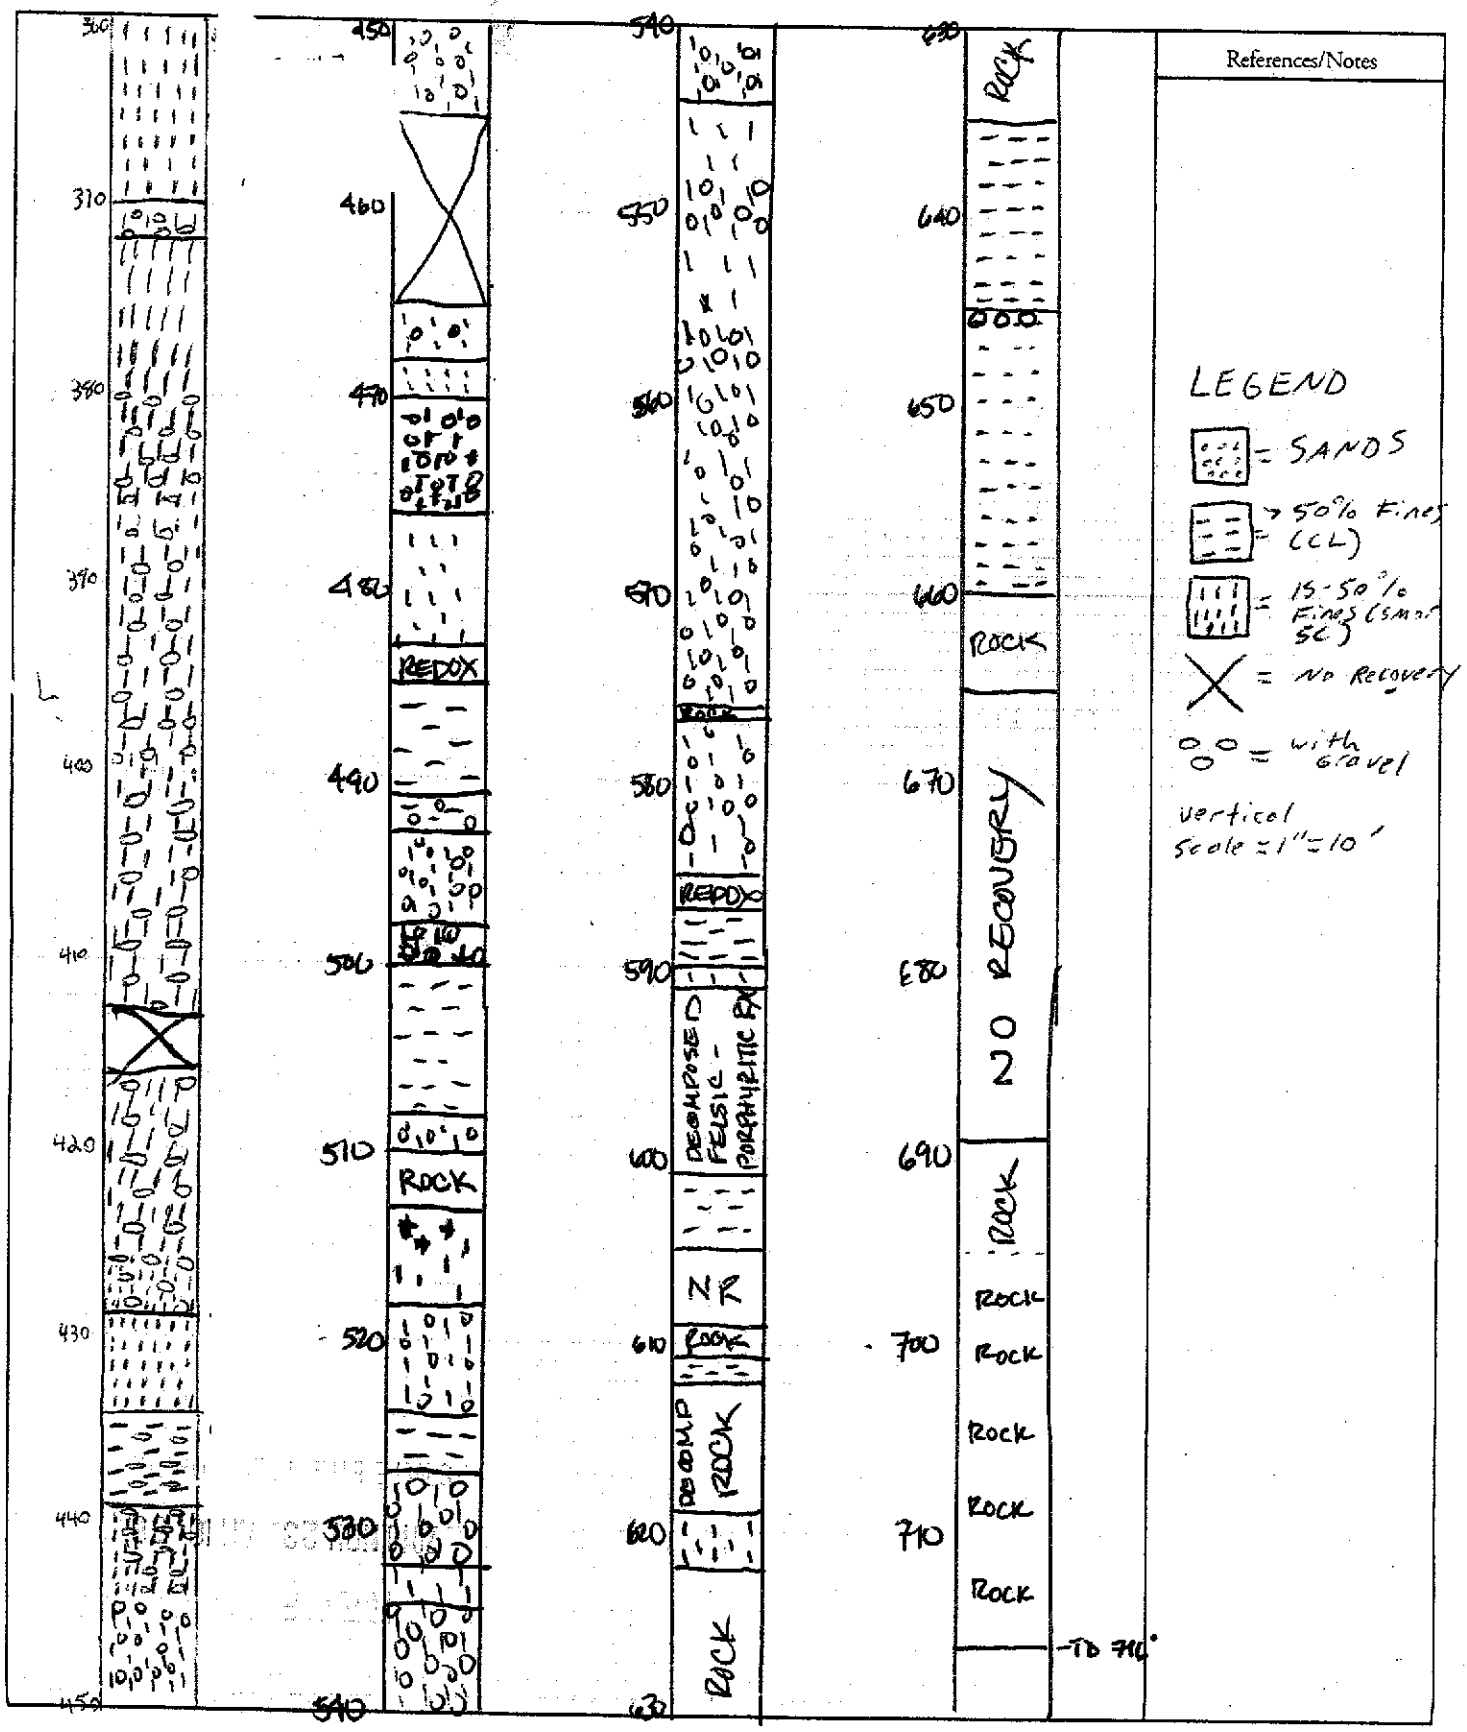

#1590-1/10" sq.