Permit # 52354 Newmont Gold Co. Log# 394473

Basic 4-Gal

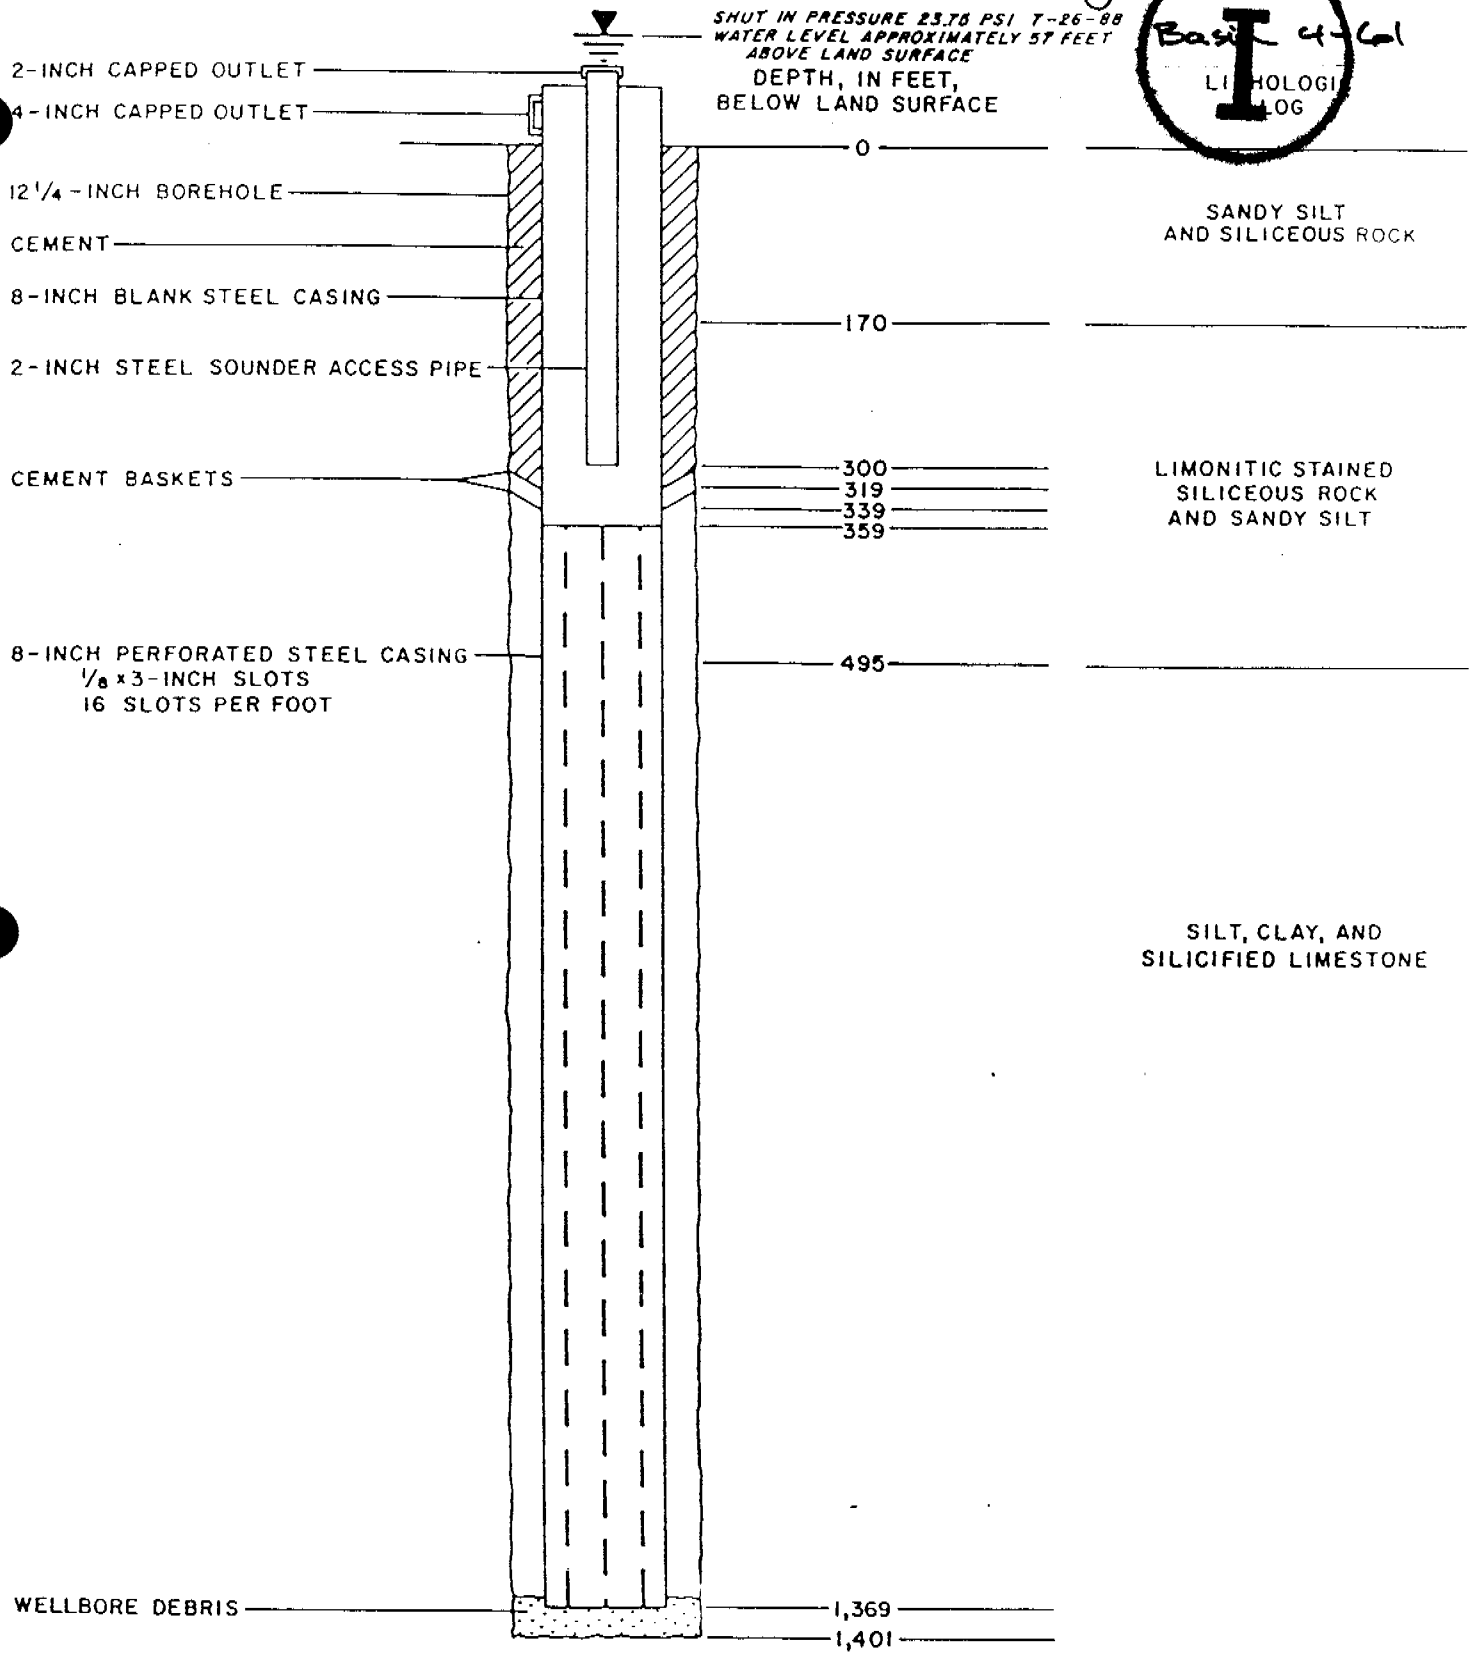

FIGURE A-4. SCHEMATIC DIAGRAM FOR EXPLORATION WATER WELL GEN-7

Drilled June 3, 1988-June 13, 1988 by Sargent Irrigation Company
P.O. Box 2646 Elko, Nevada 89801

Genesis 7 Well is located in the ~~NW~~ NE 1/4 SE1/4 SECT 29 T.36N., R.50E. MDM