new well 76783
plugged well 76784

S12-E53-36 TM-4

CORPS OF ENGINEERS, U. S. ARMY

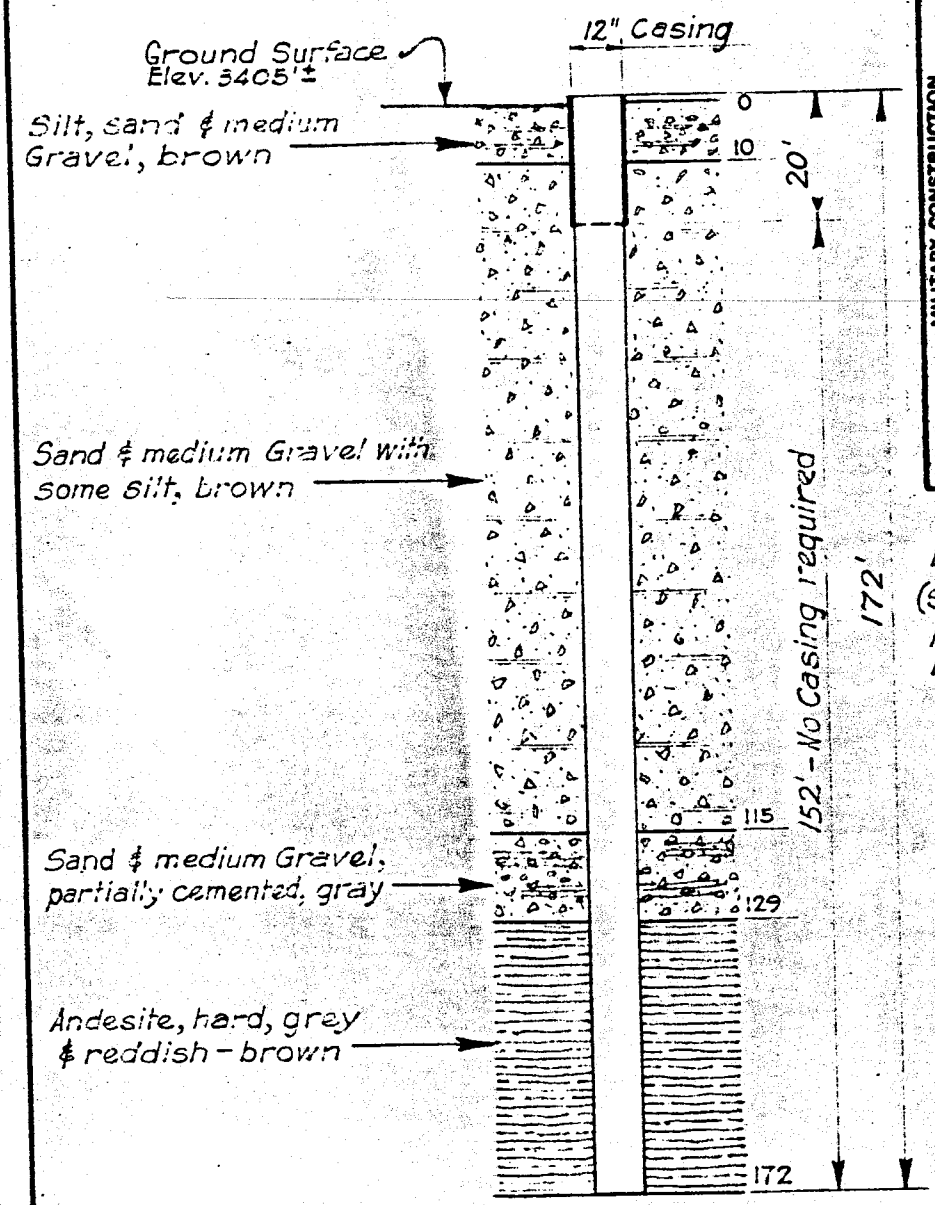

MILITARY CONSTRUCTION
MERCURY
NEAR INDIAN SPRINGS, NEVADA
LOG OF WELL No. 4
SCALE: 1" = 30'
U. S. ENGINEER OFFICE, LOS ANGELES, CALIF. APRIL 1951
RES
DWG

LOCATION:
(See Dwg. No. 71-12-01)
N. 763,909.64
E. 689,550.88

20' of 12" I.D. Casing set. Pulled 14.4' - Left 5.6'

No Casing required in drilling below 20'

Dry & abandoned at 172' total depth.

Top of 12" Casing 0.9' above ground surface

Drilled: Nov. 4, to Nov. 8, 1950

Driller: S. R. McKinney & Son, Las Vegas, Nevada

WAR DEPARTMENT

INC. 2
Sheet 3 of 5 sheets